



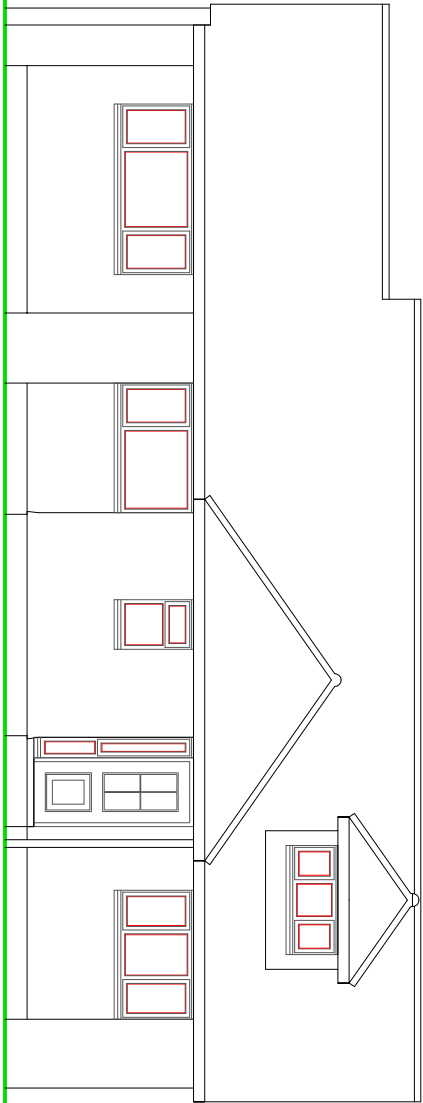


FRONT ELEVATION

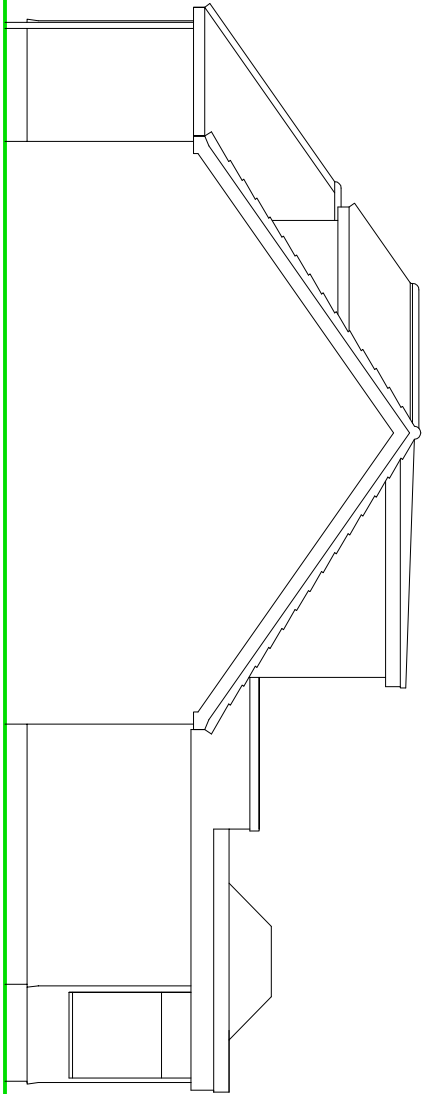


SIDE ELEVATION

NOTES


- ROOF - Interlocking concrete tiles to pitched roof and felted flat roofing to rear extension.
- WALLS - Mixture of painted render and face brickwork, New England style boarding to dormers.
- WINDOWS/DOORS - White framed PVC double glazed units.

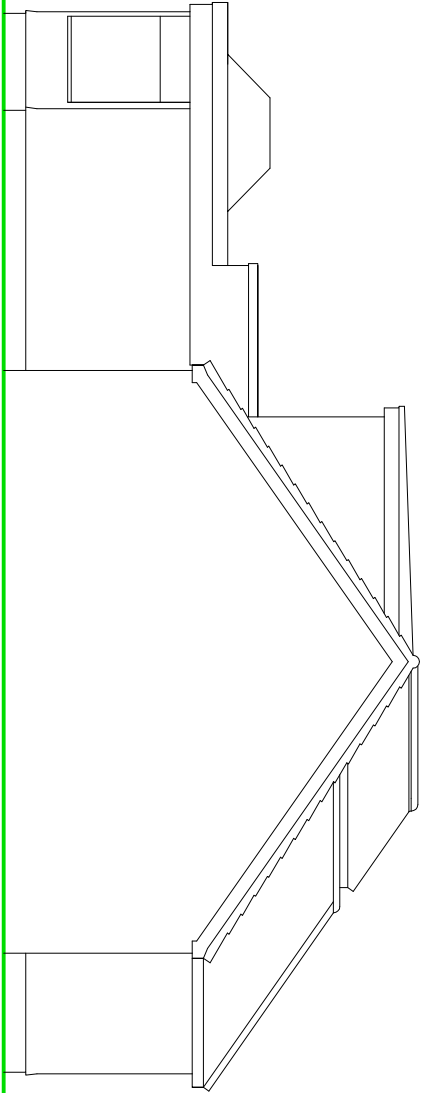

SIDE ELEVATION

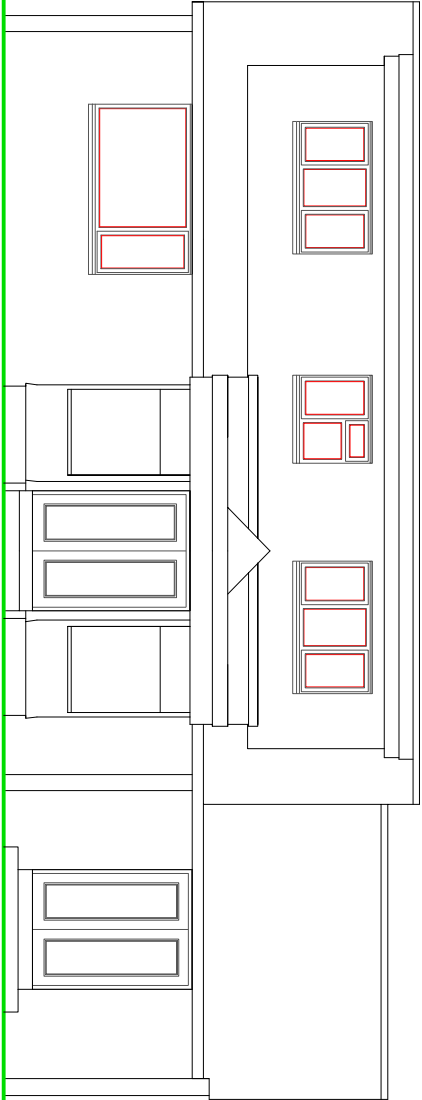

REAR ELEVATION

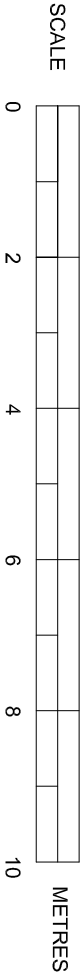

EXISTING ELEVATIONS

SUSSEX BUILDING CONSULTANCY LIMITED

42 SEA LANE, PAGHAM,
BOGNOR REGIS, WEST SUSSEX.

SCALE - 1/100 REV - DATE - 03/05/2018

LABC
partner

QUANTOCK ROAD
BOGNOR REGIS
PO21 5LZ
TEL - (01243) 861079