



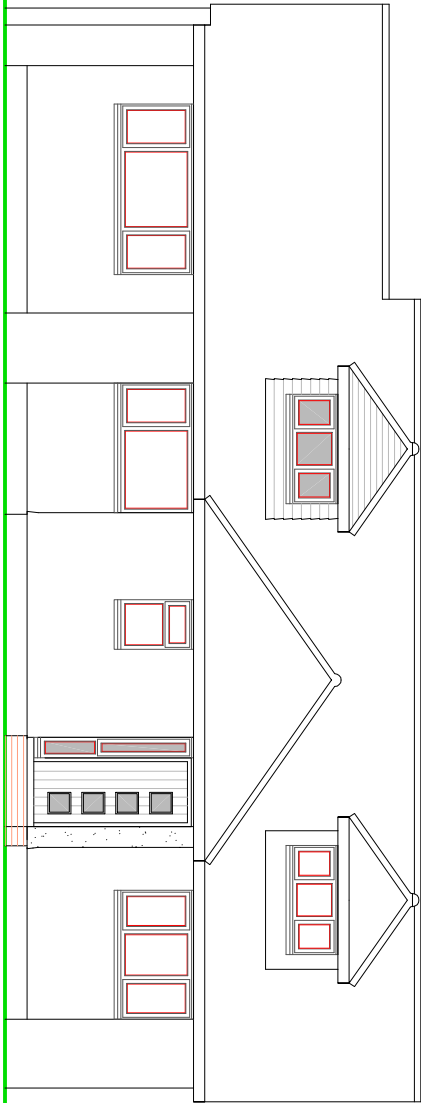


FRONT ELEVATION

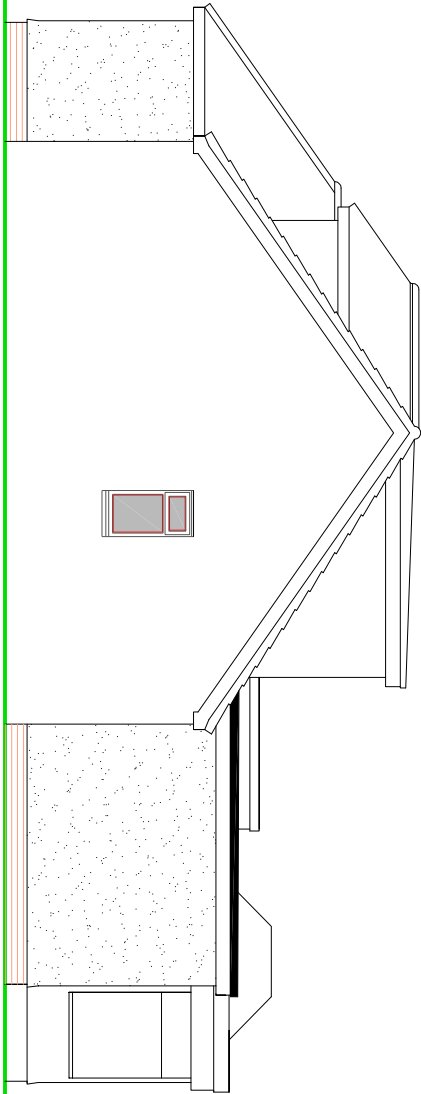


SIDE ELEVATION

NOTES

- ROOF - Interlocking concrete tiles to pitched roof to match existing and felted or glass fibre flat roofing to rear extension.
- WALLS - Mixture of painted render and face brickwork to match existing for the extension, dormer cheeks to be clad with matching New England style boarding.
- WINDOWS/DOORS - White framed PVC double glazed units.

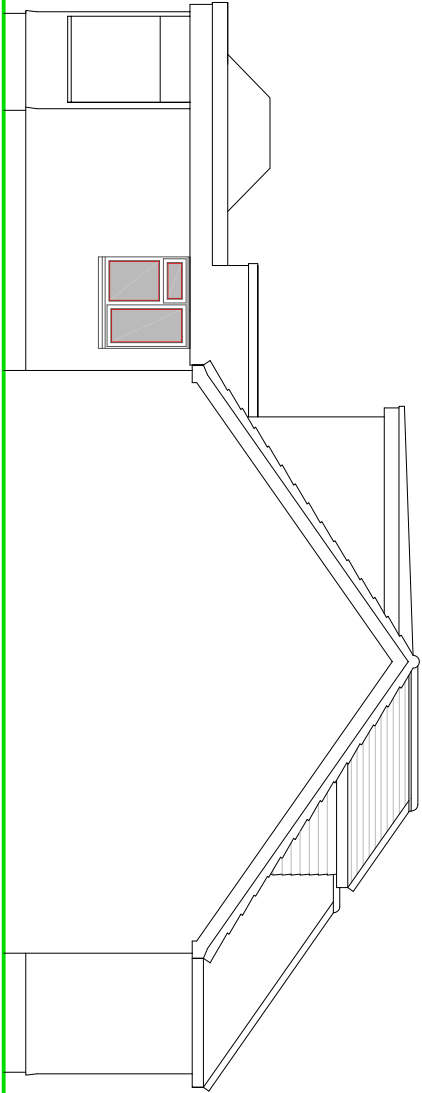


SIDE ELEVATION

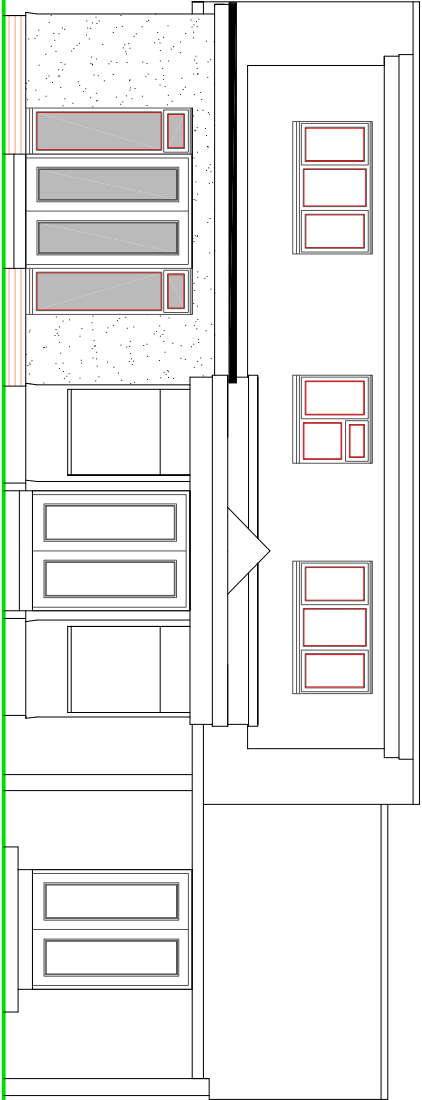

REAR ELEVATION

SCALE

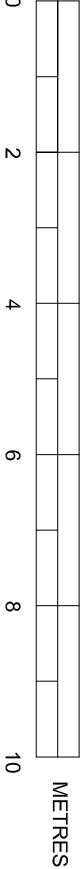

PROPOSED ELEVATIONS

SUSSEX BUILDING CONSULTANCY LIMITED

42 SEA LANE, PAGHAM,
BOGNOR REGIS, WEST SUSSEX.

SCALE - 1/100 REV - DATE - 12/05/2018

LABC
partner
QUANTICOTE ROAD
BOGNOR REGIS
PO21 5JZ
TEL - (01243) 861979