


-LEGEND-

- Site Boundary
- Highway Boundary
- Existing Road Markings



DB32 Private Car
Overall Length 4.223m
Overall Width 1.715m
Overall Body Height 1.542m
Min Body Ground Clearance 0.292m
Max Track Width 1.629m
Lock to lock time 1.04s
Kerb to Kerb Turning Radius 5.780m

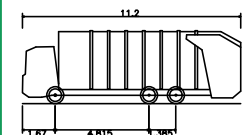

Phoenix 2 Duo (P2-15W with Elite 6x4 chassis)
Overall Length 11.200m
Overall Width 2.500m
Overall Body Height 2.920m
Min Body Ground Clearance 0.292m
Max Track Width 2.500m
Lock to lock time 9.00s
Kerb to Kerb Turning Radius 9.000m

This map is based on or reproduced from Ordnance Survey material with the permission of Ordnance Survey on behalf of the controller of Her Majesty's Stationary Office (c)
Crown Copyright. Licence Number: AL10037123
This drawing is based upon Ordnance Survey mapping
- RGP accept no liability for any inaccuracies with the data.



Transport Planning and Infrastructure Design Consultants
Suite 2, West Barn, Norton Lane, Westergate, Chichester, PO20 3AF
Tel: 01243 210 418
www.rgp.co.uk

Client ADM Architects

Project Inglebrook Hotel, Pagham

Drawing Title Refuse Vehicle Swept Path Analysis

Scale	1:500	Drawn By	SMO	Checked By	ALB	Approved By	PMR
Date	October 2019	Drawing No.	2017-3763-001	Rev.	B		

