



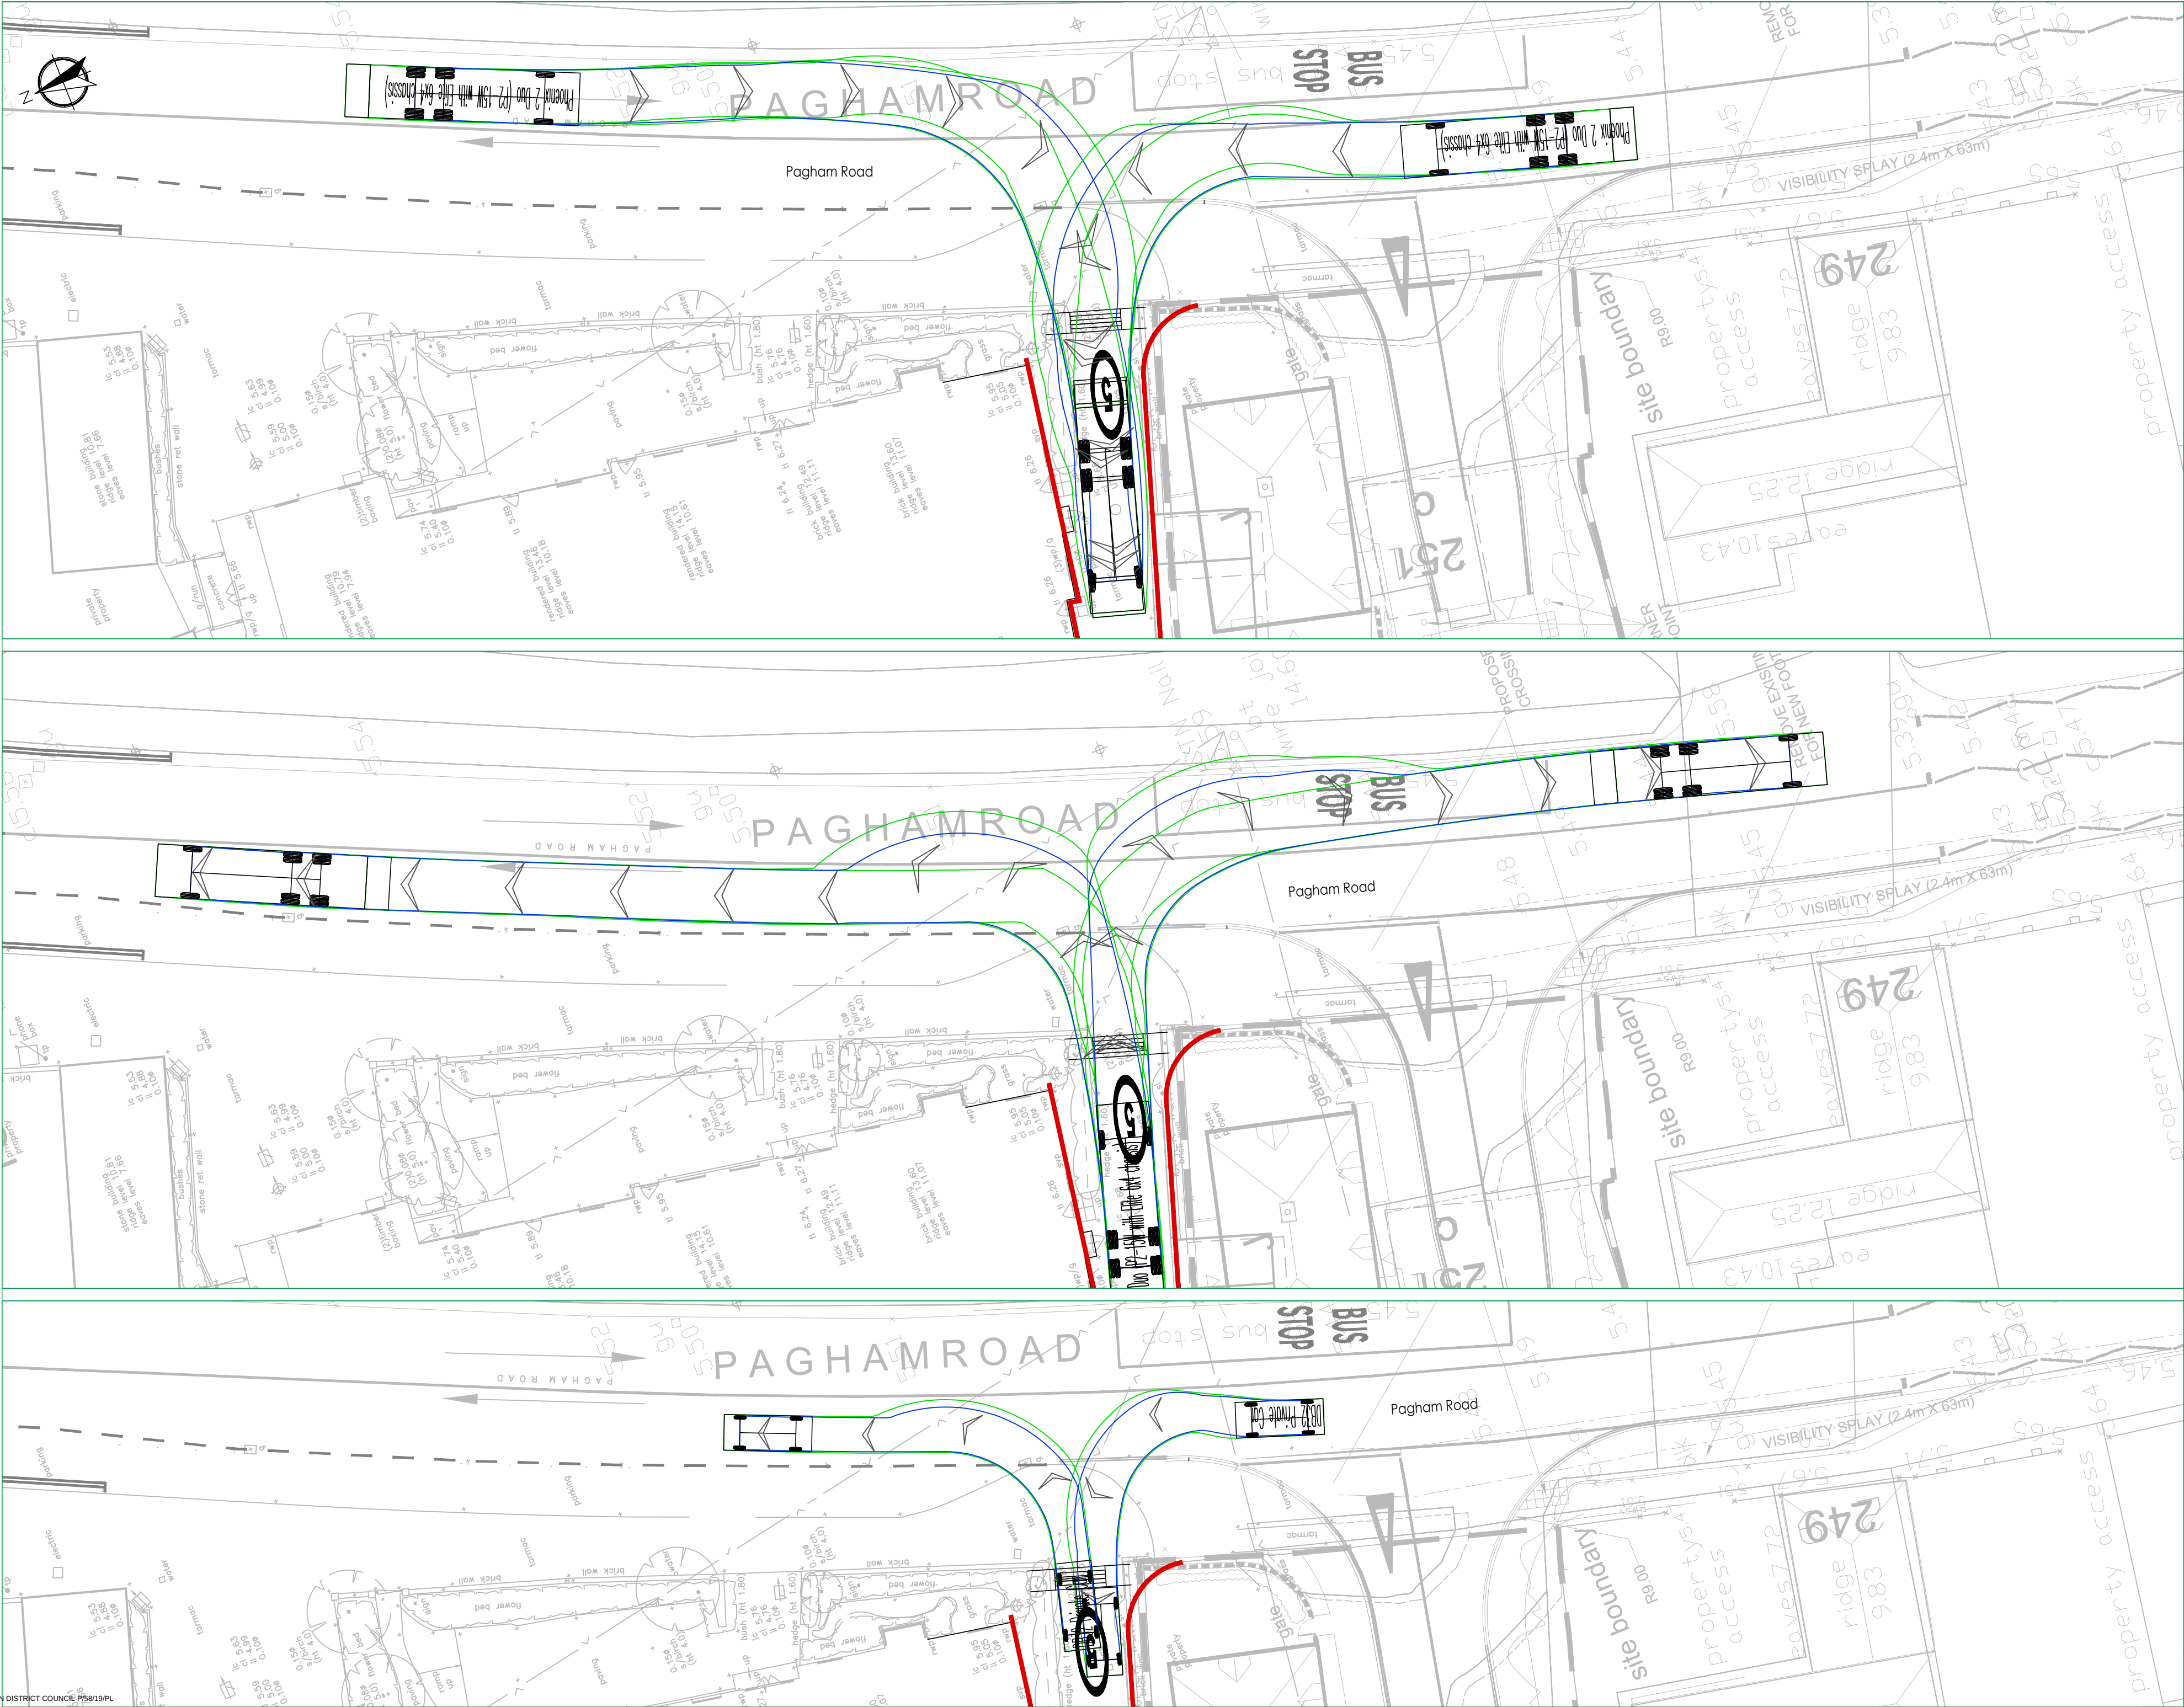

-LEGEND-

- Site Boundary
- Highway Boundary
- Existing Road Markings

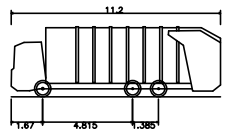

Phoenix 2 Duo (P2-15W with Elite 6x4 chassis)
Overall Length 11.200m
Overall Width 2.400m
Overall Body Height 3.200m
Min Body Ground Clearance 0.200m
Track Width 2.400m
Look to lock time 4.00s
Kerb to Kerb Turning Radius 9.500m



DB32 Private Car
Overall Length 4.233m
Overall Width 1.715m
Overall Body Height 1.520m
Min Body Ground Clearance 0.700m
Max Track Width 1.823m
Look to lock time 4.00s
Kerb to Kerb Turning Radius 5.780m

This map is based on or reproduced from Ordnance Survey material with the permission of Ordnance Survey on behalf of the controller of Her Majesty's Stationary Office (c)
Crown Copyright. Licence Number: AL10037123
This drawing is based upon Ordnance Survey mapping
- RGP accept no liability for any inaccuracies with the data.



Transport Planning and Infrastructure Design Consultants
Suite 2, West Barn, Harford Lane, Westergate, Chichester, PO20 3AF
Tel: 01243 210 418
www.rgp.co.uk

Client
ADM Architects

Project
Inglenook Hotel, Pagham

Drawn Title
Refuse Vehicle Access and Egress
and Concurrent Car's Movements

Scale	Drawn By	Checked By	Approved By
1:500	SMO	ALB	PMR
Date	Drawing No.	Rev.	
October 2019	2017-3763-003	B	