


FIGURES

Figure 1 – Site Location Plan

Figure 2 – Proposed Development Plan

Figure 3 – Site Walkover Plan

Figure 4 – Potential Areas of Concern

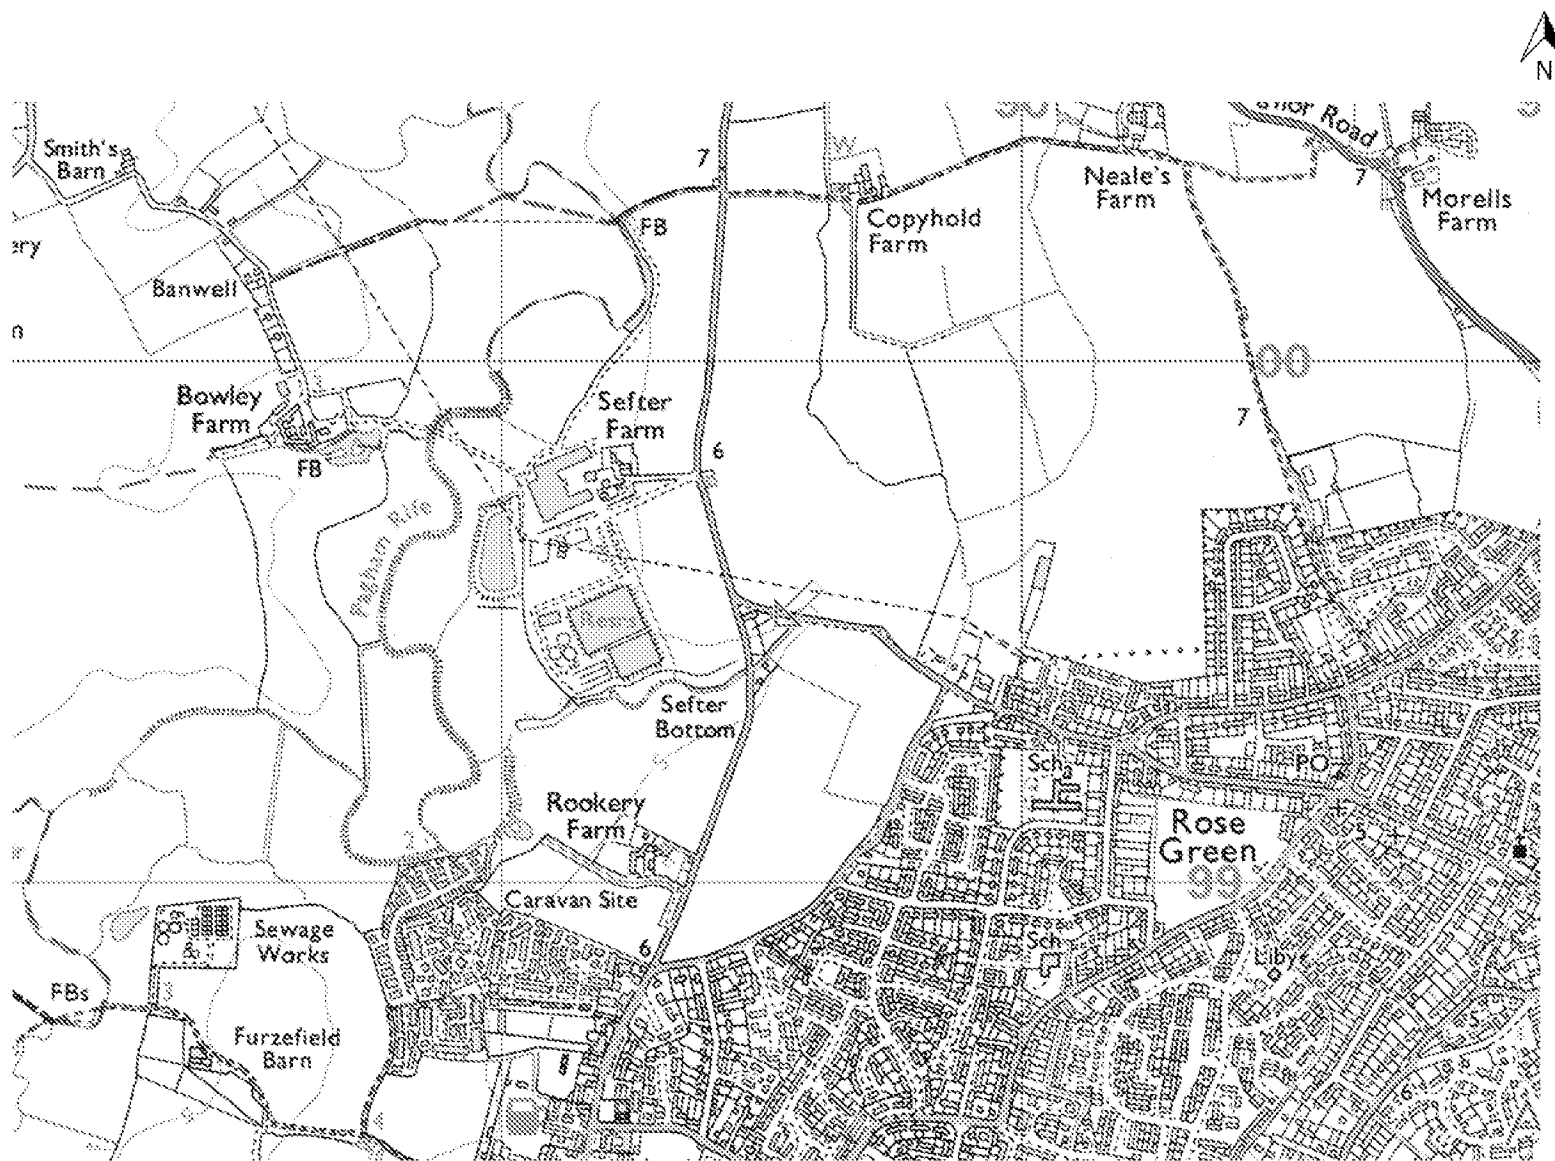

- Notes:
1. Do not scale from this drawing.
 2. All dimensions must be checked on site prior to commencement of work.
 3. Where applicable this drawing is to be read in conjunction with other consultants drawings.
 4. This drawing is the copyright of Constructive Evaluation Ltd.

KEY



Drawing Title:

Site Location Plan

Project Reference:

21.1146.ERA

Site Name:

Land rear of Sefton
School House, Pagham

Revision: 0

Drawn by: Soils

Scale: Not to Scale

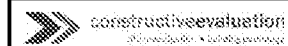


Figure 1: Site location plan showing the topographical location of the site.


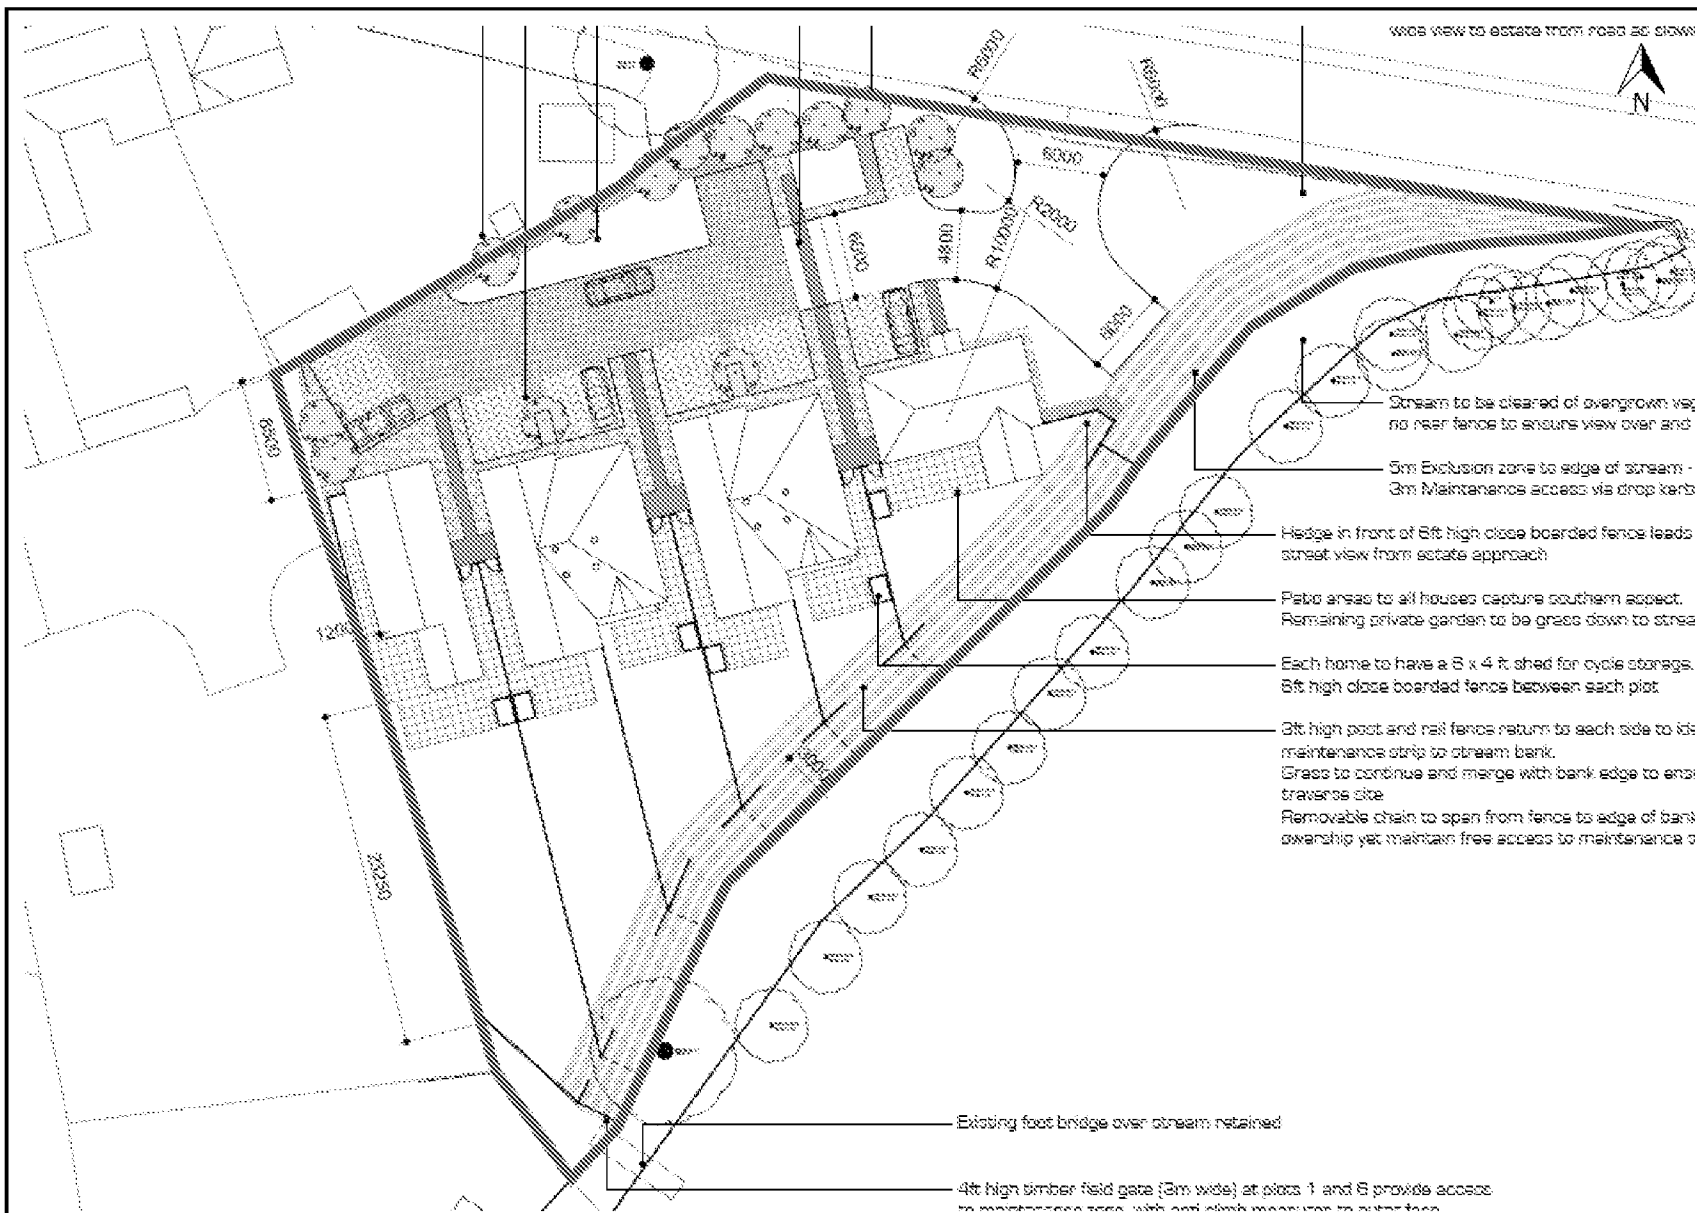


Figure 2:

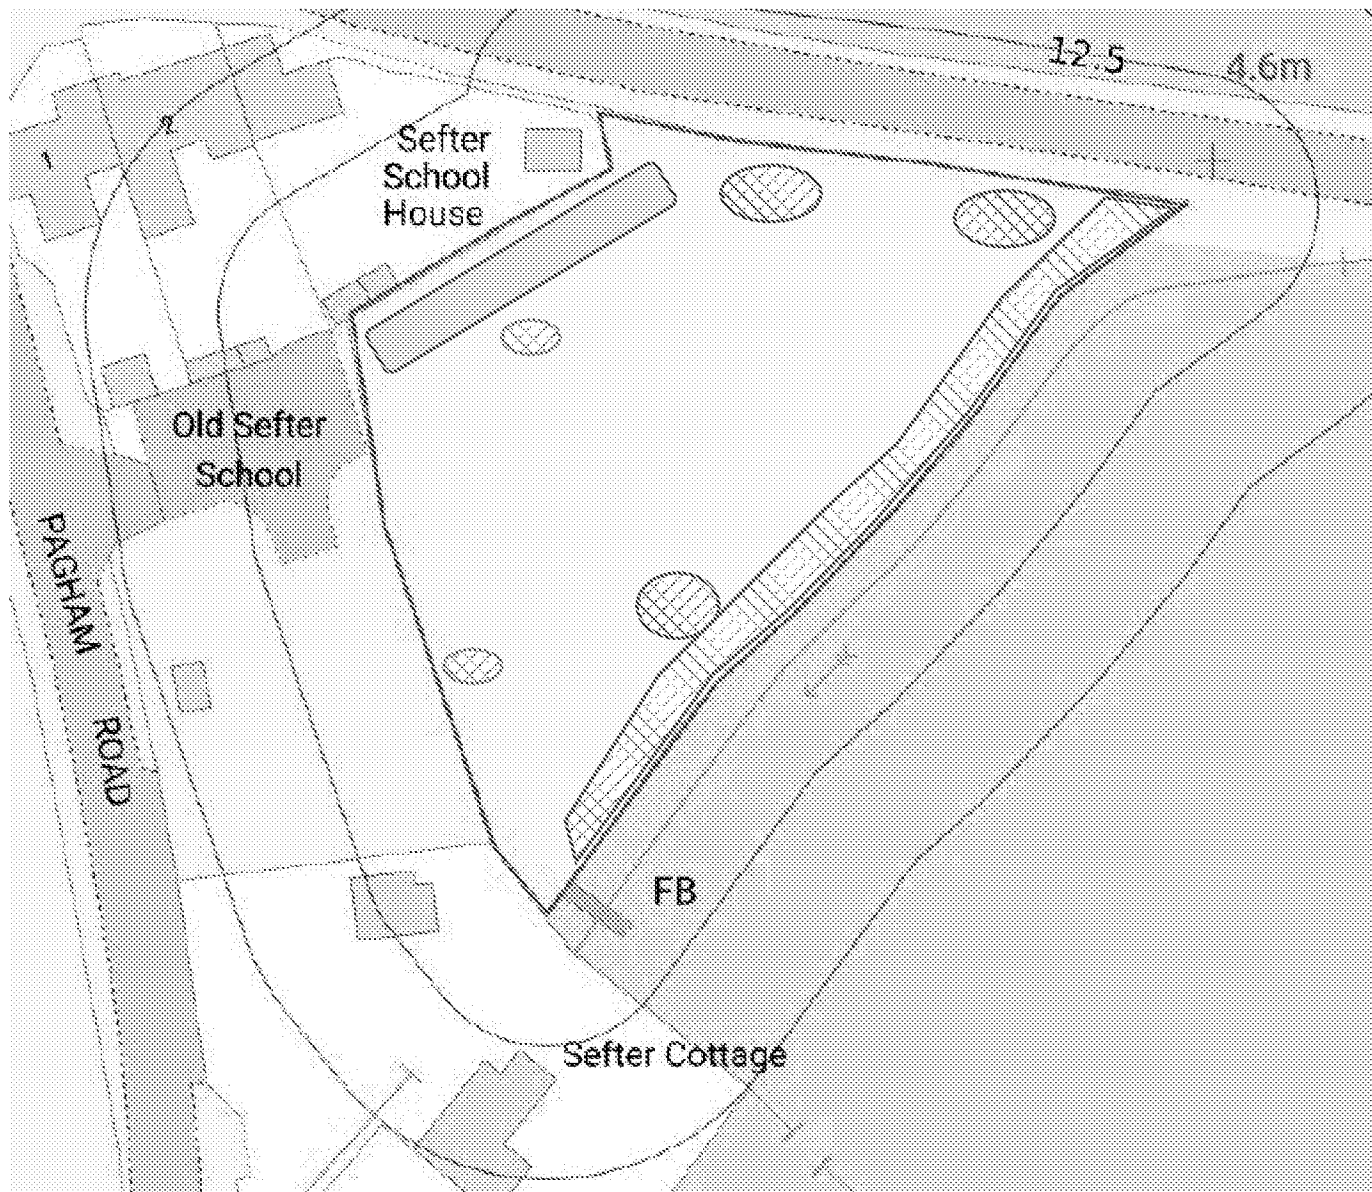

Notes:

1. Do not scale from this drawing.
2. All dimensions must be checked on site prior to commencement of work.
3. Where applicable this drawing is to be read in conjunction with other consultants drawings.
4. This drawing is the copyright of Constructive Evaluation Ltd.

KEY

-  Stockpiles
-  Fire pits
-  Surface debris (with possible ACM)
-  Water part-filled excavation

Drawing Title:

Site Walkover Plan

Project Reference:

21.1146.ERA

Site Name:

Land rear of Sefter School House, Pagham

Revision: 0


Drawn by: Soils

Scale: Not to Scale

 **constructiveevaluation**
Environmental • Land Remediation



Figure 3:

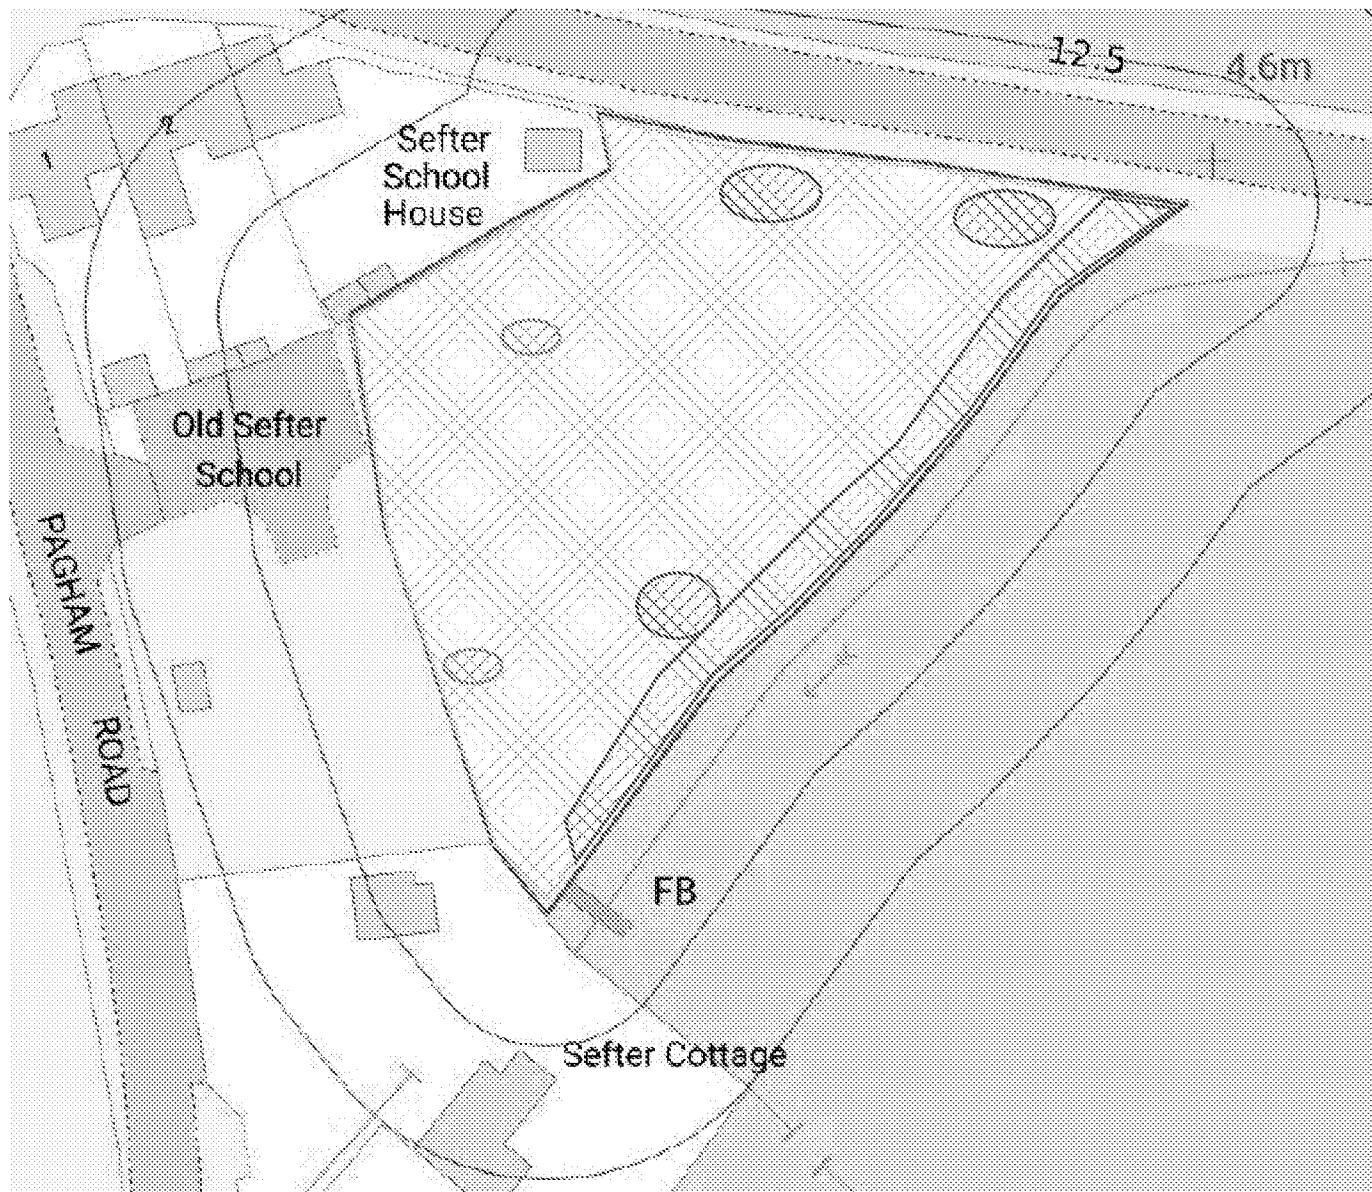

Notes:

1. Do not scale from this drawing.
2. All dimensions must be checked on site prior to commencement of work.
3. Where applicable this drawing is to be read in conjunction with other consultants drawings.
4. This drawing is the copyright of Constructive Evaluation Ltd.

KEY

-  Stockpiles
-  Fire pits
-  Surface debris (with possible ACM)
-  Imported Made Ground (surface debris)

Drawing Title:

Potential Areas of Concern

Project Reference:

21.1146.ERA

Site Name:

Land rear of Sefter School House, Pagham

Revision: 0

Drawn by: Soils
Scale: Not to Scale

 **constructiveevaluation**
Environmental • Technical • Management



Figure 4: