


HOUSE B
KITCHEN
GARDEN B

SIDE
GARDEN B

B - GD 03

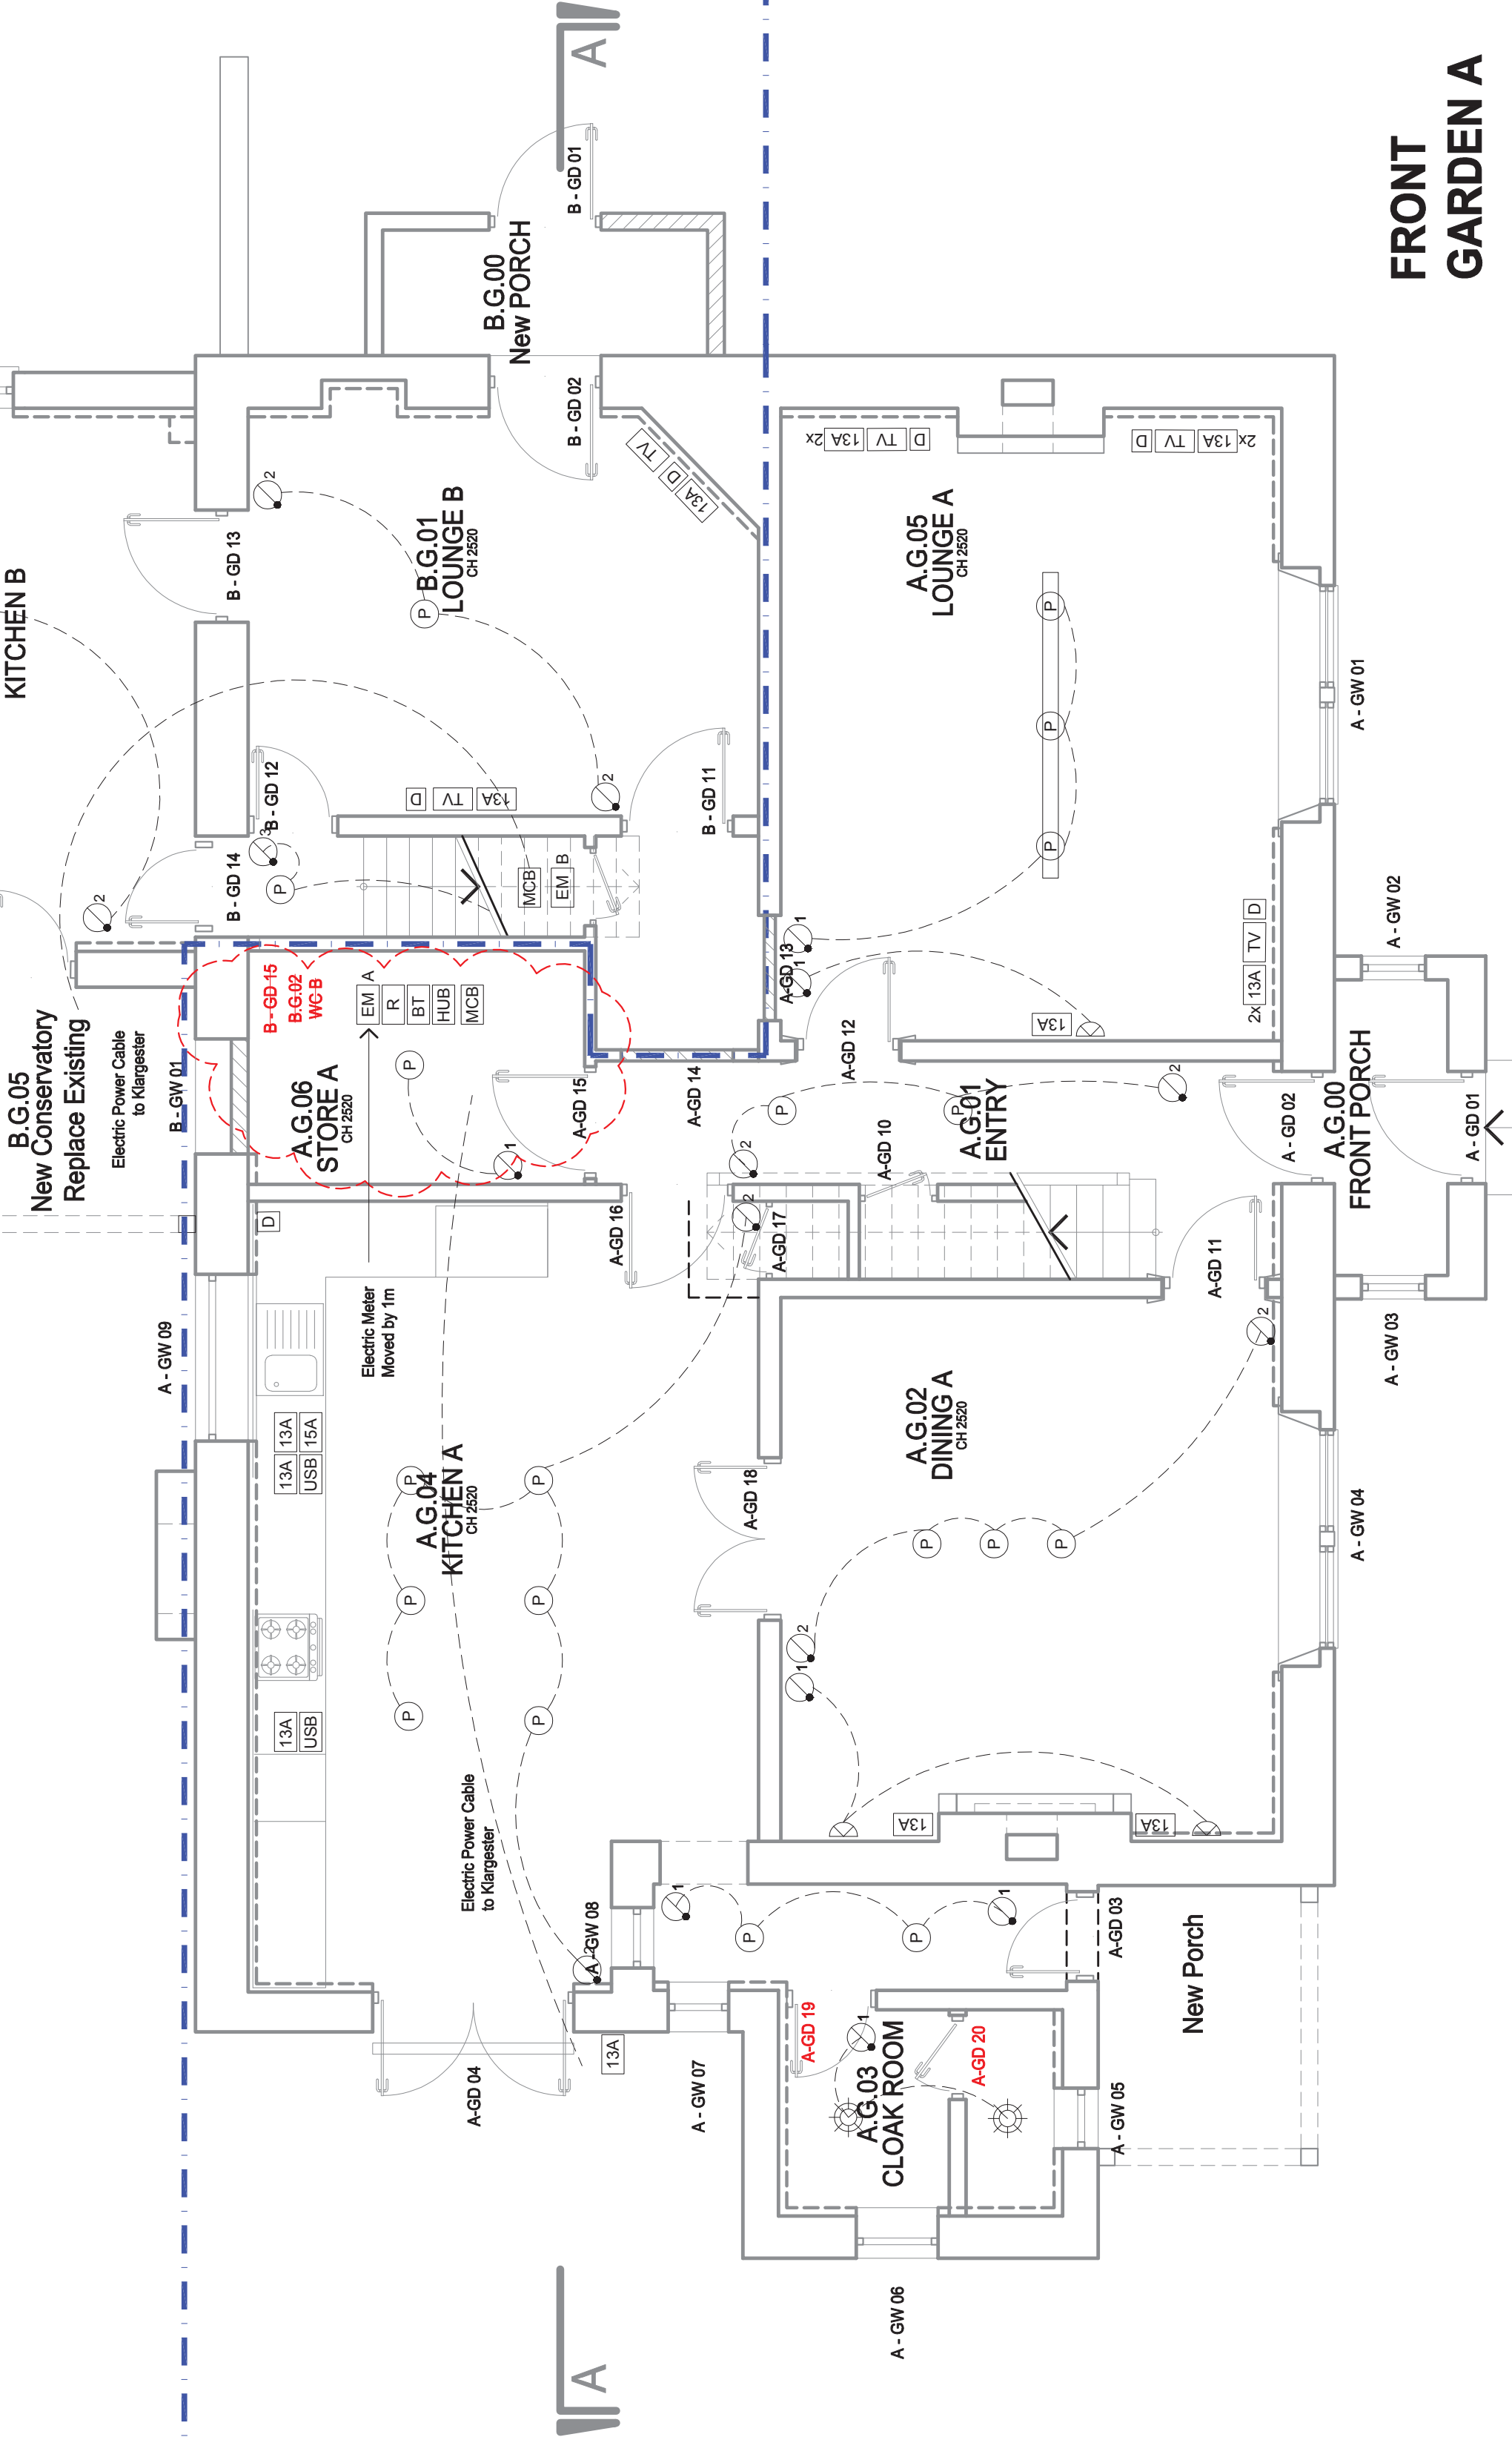

Electrical - Lights		Part P
	Mirror Light	
	Mirror Heat Pad	
	Wall Light	
	Spot Light	
	Adjustable Spot Light on Track	
	Adjustable External Spot Light	
	Pendant Light	
	Integrated Cupboard Light	
	Ceiling or under Cup'd hidden Light	
	Light Sensor	
	Emergency Light	
	Fixing height Above Floor Level	
	Under Counter	
	Fused	
	Thermostat (Power Point + Data) Nest or Similar	

Electrical - Power		Part P
	Main Circuit Board	
	Electric Meter	
	5 Amp Plug	
	Single 13 Amp Switched Socket	
	Double 13 Amp Switched Socket	
	15 Amp Switched Socket	
	USB Connection	
	Shaver	
	One Gang Switch	
	Two Gang Switch	

Communication , IT, TV

	Television
	Data
	Phone
	Sky Coax
	Cat5 Patch Panel

Fire Safety		Part B
	Smoke Detector	
	Heat Detector	
	30 minutes Fire-Rated Door	

Kitchen Fittings

Kitchen to be fitted with:
- Water proof socket for Washing machine under the work-top
- Water proof socket for Dish washer under the work-top
- Fused switch for Electrical oven
- Fused Switch for Electrical Hub

Utility / Bath Spotlights

All Spotlights in all bathrooms should be recessed in a suspended Ceiling to avoid any cuts in the sound insulation