


See Door & Window
Schedule for the details

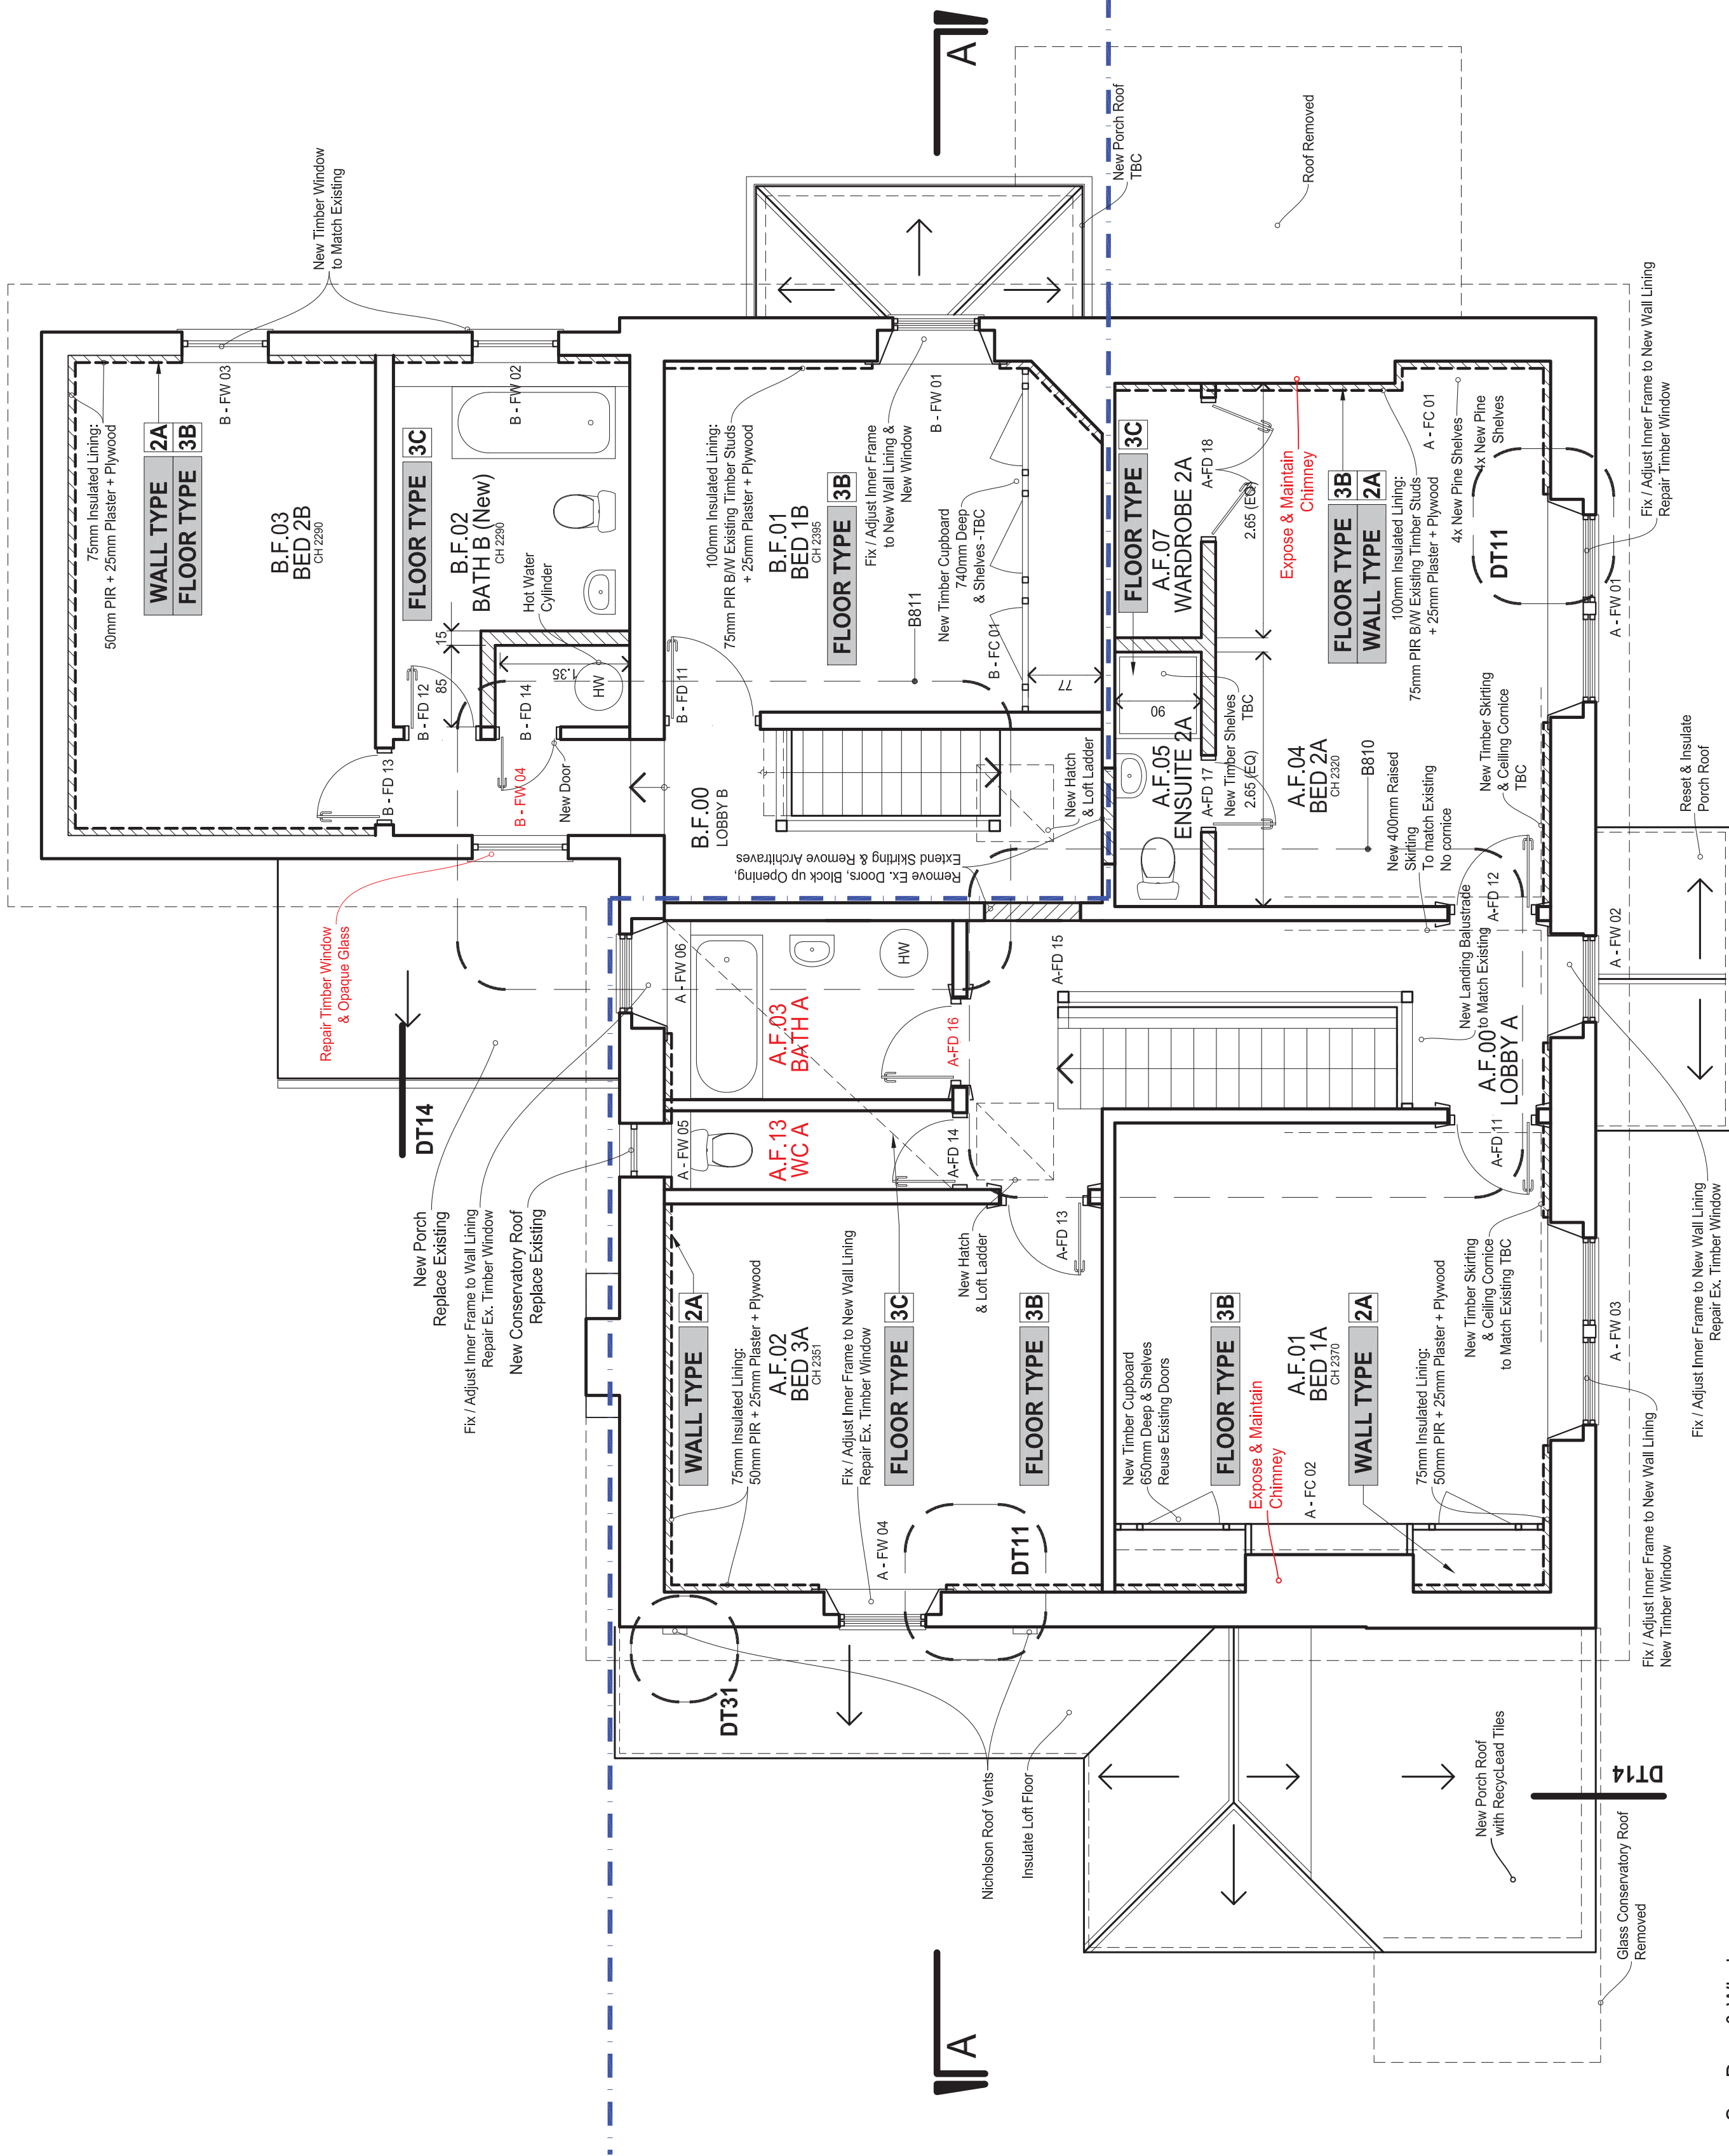

FLOOR TYPE	3B
Existing & Recycled Boards	20mm
Ex. Floor Joists	200mm
Mineral wool b/w Joists	100mm
Resilient bar	10mm
Existing joist. - Sound boards	2x15mm
FLOOR TYPE	3C
Plywood	25mm
Ex. Floor Joists	200mm
Mineral wool b/w Joists	100mm
Resilient bar	10mm
Existing joist. - Sound boards	2x15mm
WALL TYPE	2A
Plaster Finish Skim	2.5mm
Plaster Board	12.5mm
Plywood	10mm
Existing Timber Studs	75mm
PIR Insulation B/W Studs	75mm
Newton 500	1Layer
Existing External Wall	-
WALL TYPE	7A
Plaster Finish Skim	2.5mm
Plaster Board - FR	15mm
Plywood	10mm
Resilient Bar	10mm
Timber Studs	100mm
Mineral Wool Insulation B/W Studs	100mm
Airgap	20mm
Existing Wall / Fix Shut Door	-