

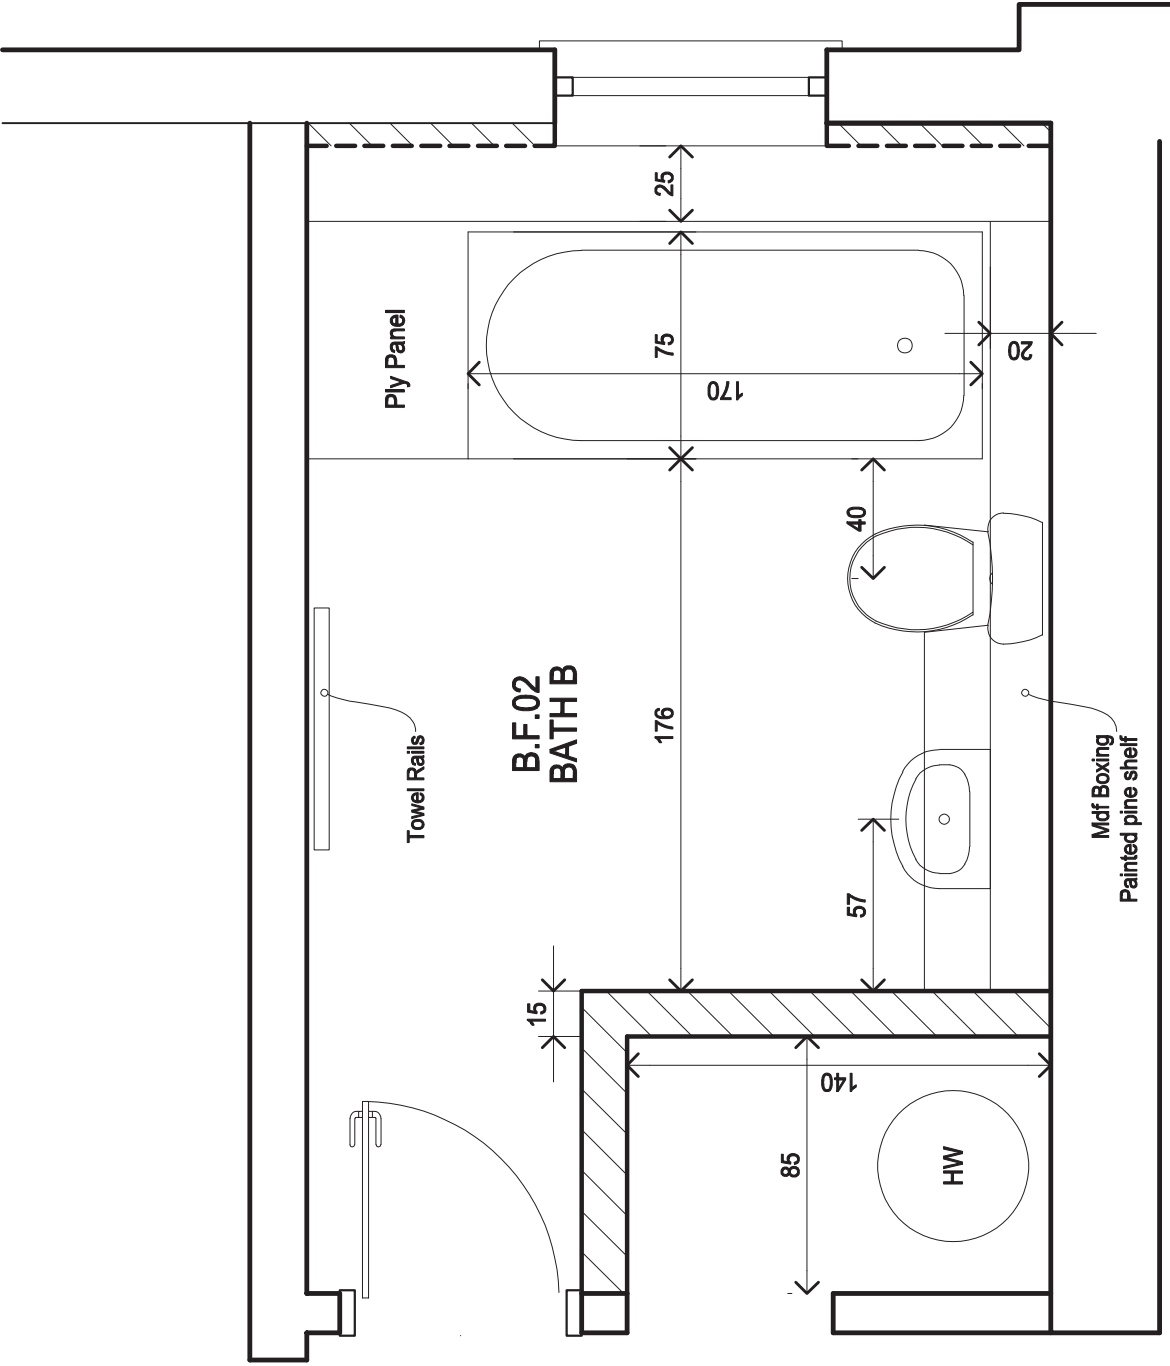


Layout Updated
See Floor Plans

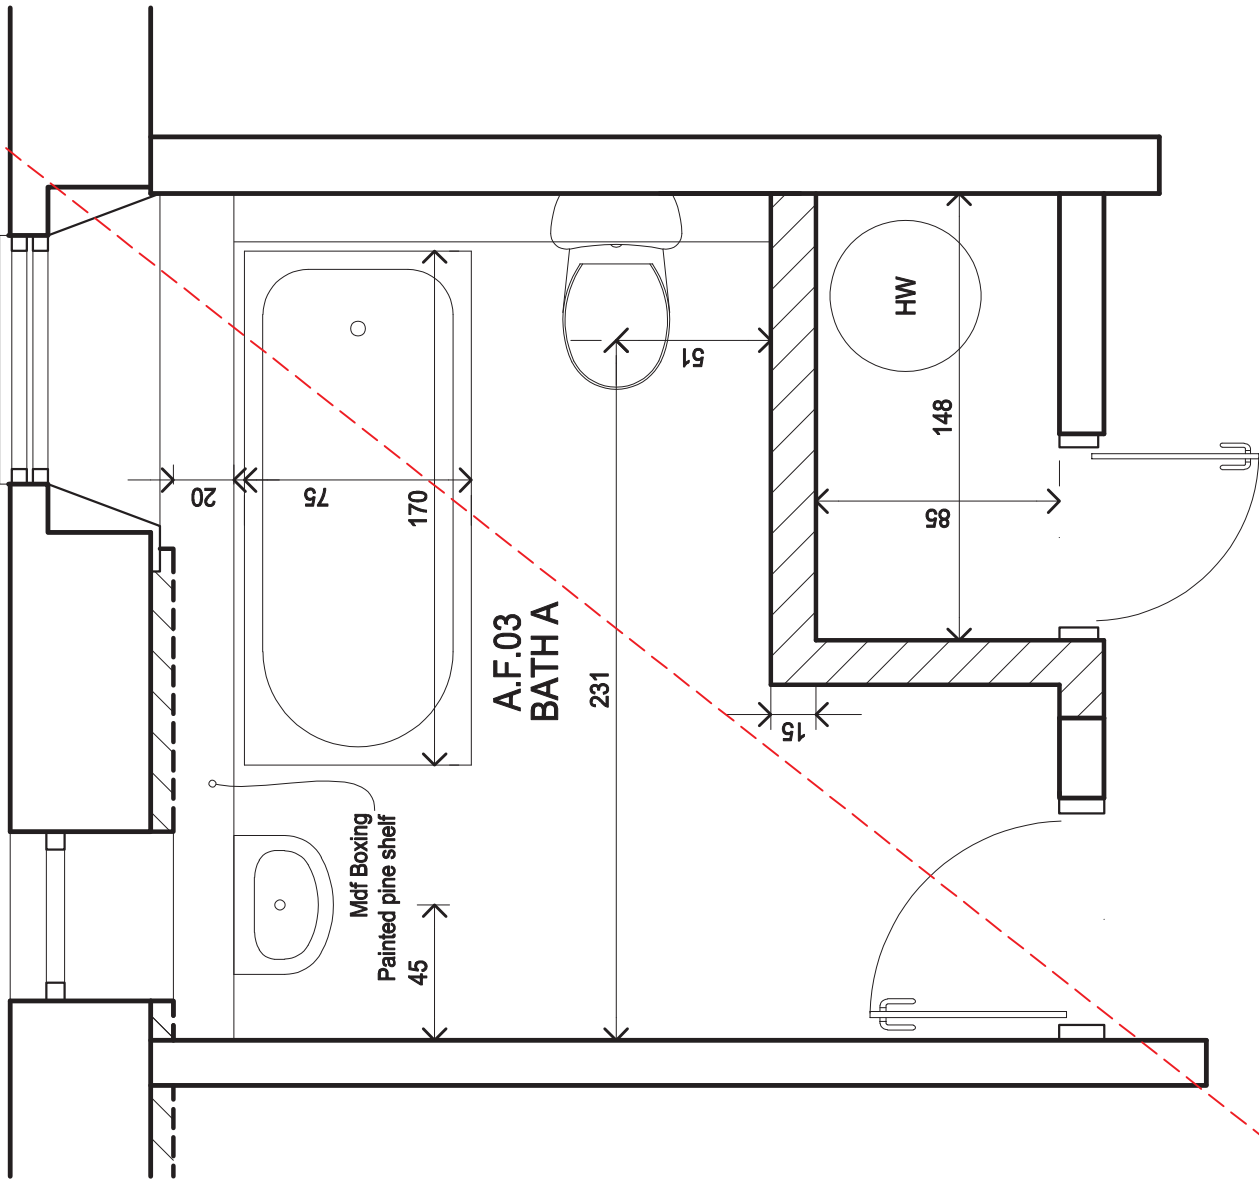

Layout Updated
See Floor Plans

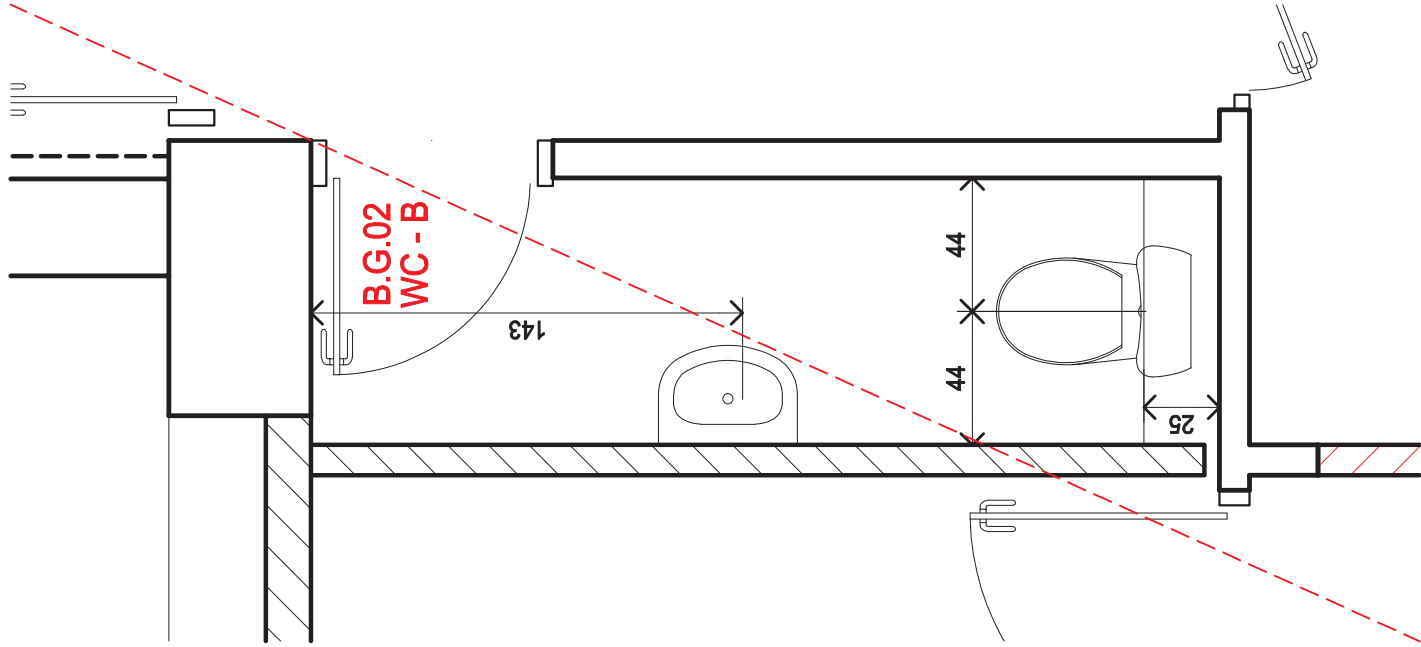

Layout Updated
See Floor Plans

