


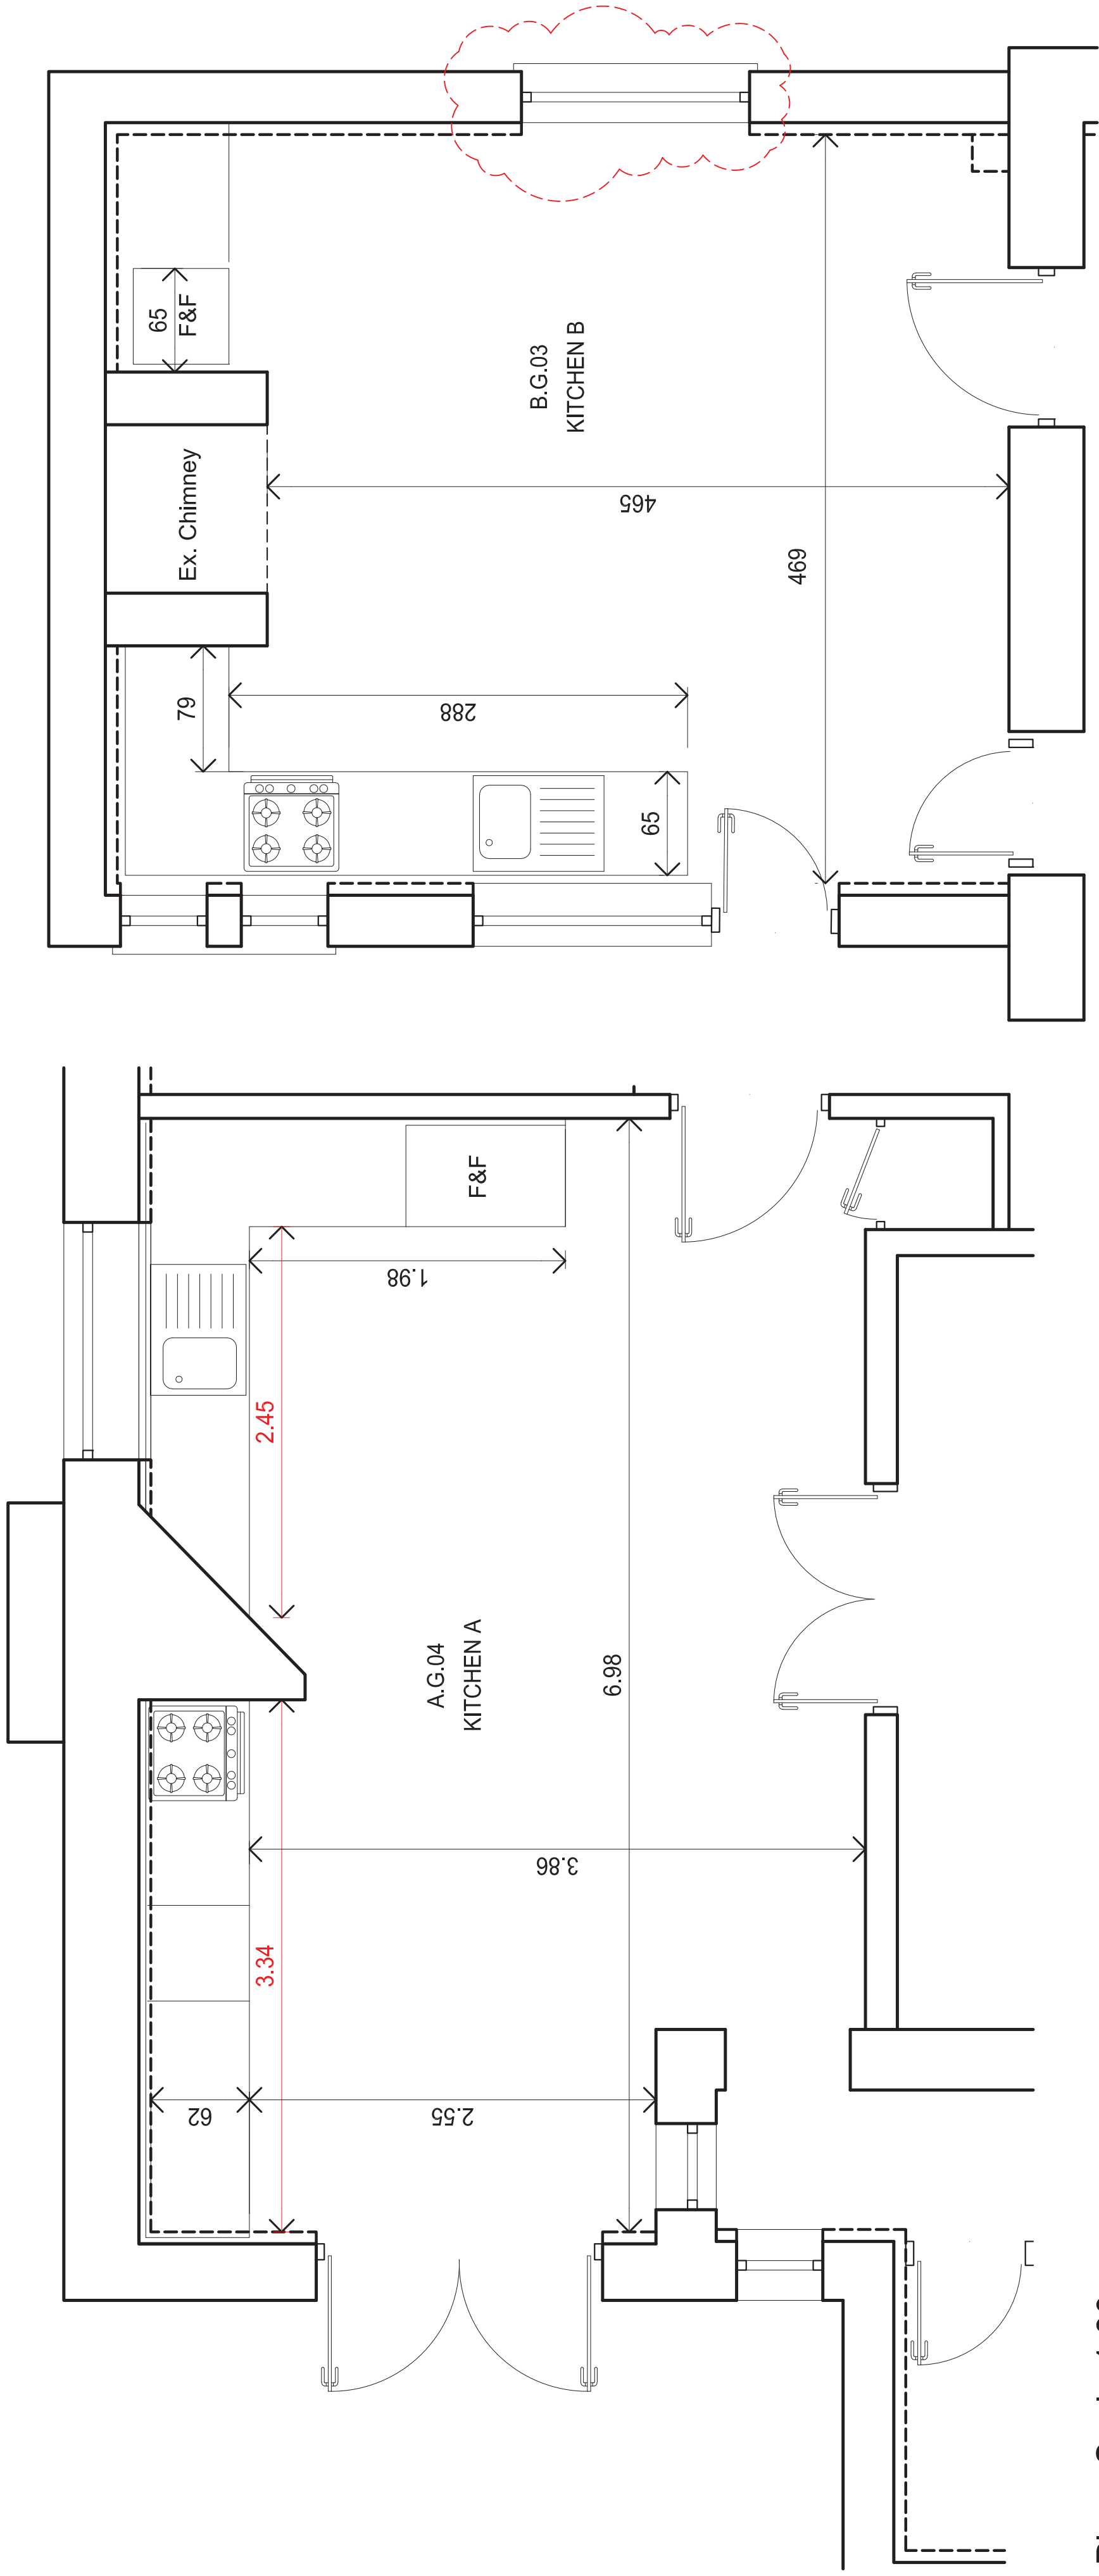

Plans Scale 1:30