




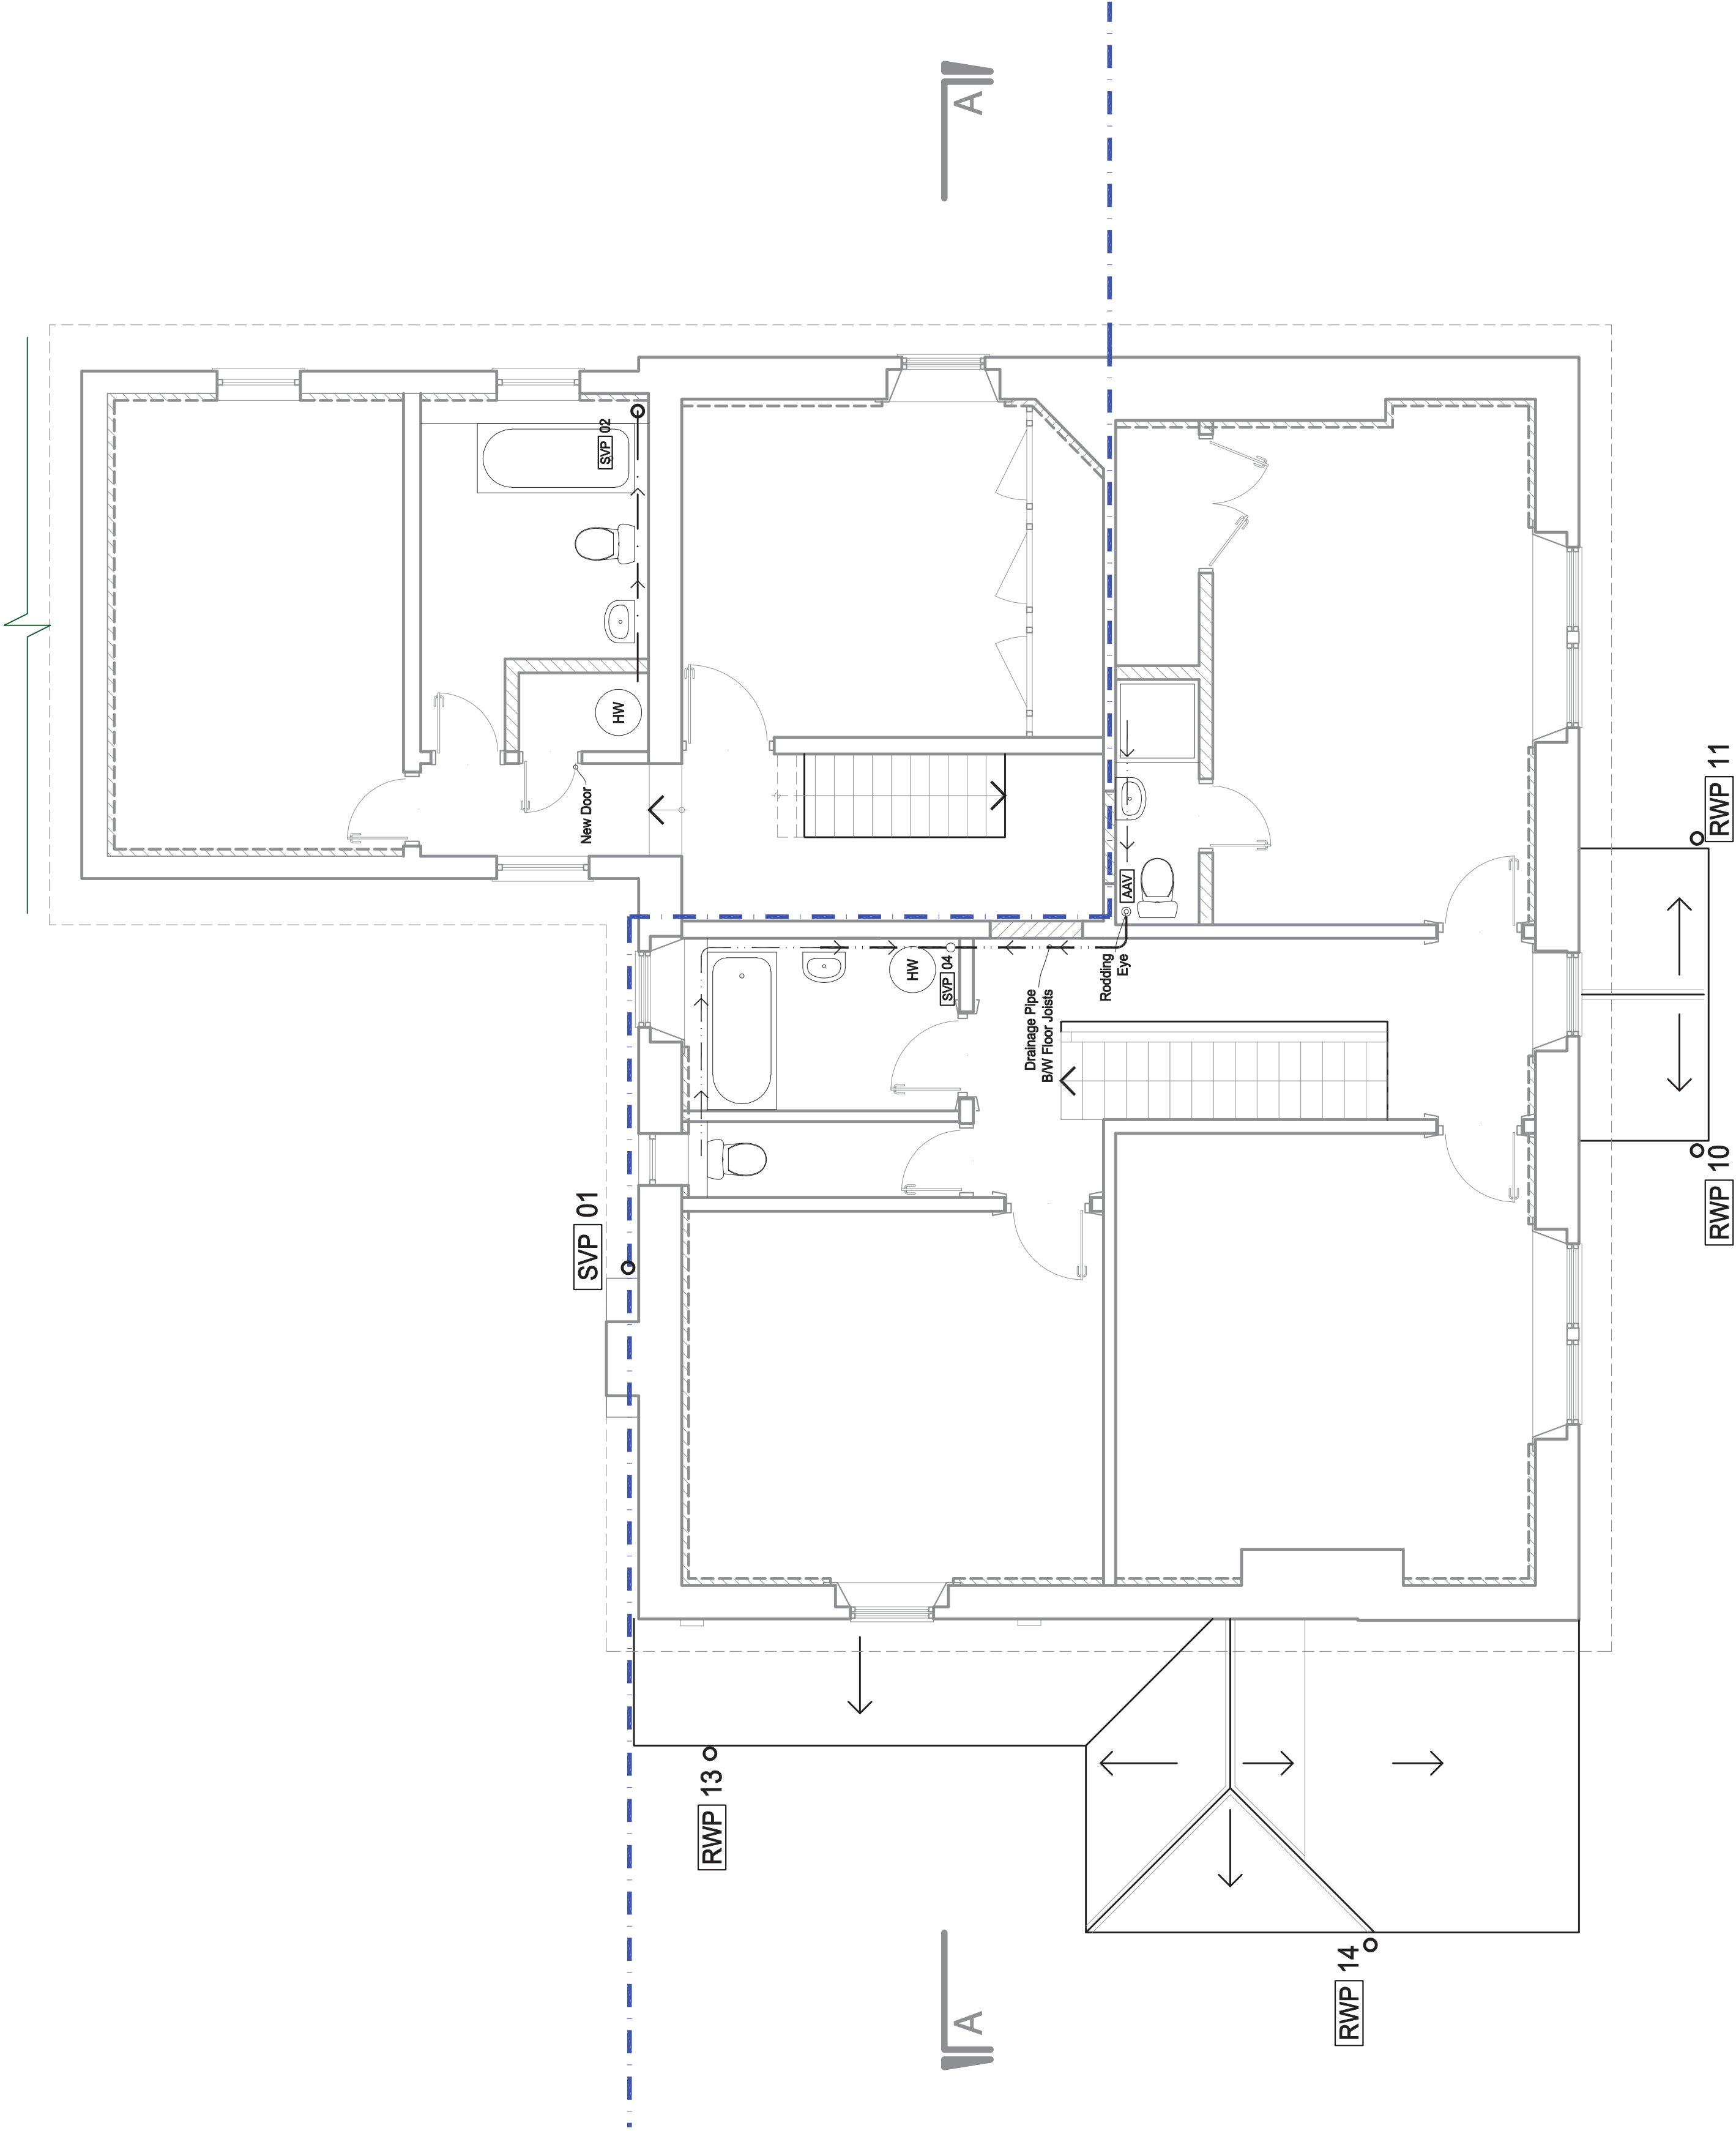

DRAINAGE		PART H
Manhole	[MH]	
Gully	[G]	
Manhole Cover Level	[Co.Lv.]	
Rainwater Pipe	[RWP]	
Soil Vent Pipe	[SVP]	
Manhole Invert Level	[Inv.Lv.]	
Existing	[EX]	
Surface Water		
Foul		

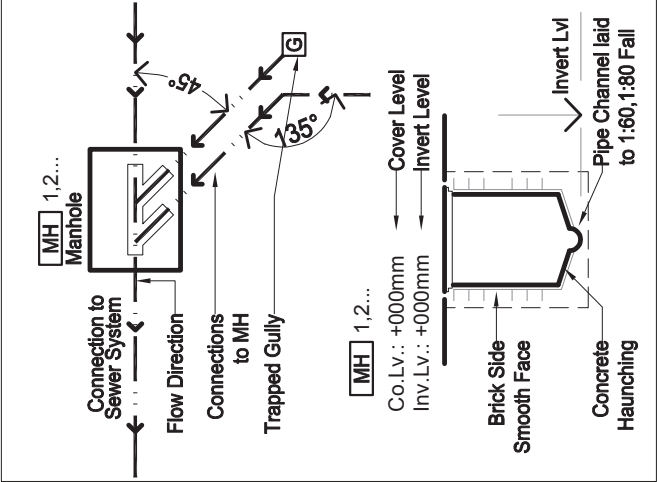

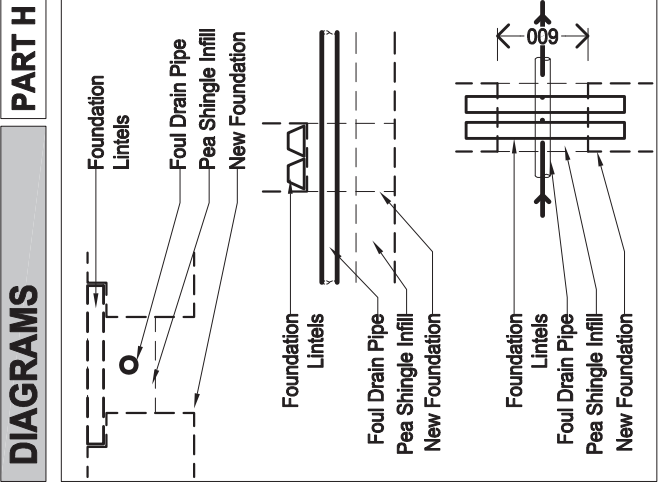

Architect @
Buildingdoctors.co.uk
Office: 137, EN1 1QT
0208 363 5764

Disclaimer;
No Reproduction without Consent
Do not Scale from this Drawing
Only use Dimensions Shown
Dims & Areas accurate to 5%
© Copyright 2022 Building Doctors

Date	Amendments	Ve.	In.	Date	Amendments	Ve.	In.	Project	Pennicotts Farm PO20 1LN	Title	FF Plan DRAINAGE	971 - B210
								☐ Draft ☒ Tender	☐ Planning ☐ Constr.	Client	Mr. S. Cox-Rusbridge	1:50 0 M 0.5 M 1 M 1.5 M 2 M 1:100 0 M 1 M 2 M 3 M 4 M



1:50