


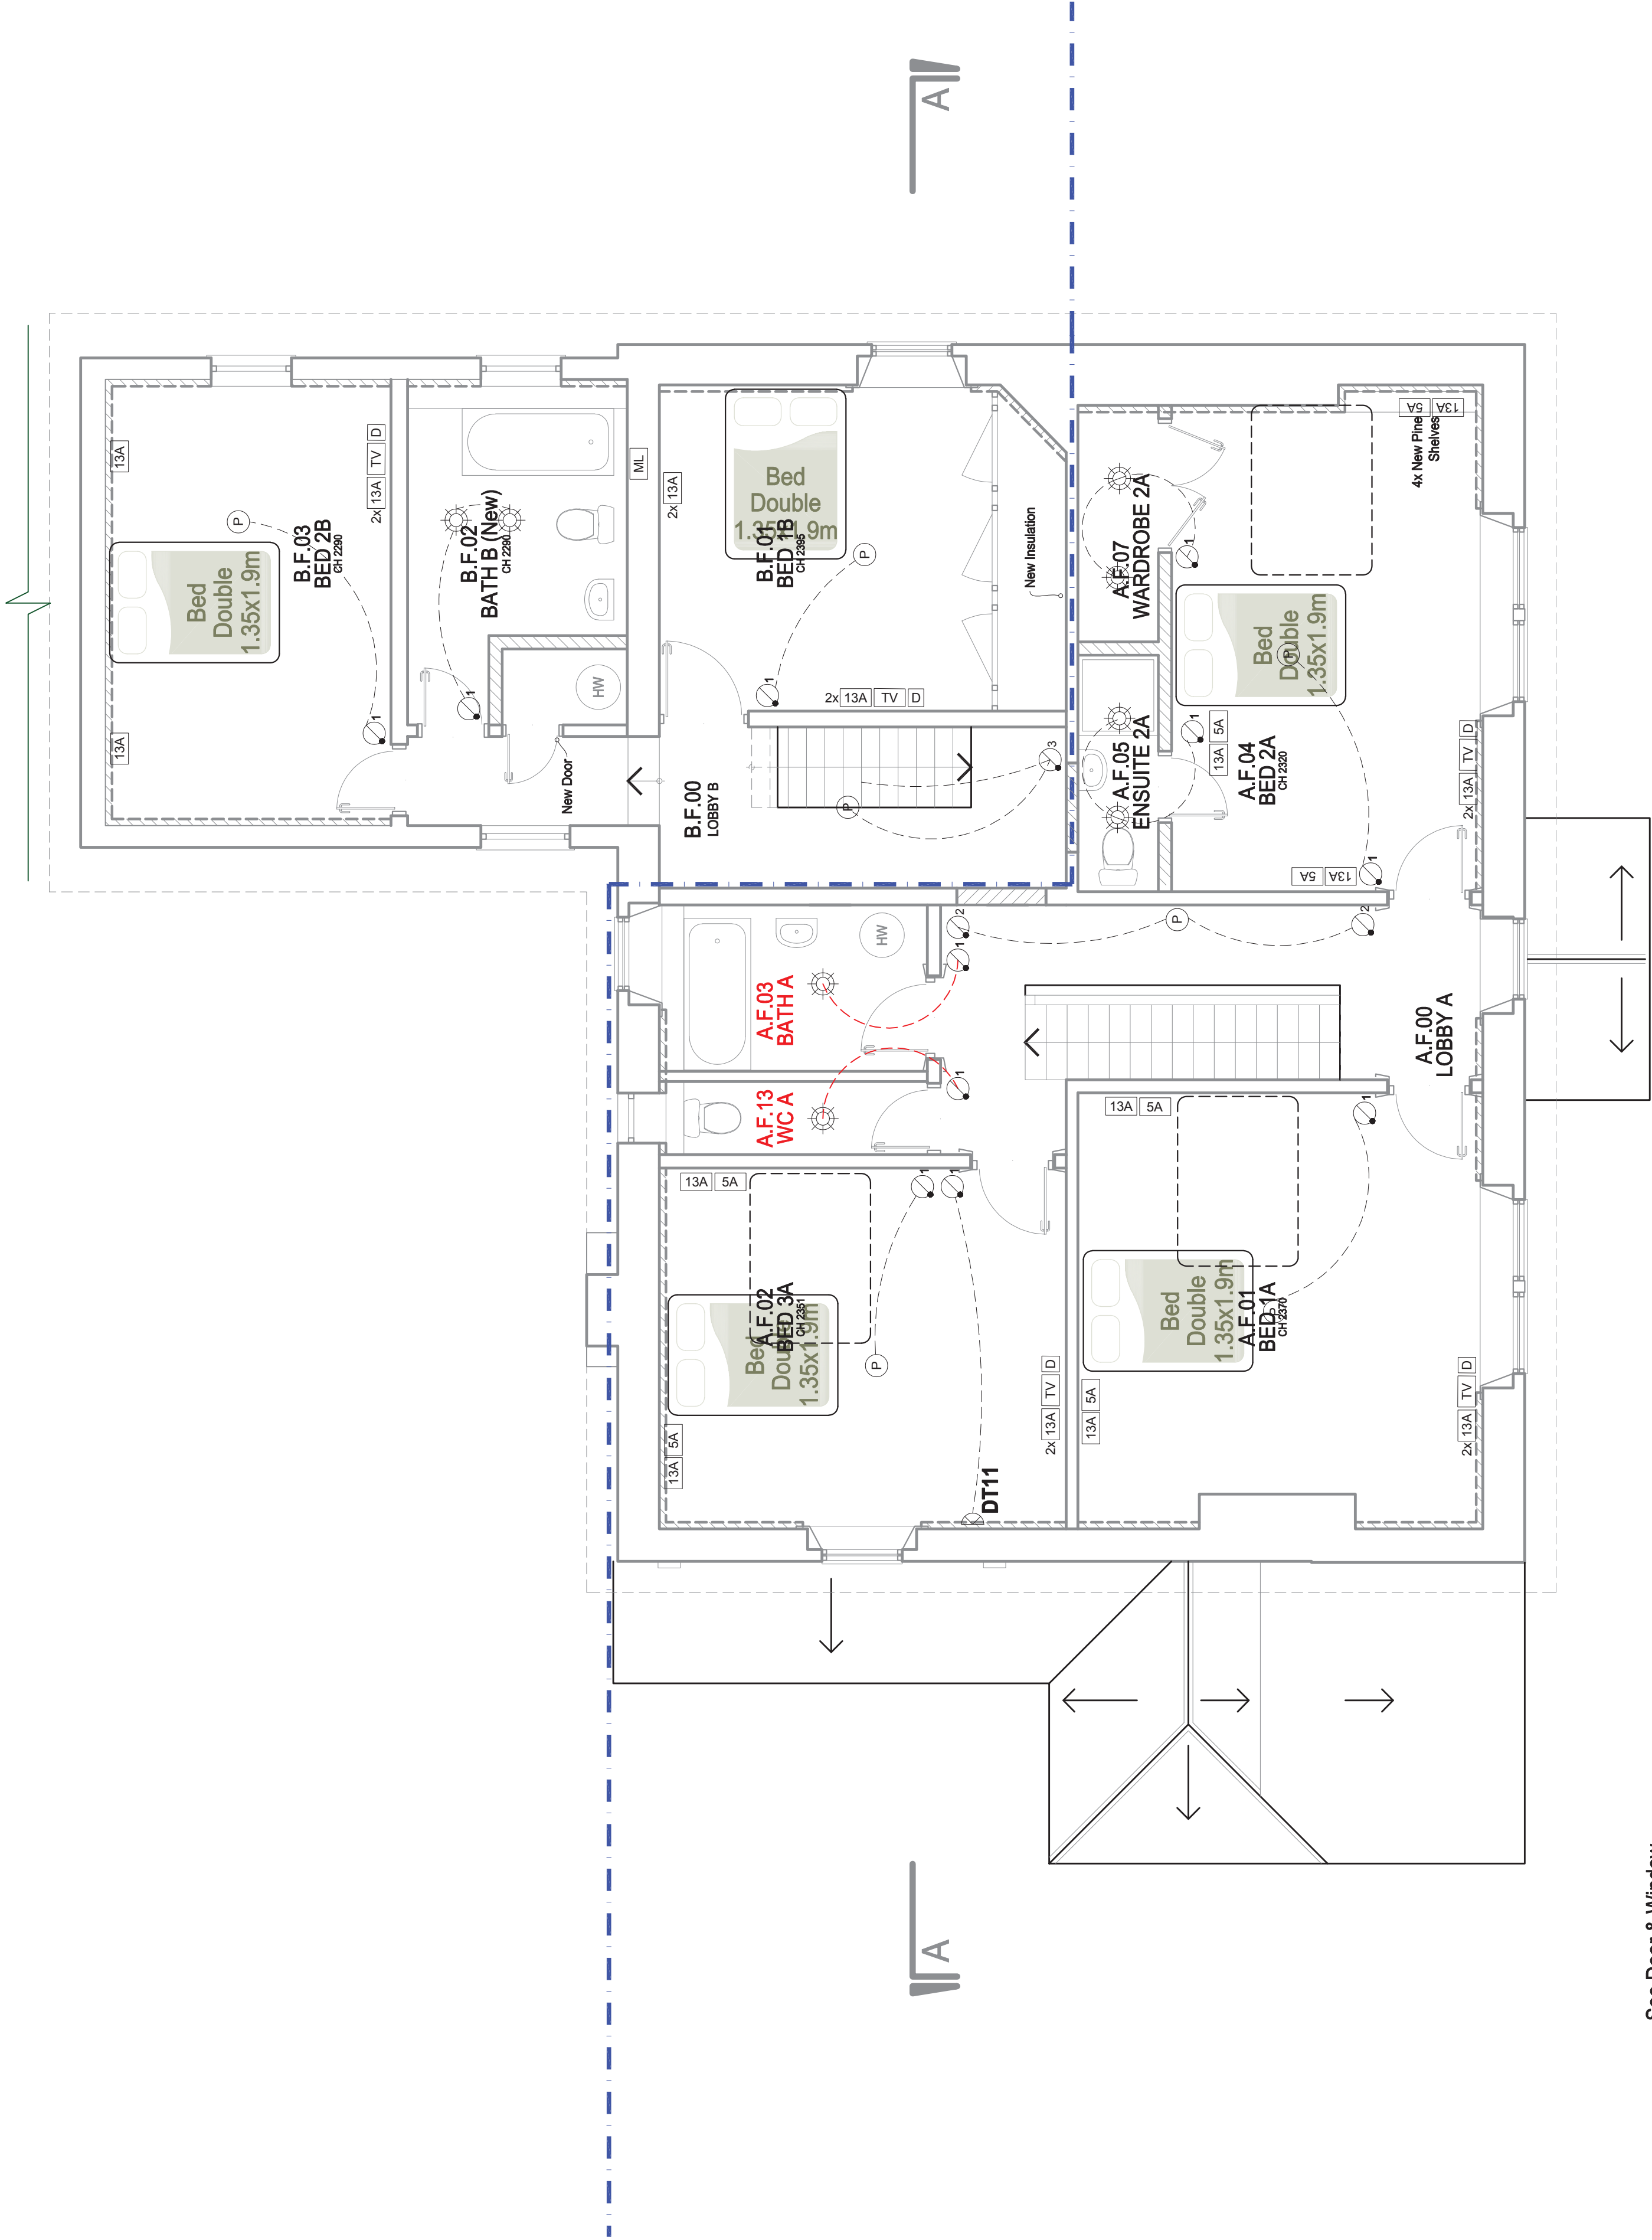

Electrical - Lights Part P	
ML	Mirror Light
HP	Mirror Heat Pad
	Wall Light
	Spot Light
	Adjustable Spot Light on Track
	Adjustable External Spot Light
P	Pendant Light
C	Integrated Cupboard Light
	Ceiling or under Cupb'd hidden Light
	Light Sensor
E	Emergency Light
ABFL	Fixing height Above Floor Level
U/C	Under Counter
FUS	Fused
T	Thermostat (Power Point + Data) Nest or Similar

Electrical - Power Part P	
MCB	Main Circuit Board
EM	Electric Meter
5A	5 Amp Plug
13A	Single 13 Amp Switched Socket
2x 13A	Double 13 Amp Switched Socket
15A	15 Amp Switched Socket
USB	USB Connection
SH	Shaver
1	One Gang Switch
2	Two Gang Switch

Communication , IT, TV	
TV	Television
D	Data
BT	Phone
SKY	Sky Coax
HUB	Cats Patch Panel

Fire Safety Part B	
S	Smoke Detector
H	Heat Detector
FD30	30 minutes Fire-Rated Door

Kitchen Fittings	
Kitchen to be fitted with:	
- Water proof socket for Washing machine under the work-top	
- Water proof socket for Dish washer under the work-top	
- Fused switch for Electrical oven	
- Fused Switch for Electrical Hub	

Utility / Bath Spotlights	
All Spotlights in all bathrooms should be recessed in a suspended Ceiling to avoid any cuts in the sound insulation	



Architect @
Buildingdoctors.co.uk
Office: 137, EN1 1QT
0208 363 5764

See Door & Window
Schedule for the details

Buildingdoctors.co.uk
No Reproduction without Consent
Do not Scale from this Drawing
Only use Dimensions Shown
Dims & Areas accurate to 5%
© Copyright 2022 Building Doctors

14.07.21

Date

Issue for Tender

Ensuite and Wardrobe Added, Bath Layouts added

07.03.22

Amendments

A

Ve.

FR

In.

Date

Amendments

C

Ve.

FR

In.

Date

Amendments

FF Plan

ELECTRICAL

Mr. S.

Cox-Rusbridge

Pennicotts Farm

PO20 1LN

Planning

B. Control

Other

Draft

Tender

Constr.

Title

Client

971 - B230

0 M 0.5 M 1 M 1.5 M 2 M

1:50

1:100

0 M 1 M 2 M 3 M 4 M

971 - B230

0 M 0.5 M 1 M 1.5 M 2 M

1:50

1:100

0 M 1 M 2 M 3 M 4 M