


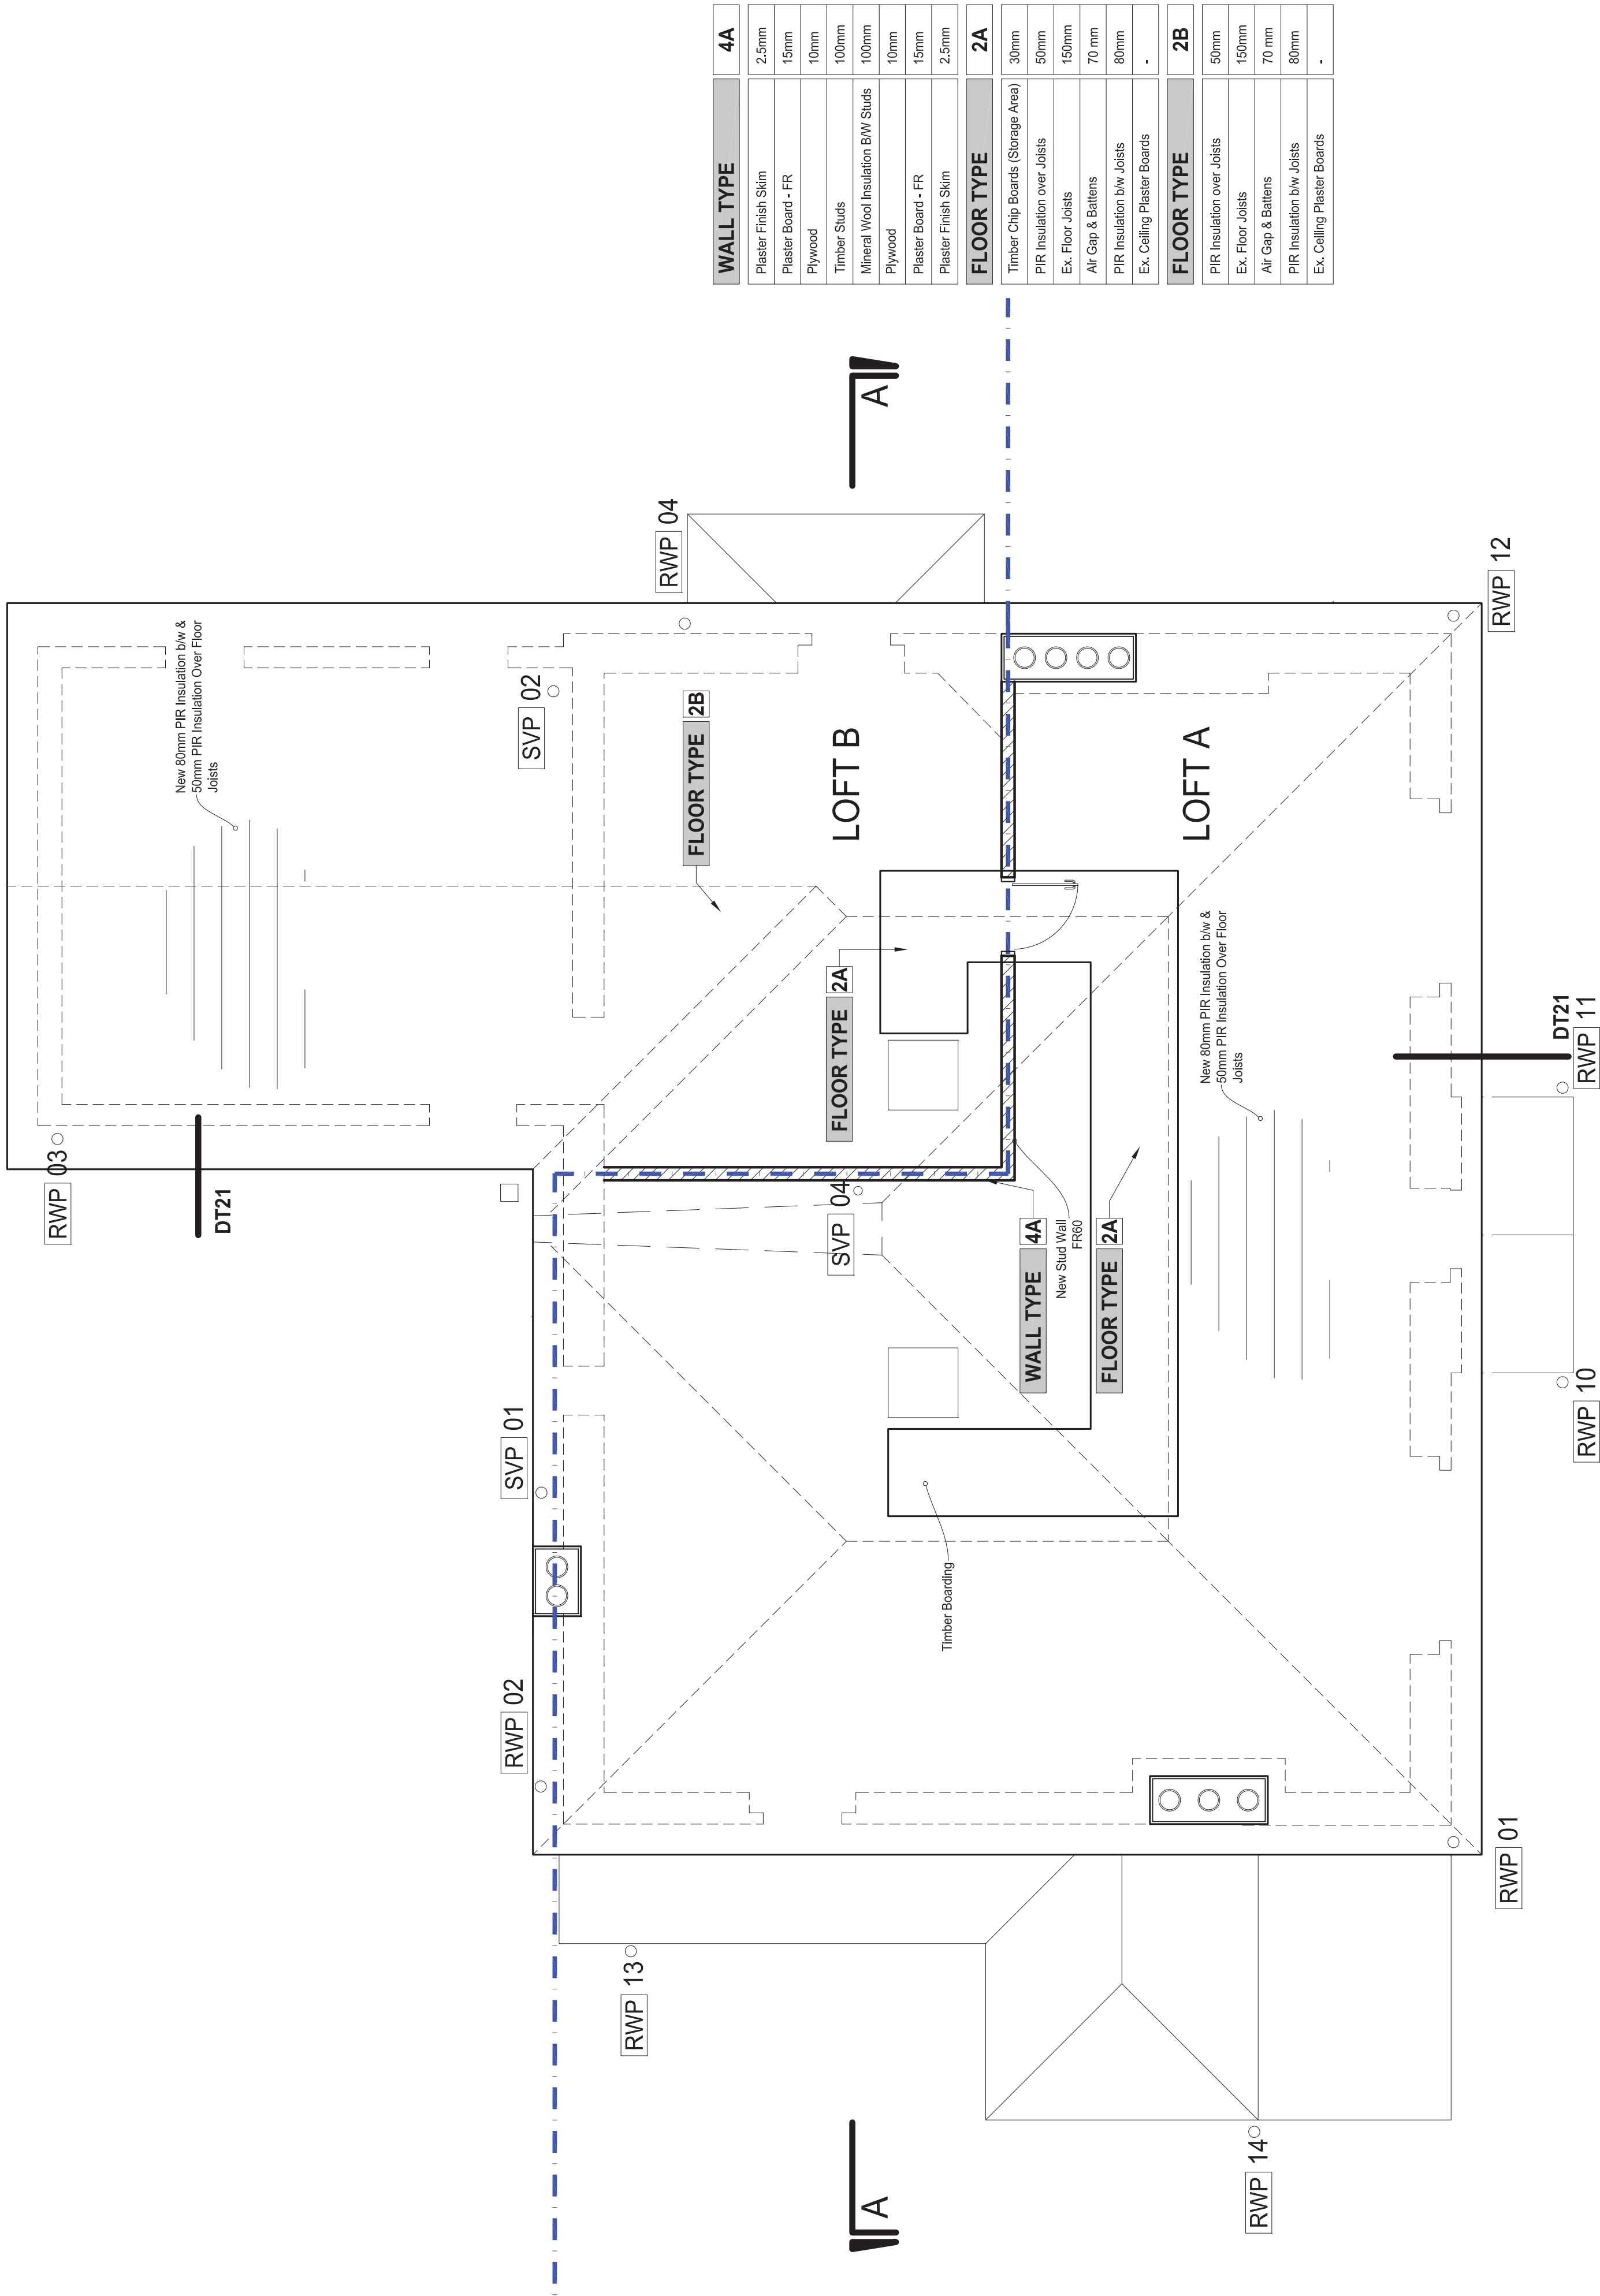

WALL TYPE		4A
Plaster Finish Skim		2.5mm
Plaster Board - FR		15mm
Plywood		10mm
Timber Studs		100mm
Mineral Wool Insulation B/W Studs		100mm
Plywood		10mm
Plaster Board - FR		15mm
Plaster Finish Skim		2.5mm
FLOOR TYPE		2A
Timber Chip Boards (Storage Area)		30mm
PIR Insulation over Joists		50mm
Ex. Floor Joists		150mm
Air Gap & Battens		70 mm
PIR Insulation b/w Joists		80mm
Ex. Ceiling Plaster Boards		-
FLOOR TYPE		2B
PIR Insulation over Joists		50mm
Ex. Floor Joists		150mm
Air Gap & Battens		70 mm
PIR Insulation b/w Joists		80mm
Ex. Ceiling Plaster Boards		-