


HOUSE B
KITCHEN
GARDEN B

SIDE
GARDEN B

HOUSE A
KITCHEN
GARDEN A

FRONT
GARDEN A

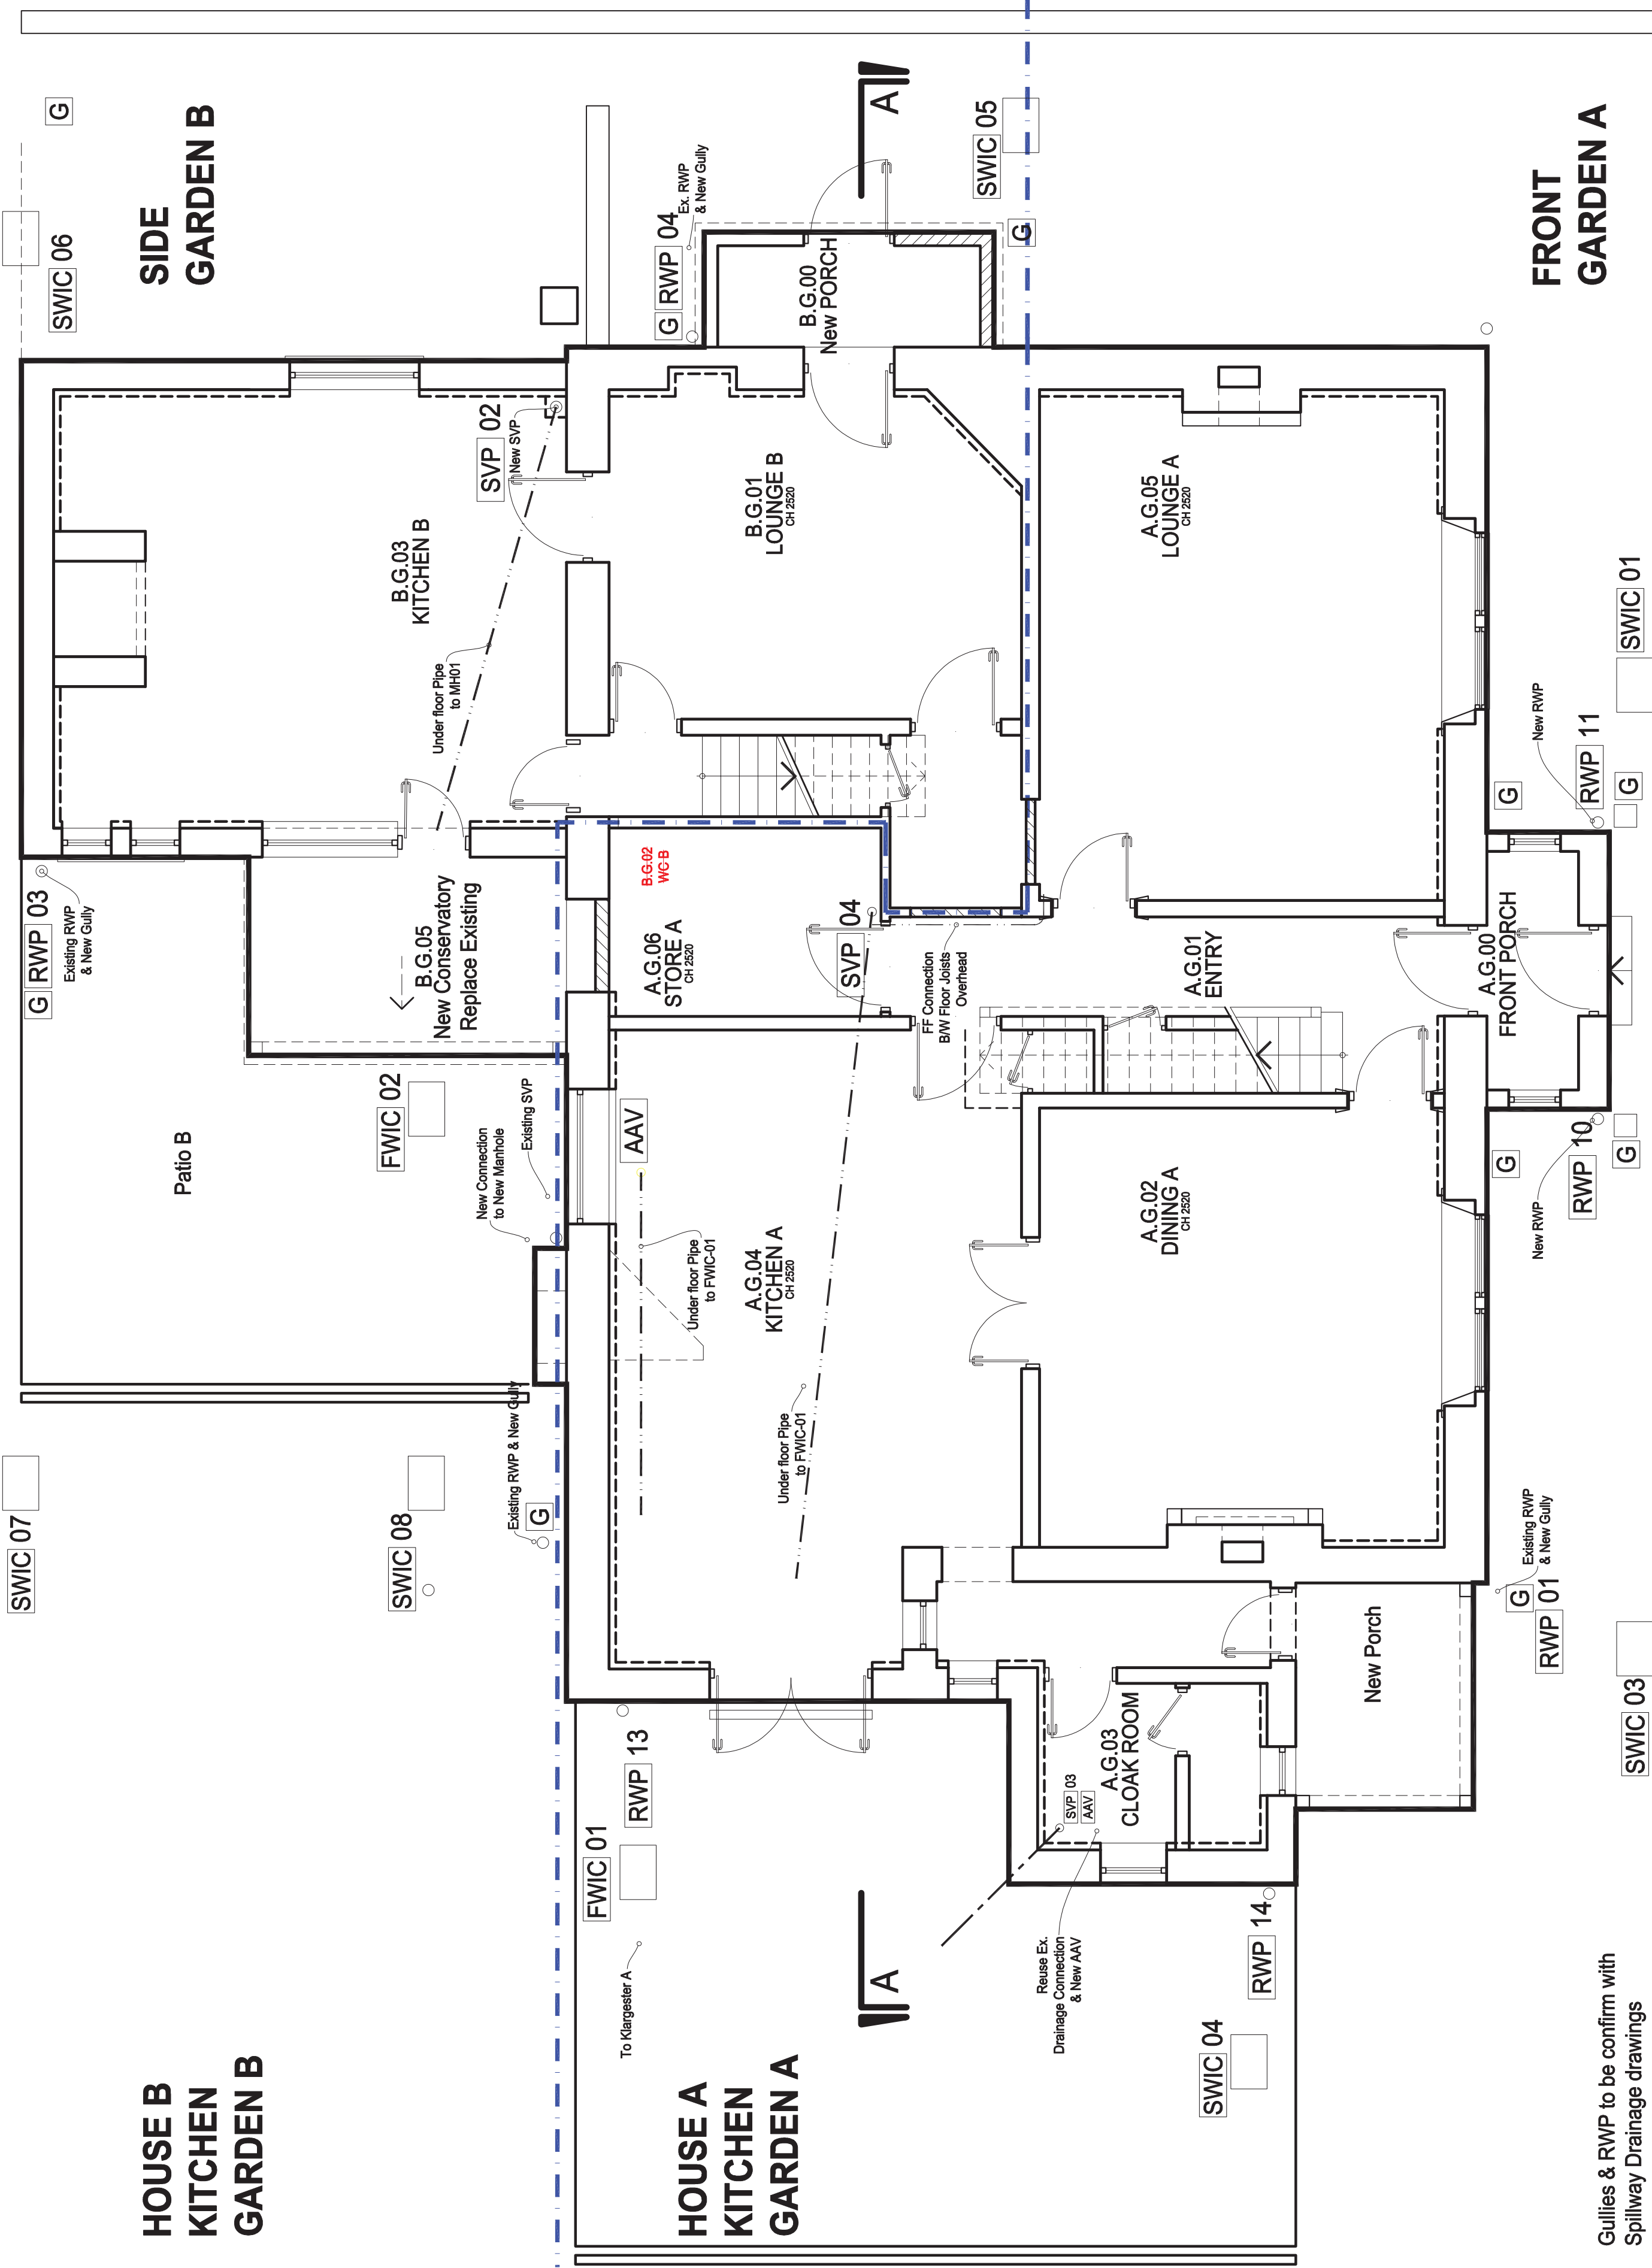

Gullies & RWP to be confirm with
Spillway Drainage drawings



Architect @
Buildingdoctors.co.uk
Office: 137, EN1 1QT
0208 363 5764

RIBA 

Disclaimer:
No Reproduction without Consent
Do not Scale from this Drawing
Only use Dimensions Shown
Dims & Areas accurate to 5%
© Copyright 2022 Building Doctors

Date
17.11.21

Amendments
Alterations to Markups
Alterations to Client comments

Ve. In. FR
A B

Date

Amendments

Ve. In.
A FR

Date

Project
Pennicotts Farm
PO20 1LN

Title

GF Plan
RWP

Client
Mr. S.
Cox-Rusbridge

☐ Draft
☒ Tender

☐ Planning
☐ B. Control
☐ Other
☒ Constr.

971 - B105 B

1:50
0 M 0.5 M 1 M 1.5 M 2 M
1:100
0 M 1 M 2 M 3 M 4 M