


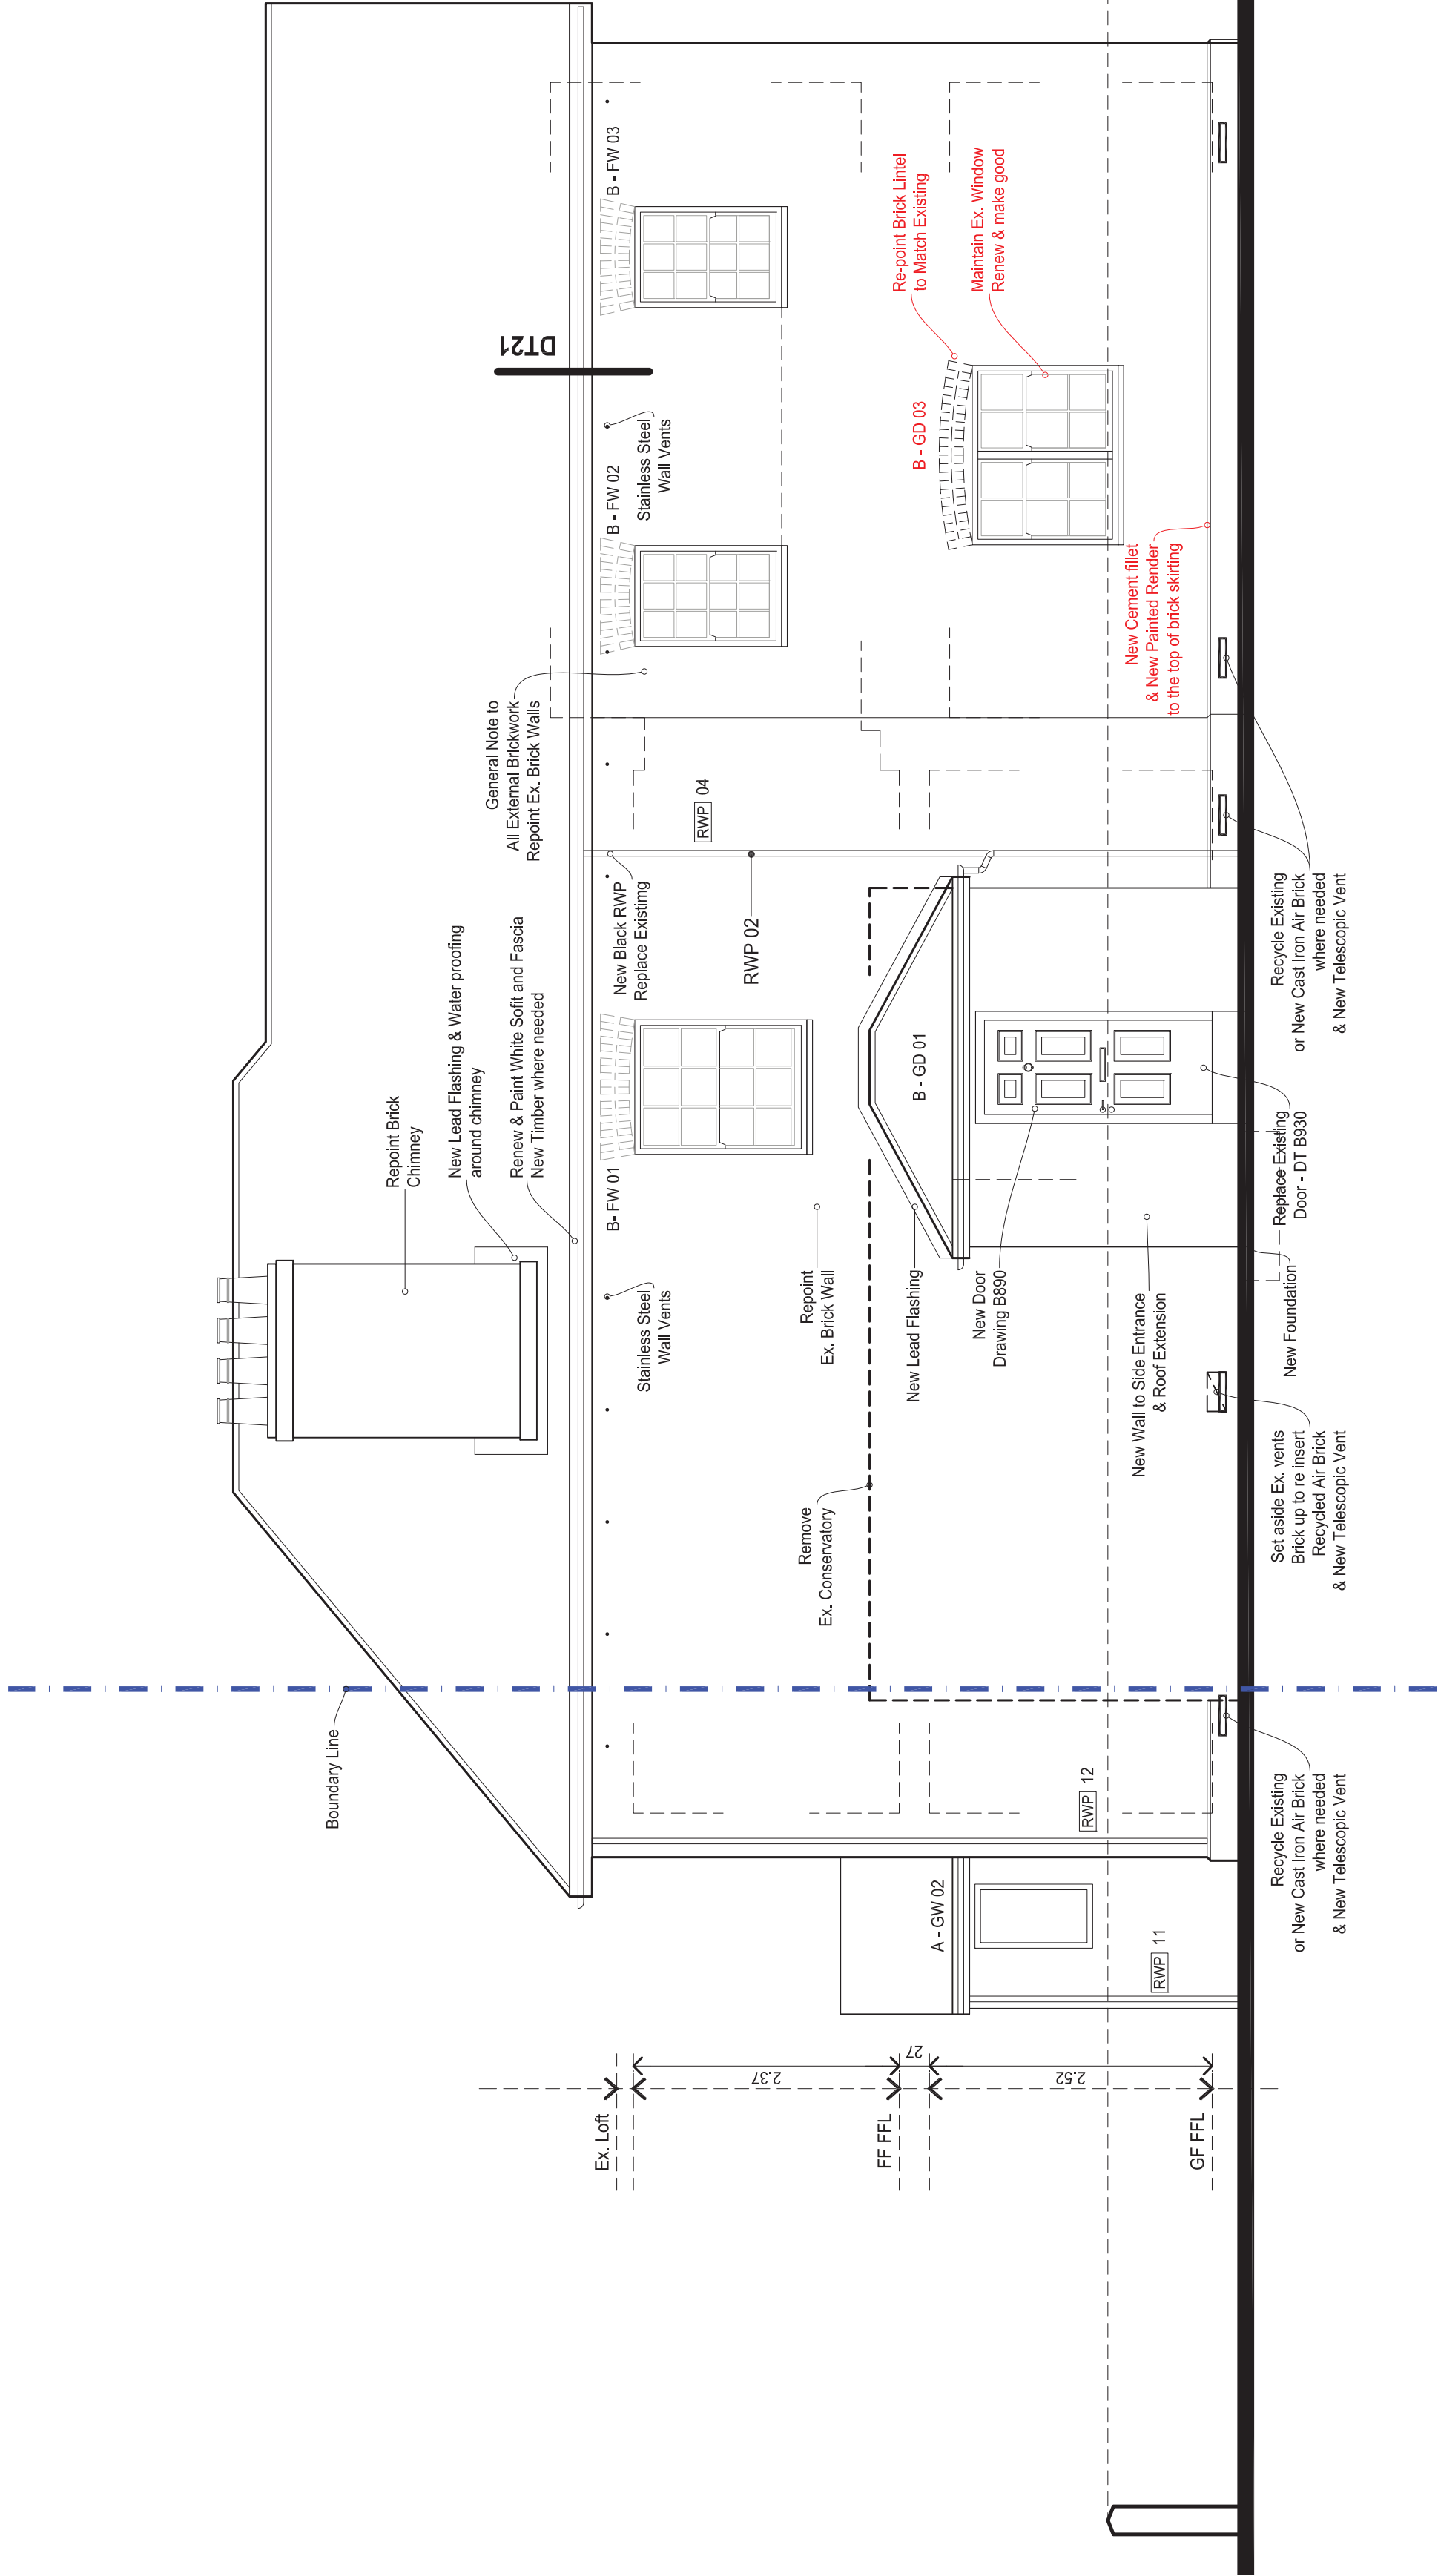

PAINT SPEC	
Black Gloss	1 Layer
Oil Based Under Coat	2 Layer
ROOF TYPE	
1A	
Lead Finish	1 Layer
Plywood or OSB	18mm
Batten & Tyvec	30mm
Trimmer Joists	150mm



Architect @
Buildingdoctors.co.uk
Office: 137, EN1 1QT
0208 363 5764

RIBA 

Disclaimer:
No Reproduction without Consent
Do not Scale from this Drawing
Only use Dimensions Shown
Dims & Areas accurate to 5%

© Copyright 2022 Building Doctors

Amendments		Date		Disclaimers	
A	FR	11.04.21	Notes Added	Notes Added Alterations added as Highlighted Notes	05.06.21
B	FR		Notes Added	Alterations added as Highlighted Notes	24.07.21
C	FR		Notes Added	Alterations added as Highlighted Notes	24.07.21
D	FR		Notes Added	Alterations added as Highlighted Notes	06.10.21
E	FR		Notes Added	Alterations added as Highlighted Notes	15.10.21
F	FR		Notes Added	Alterations added as Highlighted Notes	17.11.21
G	FR		Notes Added	Alterations added as Highlighted Notes	07.03.22

Ve.	In.	Project	Title	Side Elevation
H	FR	Pennicotts Farm	PO20 1LN	PROPOSED
				Mr. S.
				Cox-Rusbridge

0 M

0.5 M

1 M

1.5 M

2 M

1:50

1:100

0 M

1 M

2 M

3 M

4 M