


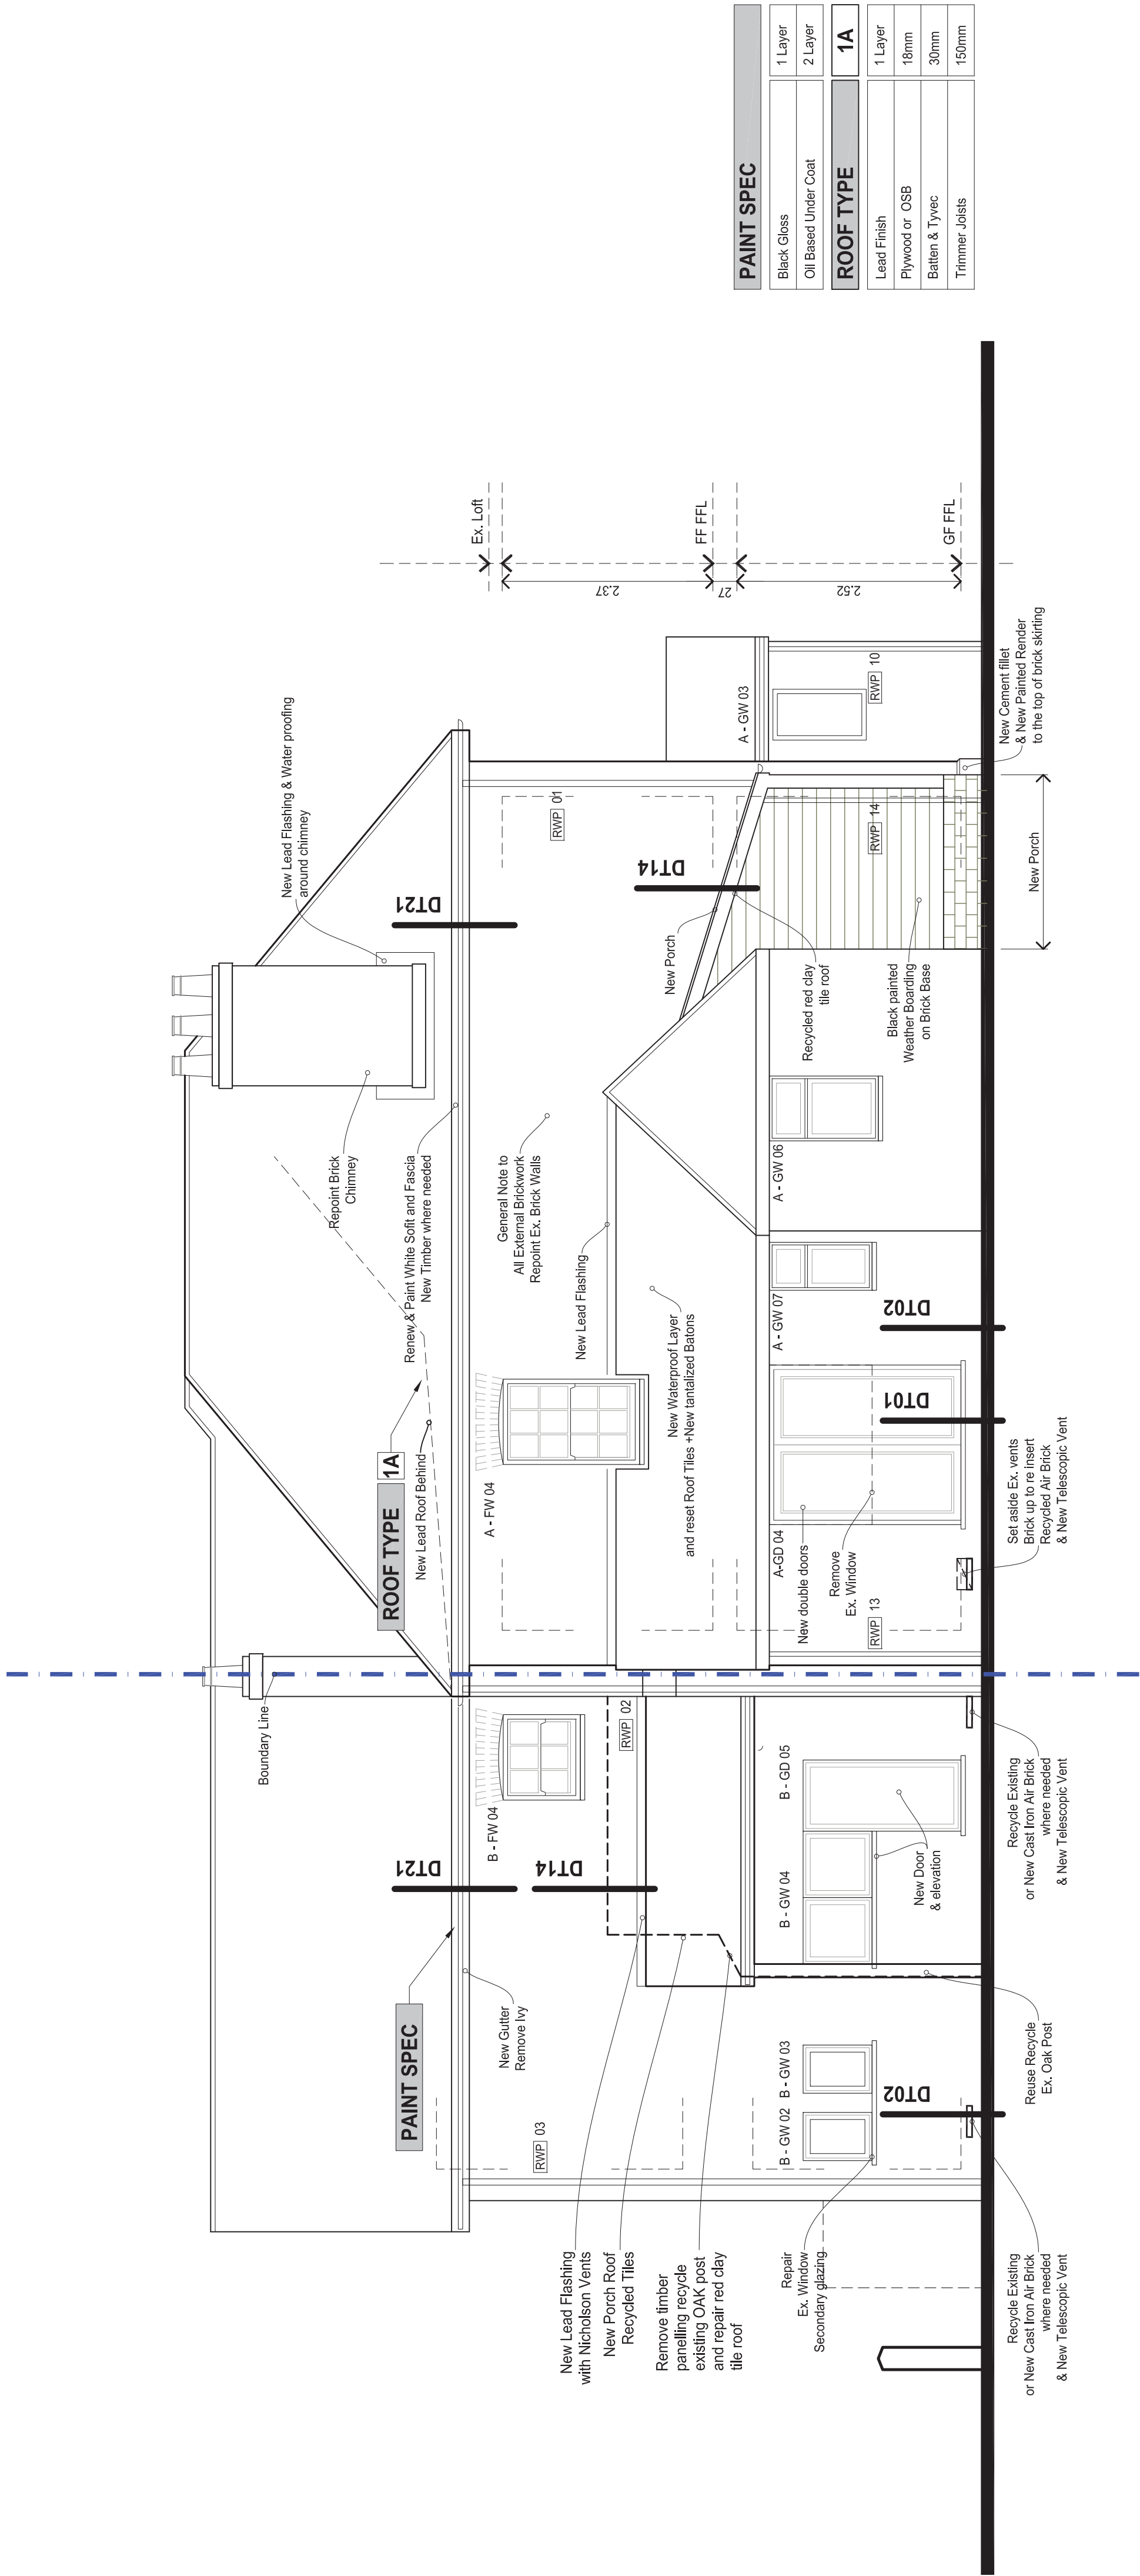

PAINT SPEC		
Black Gloss		1 Layer
Oil Based Under Coat		2 Layer
ROOF TYPE		
1A		
Lead Finish		1 Layer
Plywood or OSB		18mm
Batten & Tyvec		30mm
Trimmer Joists		150mm



Architect @
Buildingdoctors.co.uk
Office: 137, EN1 1QT
0208 363 5764

RIBA 

Disclaimer:
No Reproduction without Consent
Do not Scale from this Drawing
Only use Dimensions Shown
Dims & Areas accurate to 5%

© Copyright 2022 Building Doctors

05.03.21
14.07.21
27.07.21
08.10.21
15.10.21
17.11.21

Amendments

Notes Added
Existing Chimney Added, Boundary Line altered, Alterations added as Highlighted Notes
Floor Vents Added, Notes Added
RWP notes added
Alterations to Markups

Ve. In. Date Amendments

A FR 11.04.21 Notes Added

B FR

C FR

D FR

E FR

F FR

Project Pennicotts Farm

PO20 1LN

☐ Draft ☐ Planning ☐ B. Control ☐ Other

☒ Tender ☐ Constr.

Title

Side Elevation

PROPOSED

Mr. S. Cox-Rusbridge

971 - B630 G

0 M 0.5 M 1 M 1.5 M 2 M

1:50

1:100 0 M 1 M 2 M 3 M 4 M

ARUN DISTRICT COUNCIL P/59/22/L