
ARUN DISTRICT COUNCIL P/69/22/L

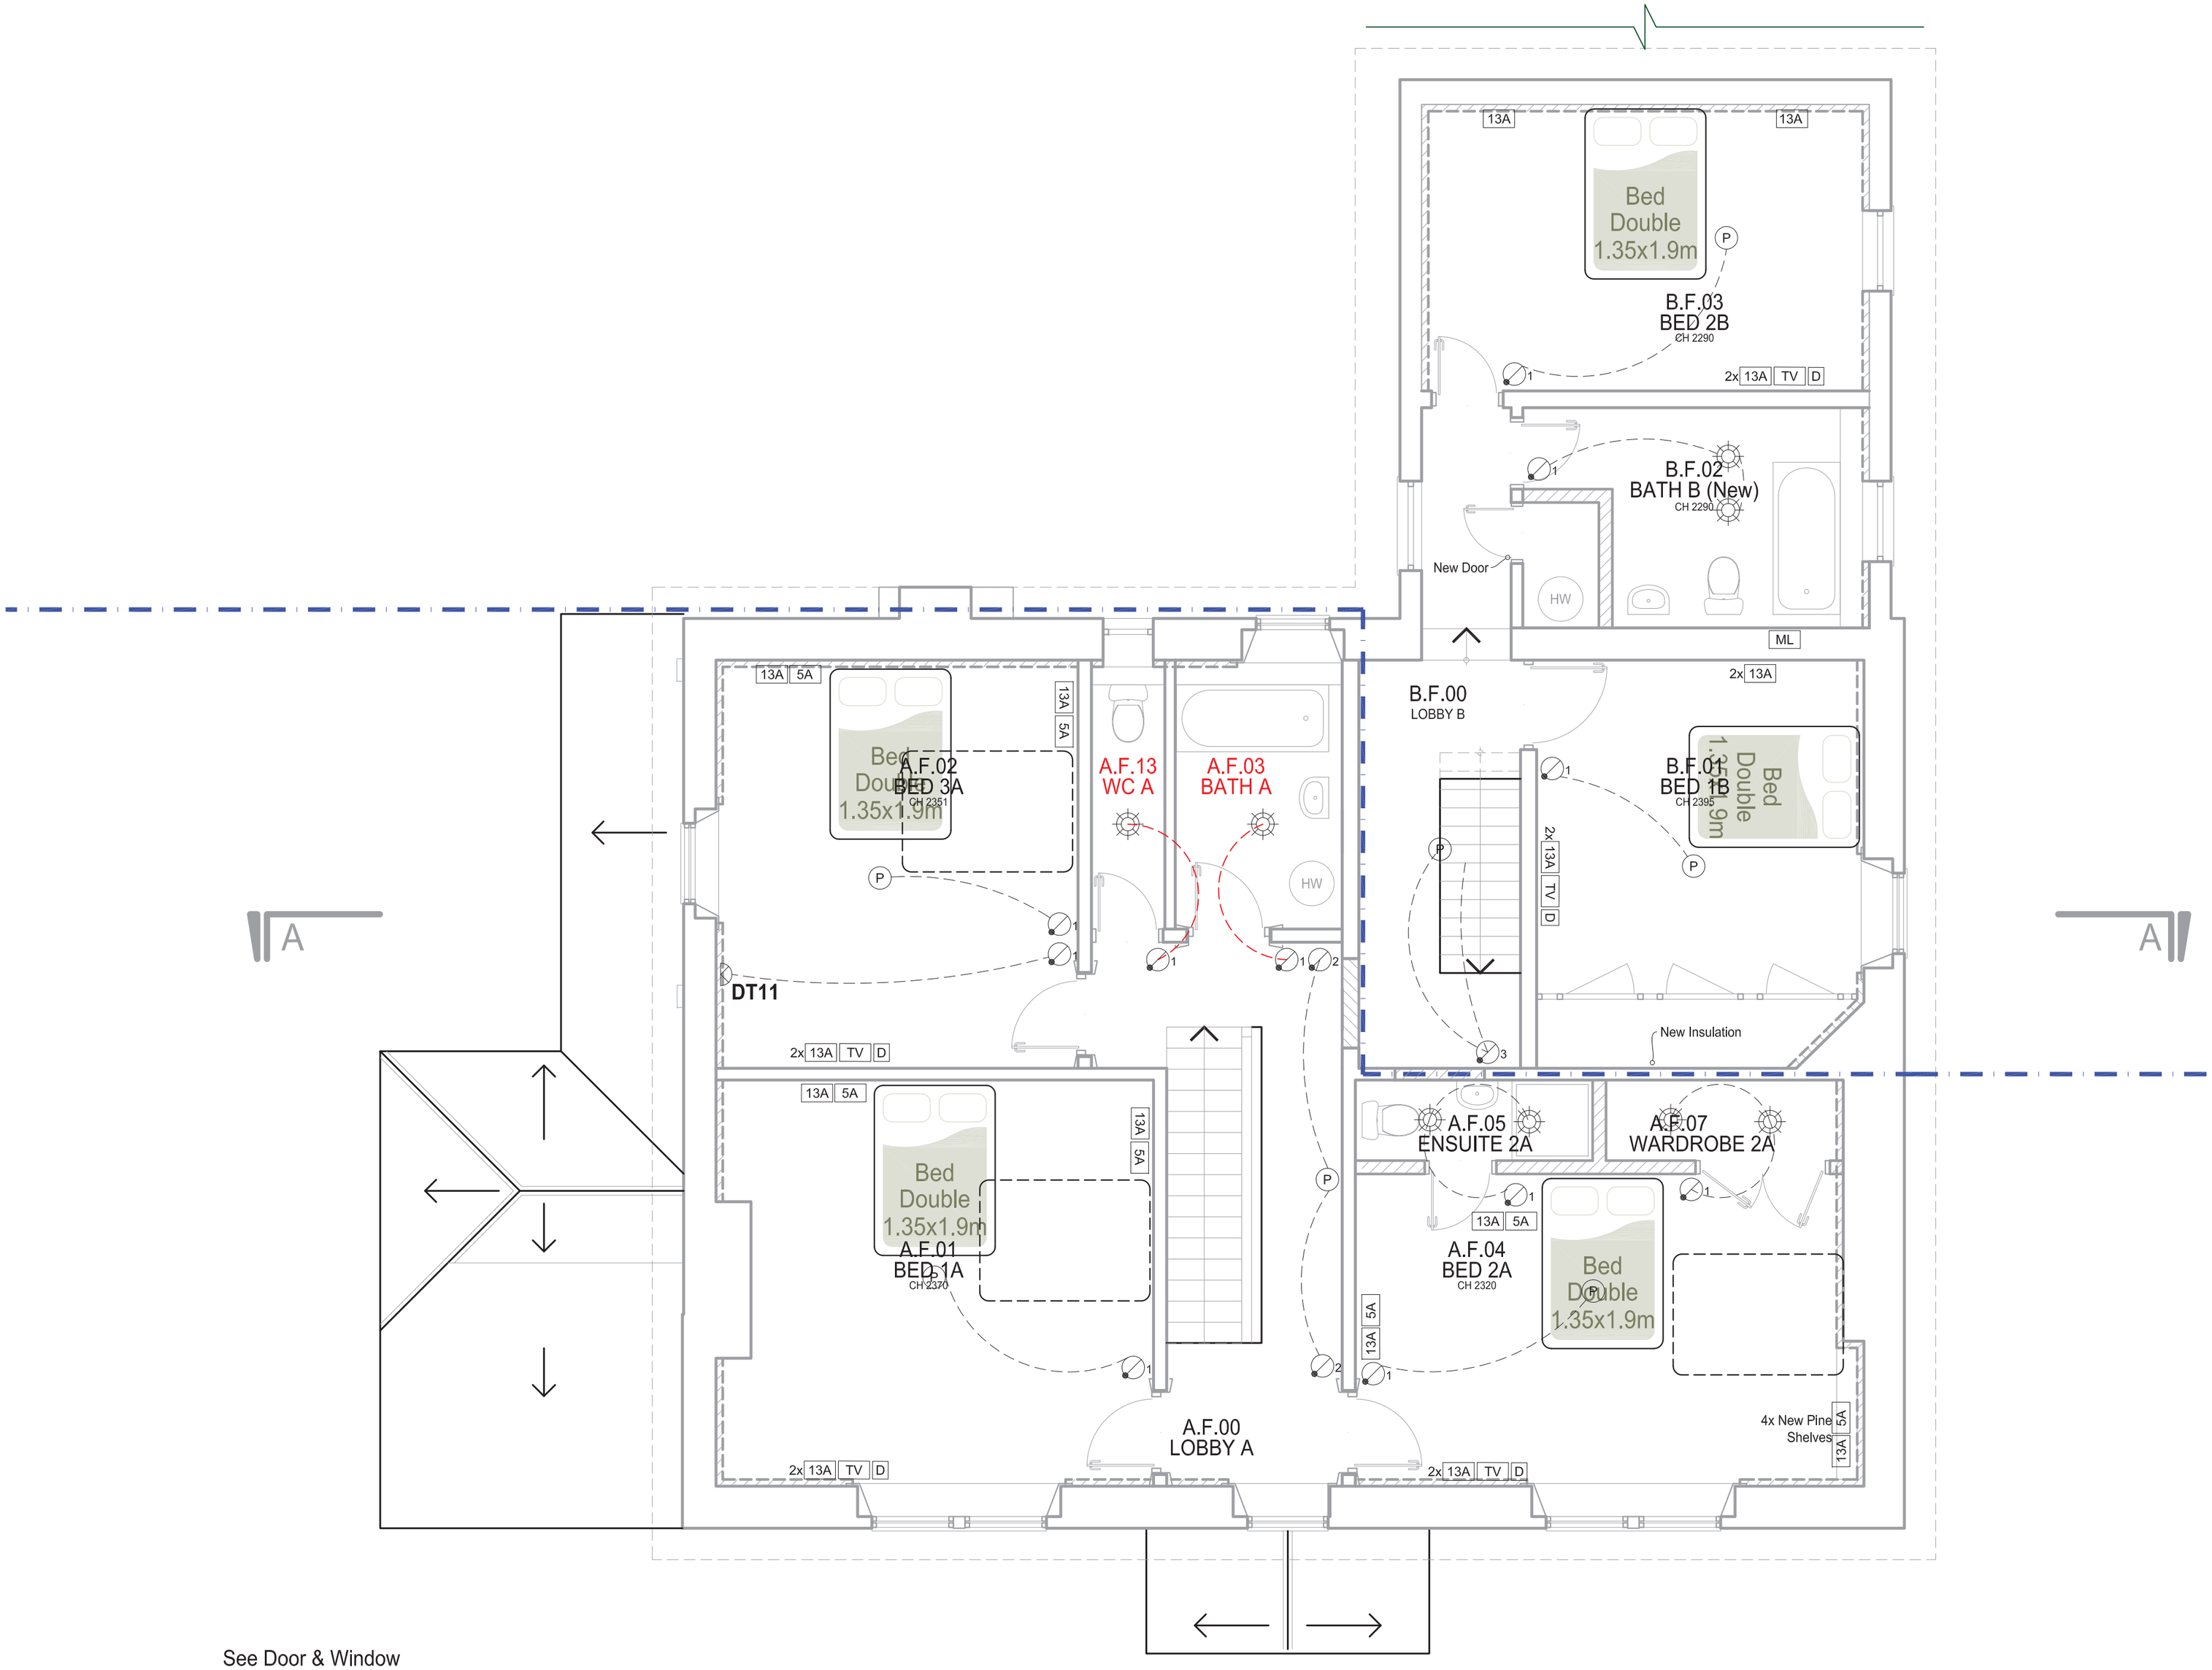

See Door & Window Schedule for the details

Electrical - Lights Part P

ML	Mirror Light
HP	Mirror Heat Pad
	Wall Light
	Spot Light
	Adjustable Spot Light on Track
	Adjustable External Spot Light
P	Pendant Light
C	Integrated Cupboard Light
	Ceiling or under Cupb'd hidden Light
	Light Sensor
E	Emergency Light
ABFL	Fixing height Above Floor Level
U/C	Under Counter
FUS	Fused
T	Thermostat (Power Point + Data) Nest or Similar

Electrical - Power Part P

MCB	Main Circuit Board
EM	Electric Meter
5A	5 Amp Plug
13A	Single 13 Amp Switched Socket
2x 13A	Double 13 Amp Switched Socket
15A	15 Amp Switched Socket
USB	USB Connection
SH	Shaver
1	One Gang Switch
2	Two Gang Switch

Communication , IT, TV

TV	Television
D	Data
BT	Phone
SKY	Sky Coax
HUB	Cat5 Patch Panel

Fire Safety Part B

S	Smoke Detector
H	Heat Detector
FD30	30 minutes Fire-Rated Door

Kitchen Fittings

Kitchen to be fitted with:
- Water proof socket for Washing machine under the work-top
- Water proof socket for Dish washer under the work-top
- Fused switch for Electrical oven
- Fused Switch for Electrical Hub

Utility / Bath Spotlights

All Spotlights in all bathrooms should be recessed in a suspended Ceiling to avoid any cuts in the sound insulation

Architect @ Buildingdoctors.co.uk
Office: 137, EN1 1QT
0208 363 5764
RIBA

Disclaimer;
No Reproduction without Consent
Do not Scale from this Drawing
Only use Dimensions Shown
Dims & Areas accurate to 5%
© Copyright 2022 Building Doctors

Date	Amendments	Ve.	In.
14.07.21	Issue for Tender	A	FR
27.07.21	Ensuite and Wardrobe Added, Bath Layouts added	B	FR
07.03.22	Alterations to Client comments	C	FR

Date	Amendments	Ve.	In.

Project: Pennicotts Farm PO20 1LN

Draft ☐ Planning ☐ B. Control ☐
Tender ☒ Constr. ☐ Other ☐

Title: FF Plan ELECTRICAL

Client: Mr. S. Cox-Rusbridge

971 - B230 C

1:50 0 M 0.5 M 1 M 1.5 M 2 M
1:100 0 M 1 M 2 M 3 M 4 M

1:50 A2