


[illegible]

Do Not Use These Drawings for Construction Until Local Authority Gives Approval

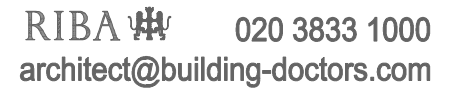


ש
כ
ת
ת
ת

client
Mr. S. Cox-Rusbridge
Pennicotts Farm
Lagness
Chichester
PO20 1LN

no. & rev.

971 - 027

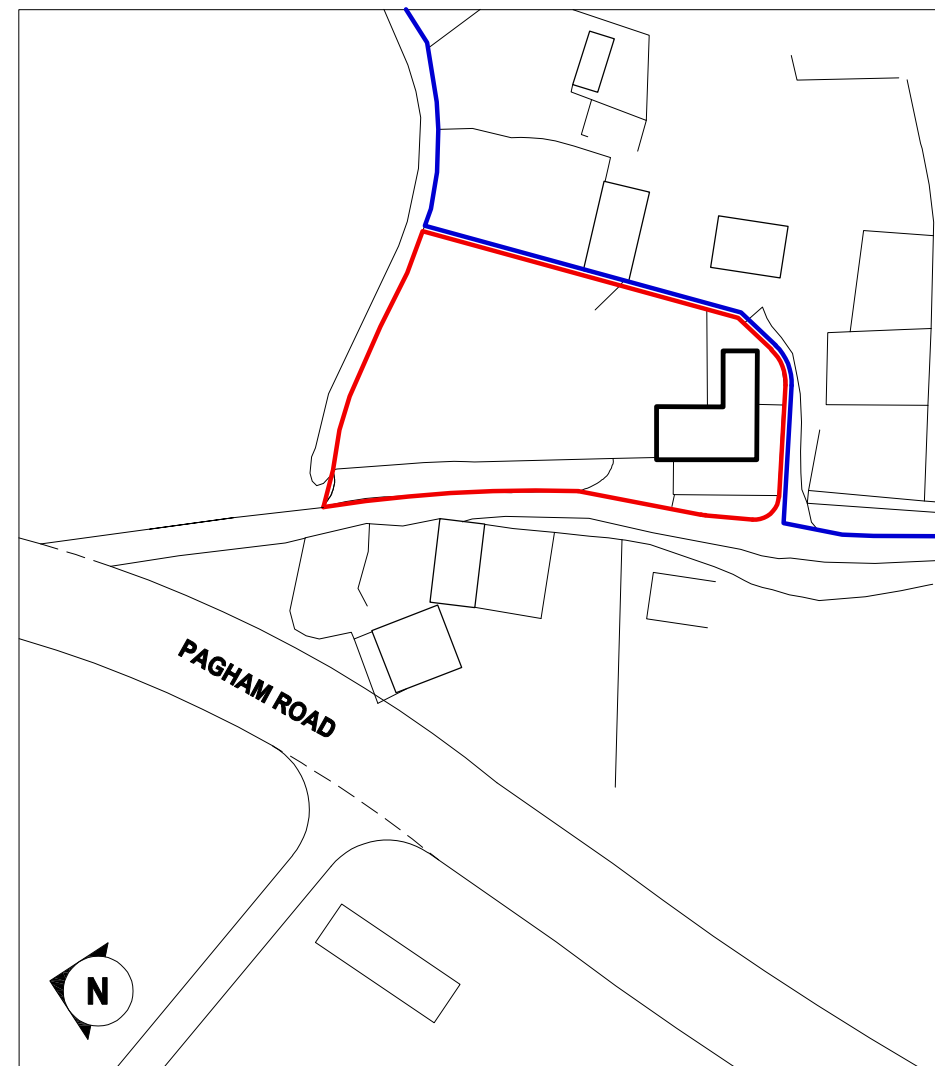

OS MAP SCALE


KITCHEN
GARDEN B

KITCHEN
GARDEN A


SIDE GARDEN
B

A

A

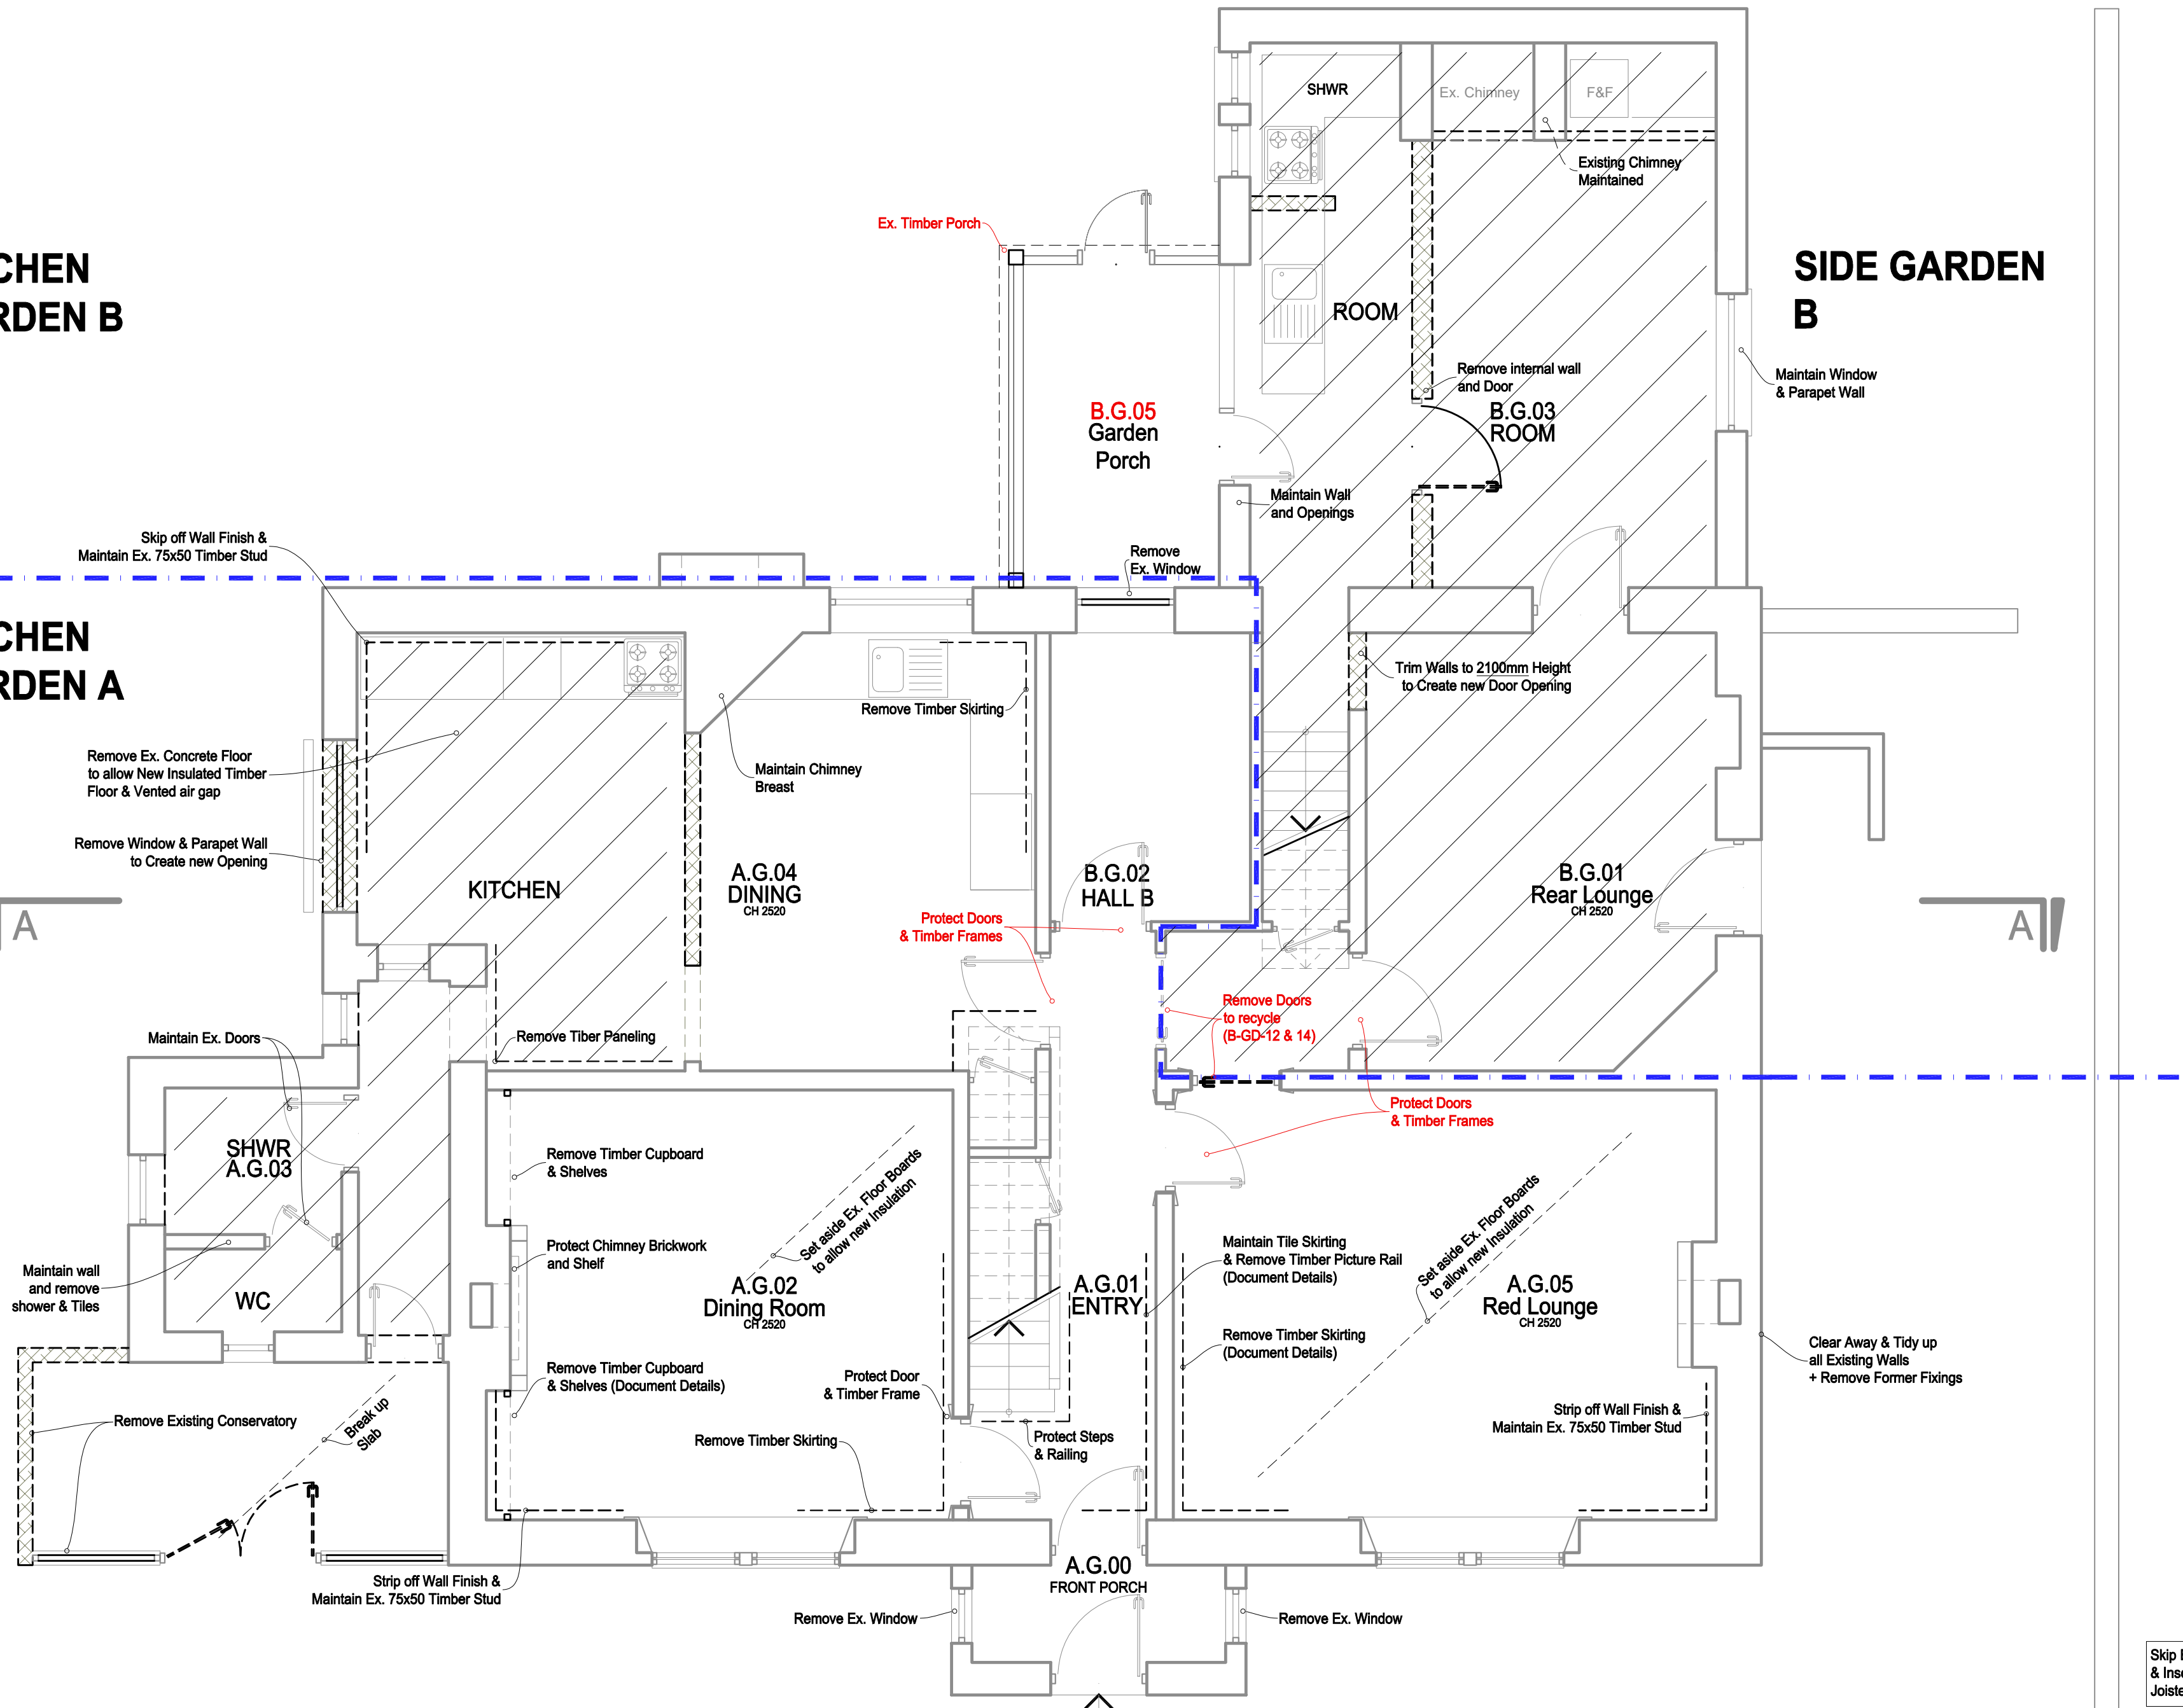

Skip Existing Concrete Floor
& Insert New Insulated Timber
Joisted Floor & Vented Air Gap

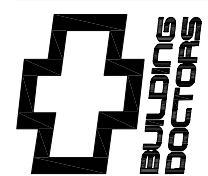

Architect @
Buildingdoctors.co.uk
Office: 137, EN1 1QT
0208 363 5764
RIBA

Disclaimer,
No Reproduction without Consent
Do not Scale from this Drawing
Only use Dimensions Shown
Dims & Areas accurate to 5%
© Copyright 2022 Building Doctors

Date	Amendments
28.04.21	Notes Added
14.07.21	Alterations added as Highlighted Notes
27.07.21	Maintain Ex. Windows, Notes added
08.10.21	Delete notes, Coal store delete
17.11.21	Alterations to Markups
07.03.22	Alterations to Client comments

Ve.	In.	Date	Amendments
A	FR	11.04.22	Maintain Chimney
B	FR	06.07.22	Existing Porch Maintained, Internal Doors Notes Added
C	FR		
D	FR		

Ve.	In.
G	FR
H	FR

Project	Pennicotts Farm PO20 1LN
Title	GF Plan DEMOLITION
Client	Mr. S. Cox-Rusbridge

Project	Pennicotts Farm PO20 1LN
Title	GF Plan DEMOLITION
Client	Mr. S. Cox-Rusbridge



971 - B010 H

1:50 0 M 0.5 M 1 M 1.5 M 2 M

1:100 0 M 1 M 2 M 3 M 4 M

A2

ARUN DISTRICT COUNCIL P15922/L

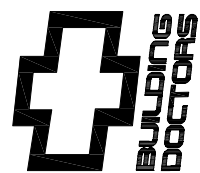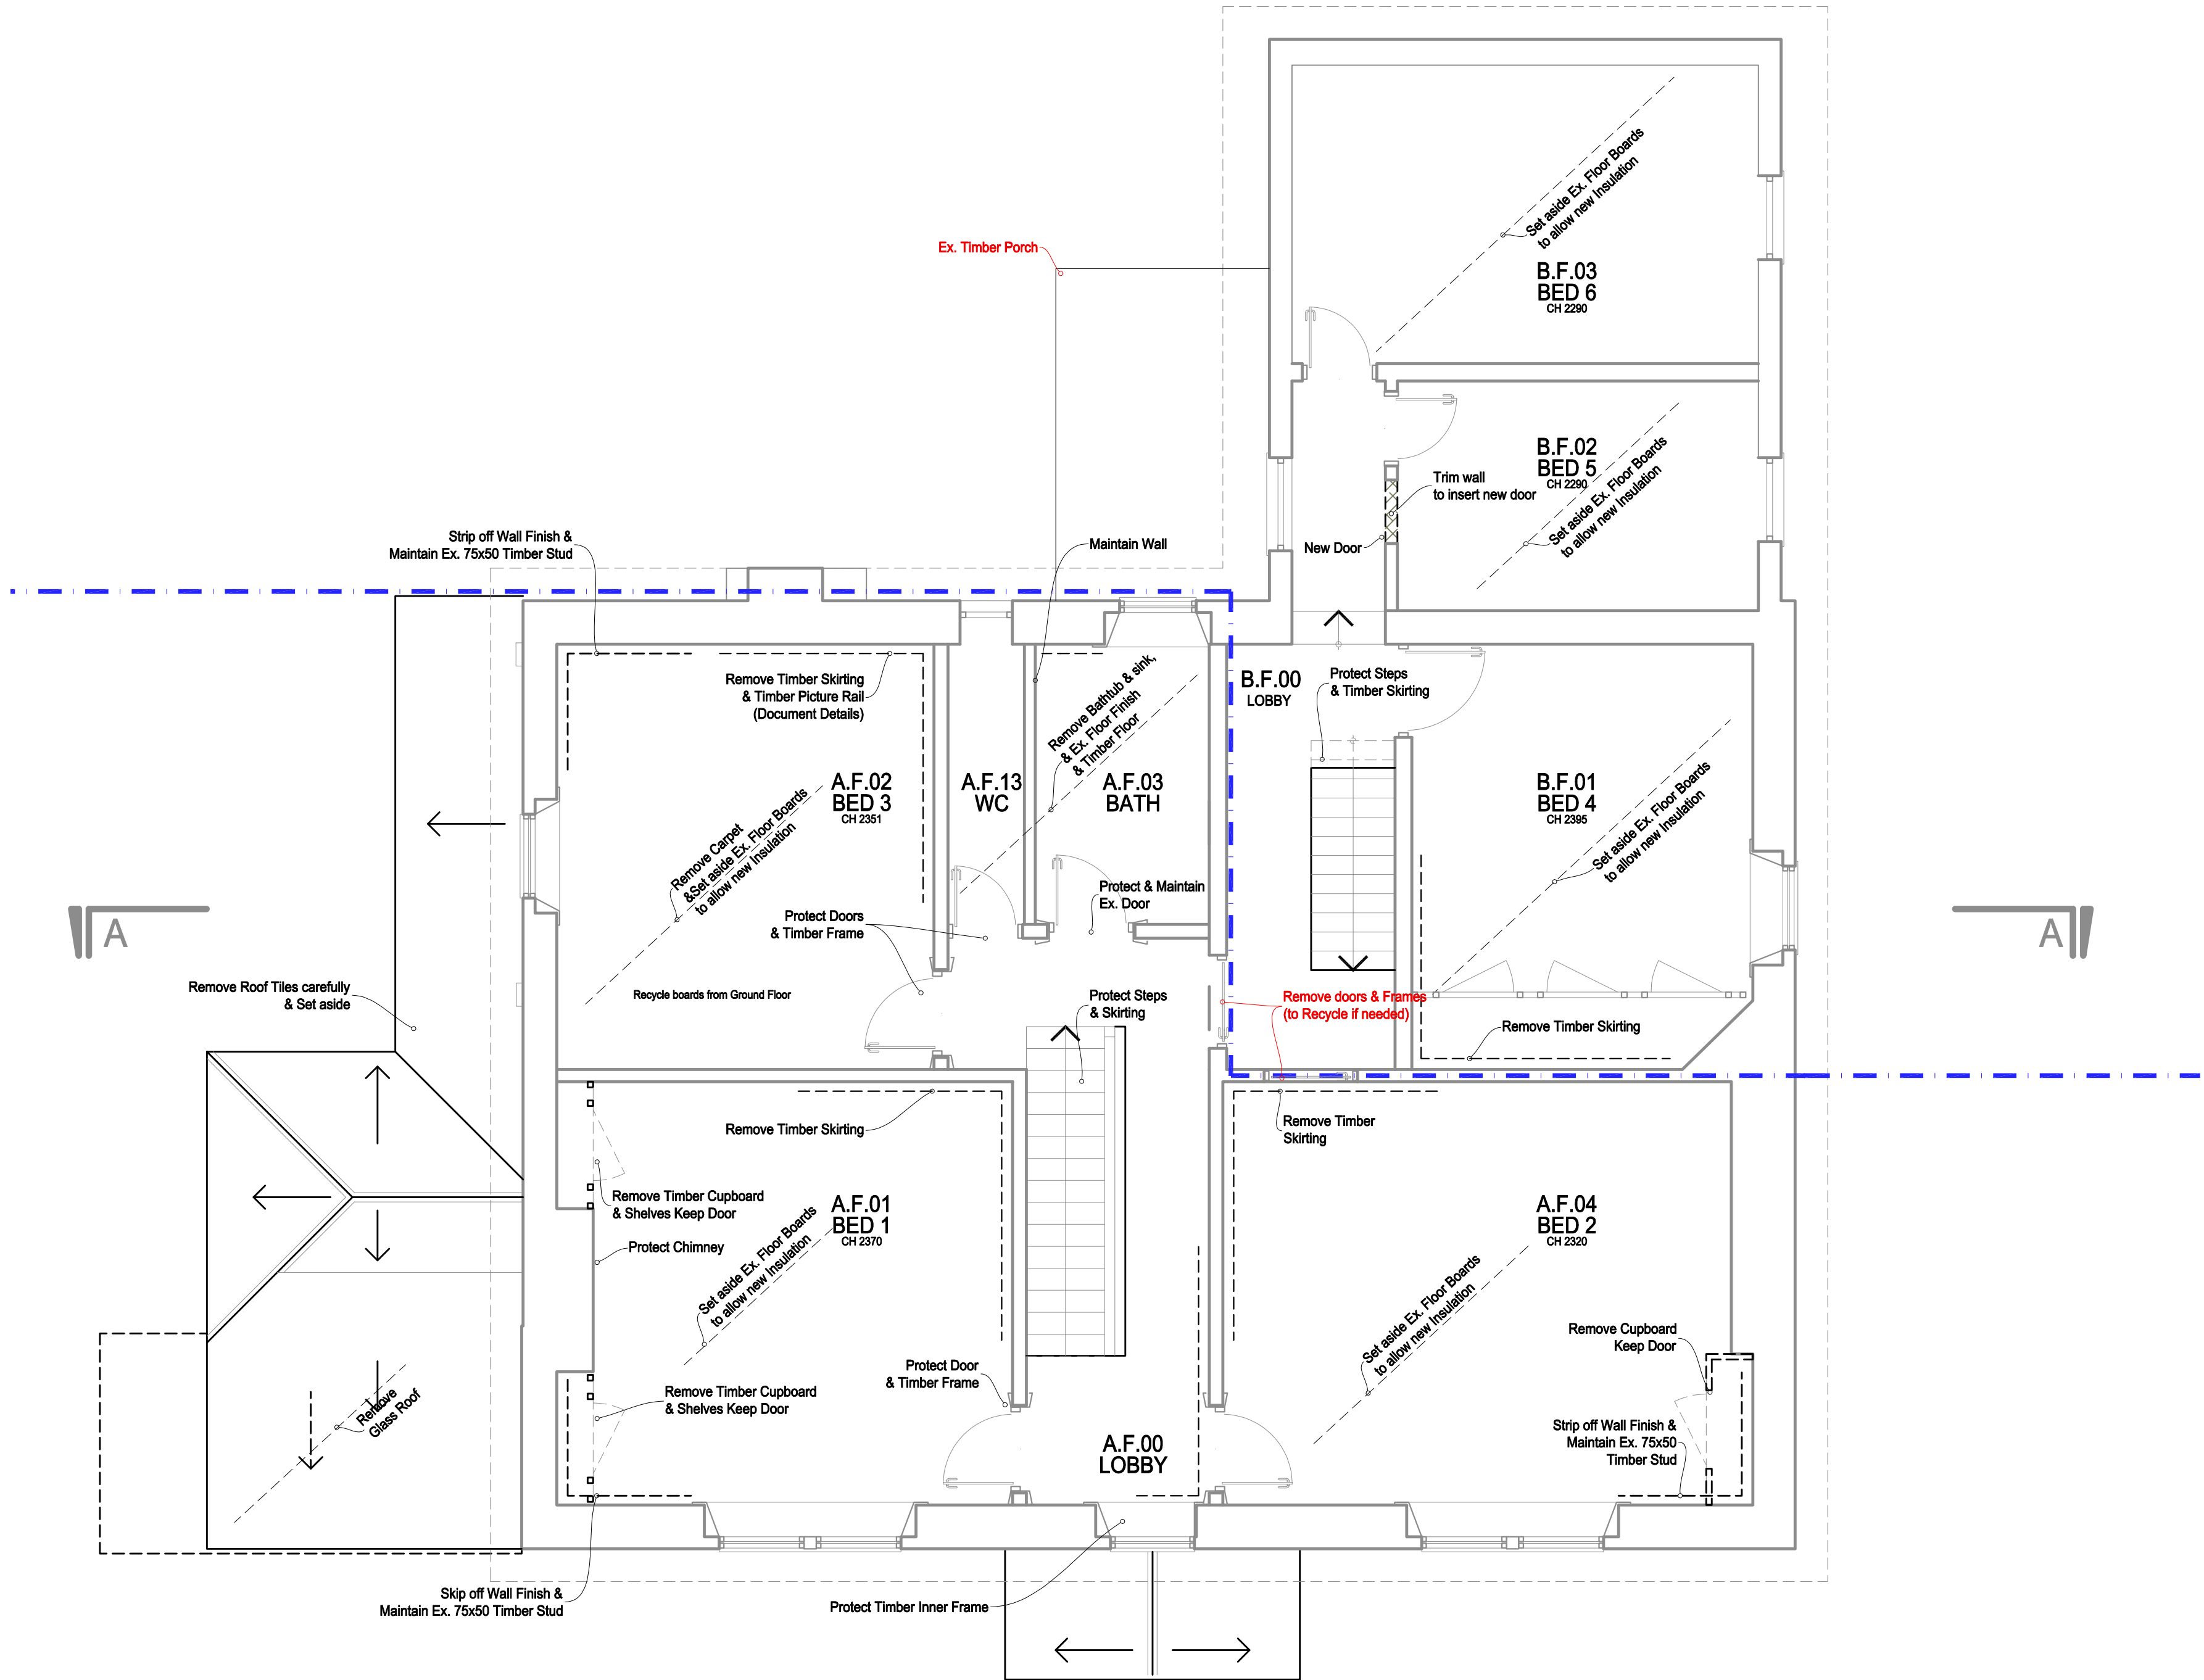

Architect @
Buildingdoctors.co.uk
Office: 137, EN1 1QT
0208 363 5764
RIBA

Disclaimer,
No Reproduction without Consent
Do not Scale from this Drawing
Only use Dimensions Shown
Dims & Areas accurate to 5%
© Copyright 2022 Building Doctors

Date	Amendments
28.04.21	Notes Added
14.07.21	Alterations added as Highlighted Notes
27.07.21	Maintain Ex. Windows, Notes added
08.10.21	Remove notes
17.11.21	Alterations to Markups
07.03.22	Alterations to Client comments



Ve.	In.	Date	Amendments
A	FR	11.04.22	Maintain Chimney
B	FR	06.07.22	Existing Porch Maintained, Internal Doors Note Added
C	FR		
D	FR		
E	FR		
F	FR		
G	FR		
H	FR		

Ve.	In.	Project
G	FR	Pennicotts Farm
H	FR	PO20 1LN
		☐ Draft ☐ Planning ☐ B. Control
		☒ Tender ☐ Constr. ☐ Other

Title	Client
FF Plan	Mr. S.
DEMOLITION	Cox-Rusbridge

Scale	Dimensions
1:50	0 M 0.5 M 1 M 1.5 M 2 M
1:100	0 M 1 M 2 M 3 M 4 M

1:50
A2
ARUN DISTRICT COUNCIL P15922/L

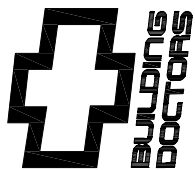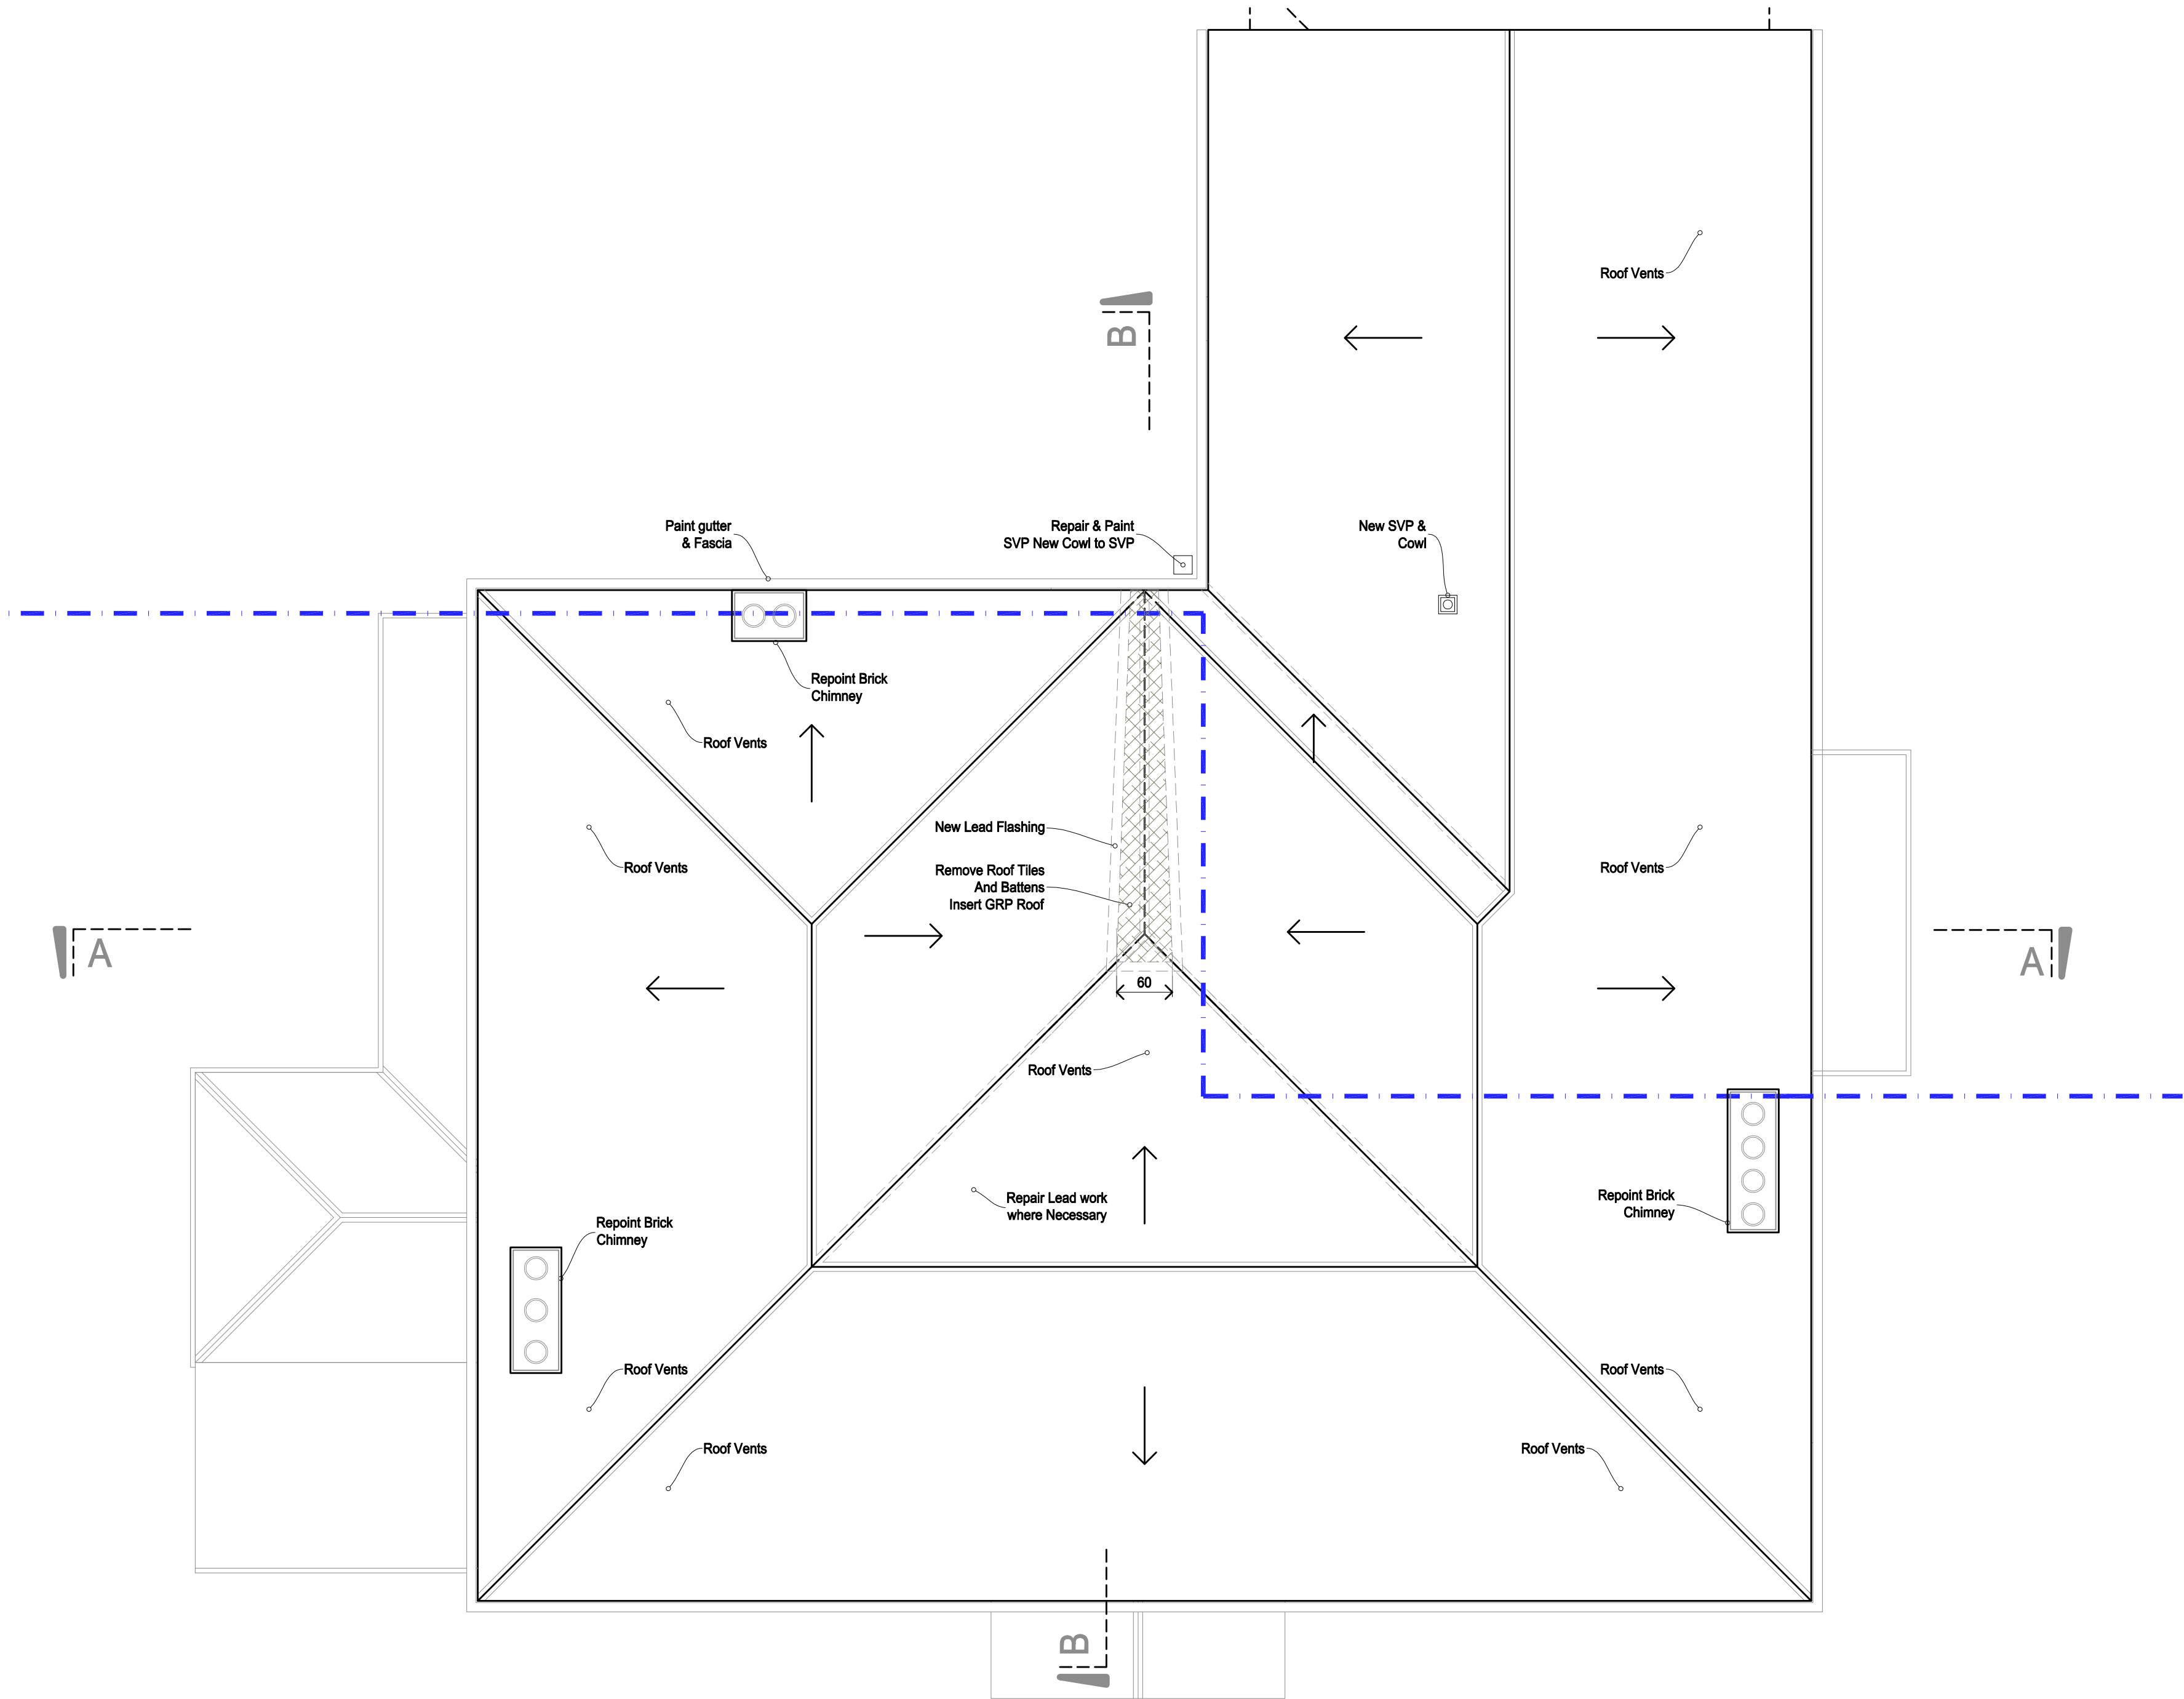

Architect @
Buildingdoctors.co.uk
Office: 137, EN1 1QT
0208 363 5764
RIBA

Disclaimer;
No Reproduction without Consent
Do not Scale from this Drawing
Only use Dimensions Shown
Dims & Areas accurate to 5%
© Copyright 2022 Building Doctors

Date
14.07.21
17.11.21

Amendments
Issue for Tender
Alterations to Markups

Ve.
A
B

In.
FR
FR

Date

Amendments

Ve.

In.

Project
Pennicotts Farm PO20 1LN

☐ Draft	☐ Planning	☐ B. Control
☒ Tender	☐ Constr.	☐ Other

Title
Roof Plan DEMOLITION

Client	Mr. S. Cox-Rusbridge
--------	-------------------------

971 - B030 B
1:50 0 M 0.5 M 1 M 1.5 M 2 M
1:100 0 M 1 M 2 M 3 M 4 M

1:50
A2
ARUN DISTRICT COUNCIL P15922/L