


HOUSE B  
KITCHEN  
GARDEN B

HOUSE A  
KITCHEN  
GARDEN A

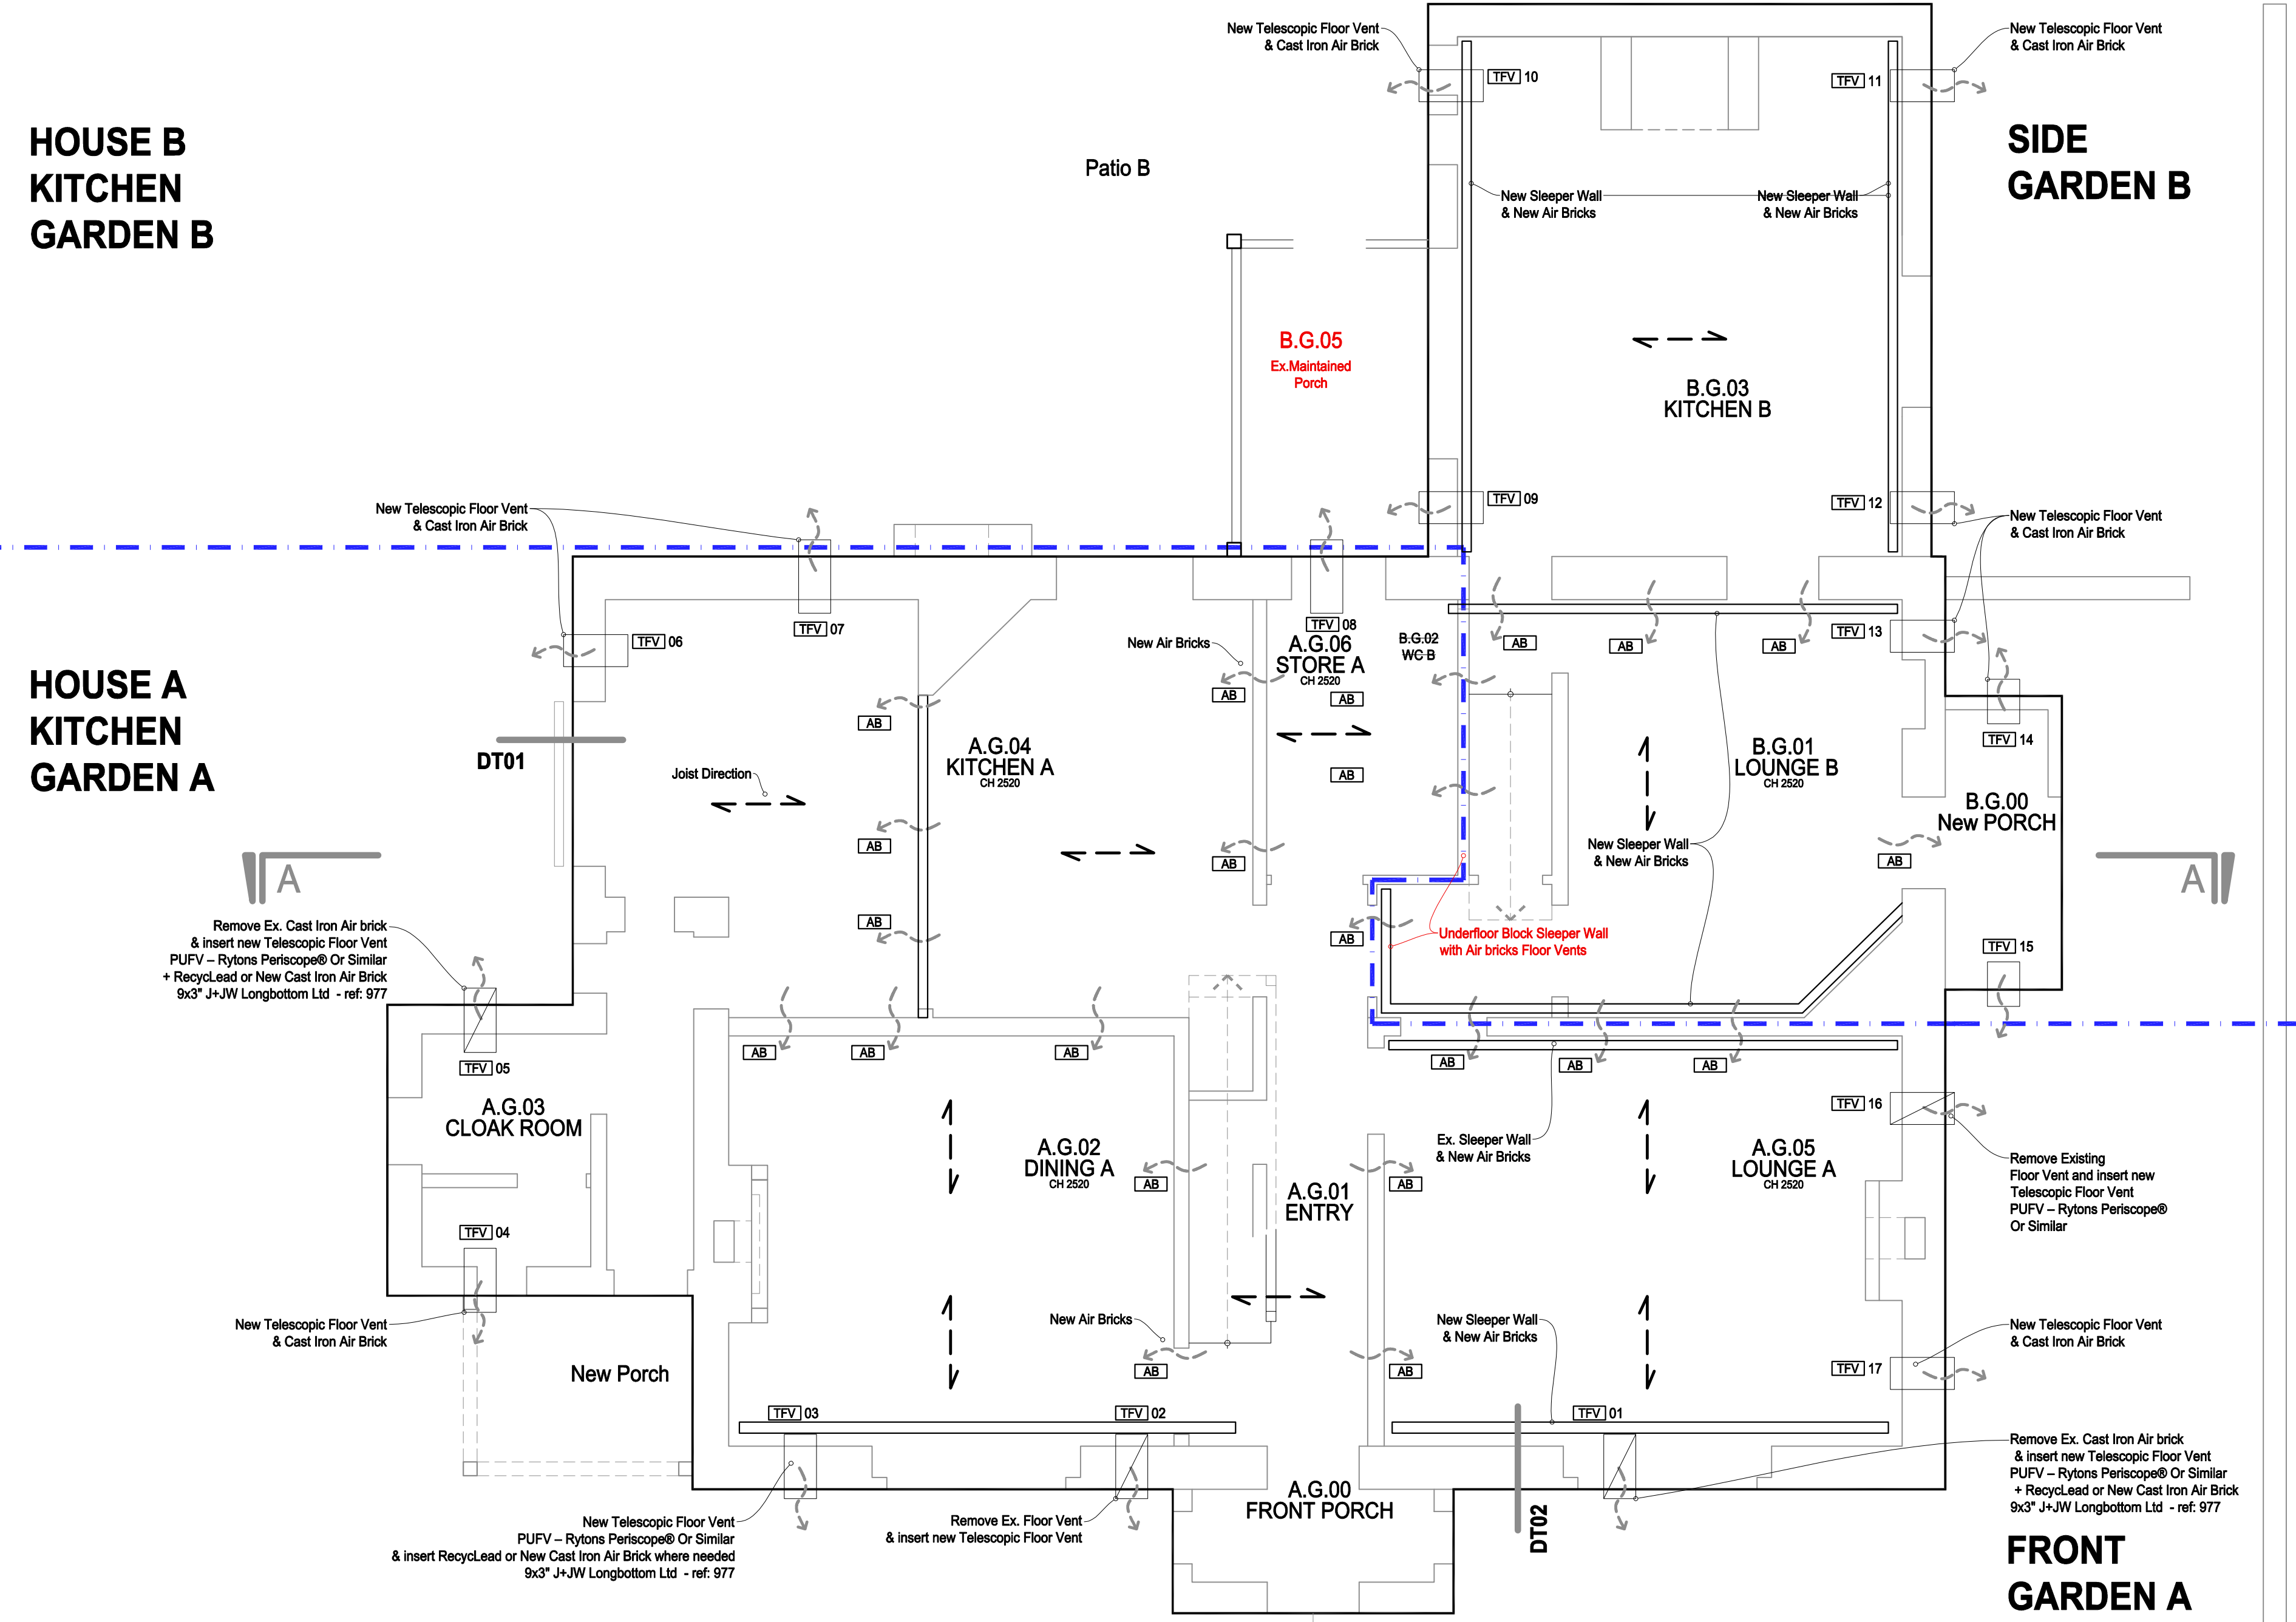

| VENTILATION                                                                                     | PART F |
|-------------------------------------------------------------------------------------------------|--------|
| Clay Air Bricks Square Hole<br>215x140mm, 150mm Abv. Ground                                     | AB     |
| Telescopic Floor Vent                                                                           | TFV    |
| New Telescopic Floor Vent<br>& Recycled Existing or New<br>Cast Iron Air Brick                  |        |
| Existing Floor Vent<br>& Recycled Existing<br>Cast Iron Air Brick                               |        |
| Skip Existing Concrete Floor<br>& Insert New Insulated Timber<br>Joisted Floor & Vented Air Gap |        |



Architect @  
Buildingdoctors.co.uk  
Office: 137, EN1 1QT  
0208 363 5764  
RIBA

Disclaimer;  
No Reproduction without Consent  
Do not Scale from this Drawing  
Only use Dimensions Shown  
Dims & Areas accurate to 5%  
© Copyright 2022 Building Doctors

| Date     | Amendments                |
|----------|---------------------------|
| 17.11.21 |                           |
| 07.03.22 |                           |
| 06.07.22 | Existing Maintained Porch |

| Ve. | In. | Date | Amendments |
|-----|-----|------|------------|
| A   | FR  |      |            |
| B   | FR  |      |            |
| C   | FR  |      |            |

| Ve. | In. | Project | Pennicotts Farm<br>PO20 1LN | Title  | GF Under-floor<br>FLOOR VENTS |
|-----|-----|---------|-----------------------------|--------|-------------------------------|
|     |     |         |                             | Client | Mr. S.<br>Cox-Rusbridge       |

|       |     |       |     |       |     |       |
|-------|-----|-------|-----|-------|-----|-------|
| 1:50  | 0 M | 0.5 M | 1 M | 1.5 M | 2 M | 1:50  |
| 1:100 | 0 M | 1 M   | 2 M | 3 M   | 4 M | 1:100 |

971 - B101c

A2