


HOUSE B
KITCHEN
GARDEN B

SIDE
GARDEN B

HOUSE A
KITCHEN
GARDEN A

FRONT
GARDEN A

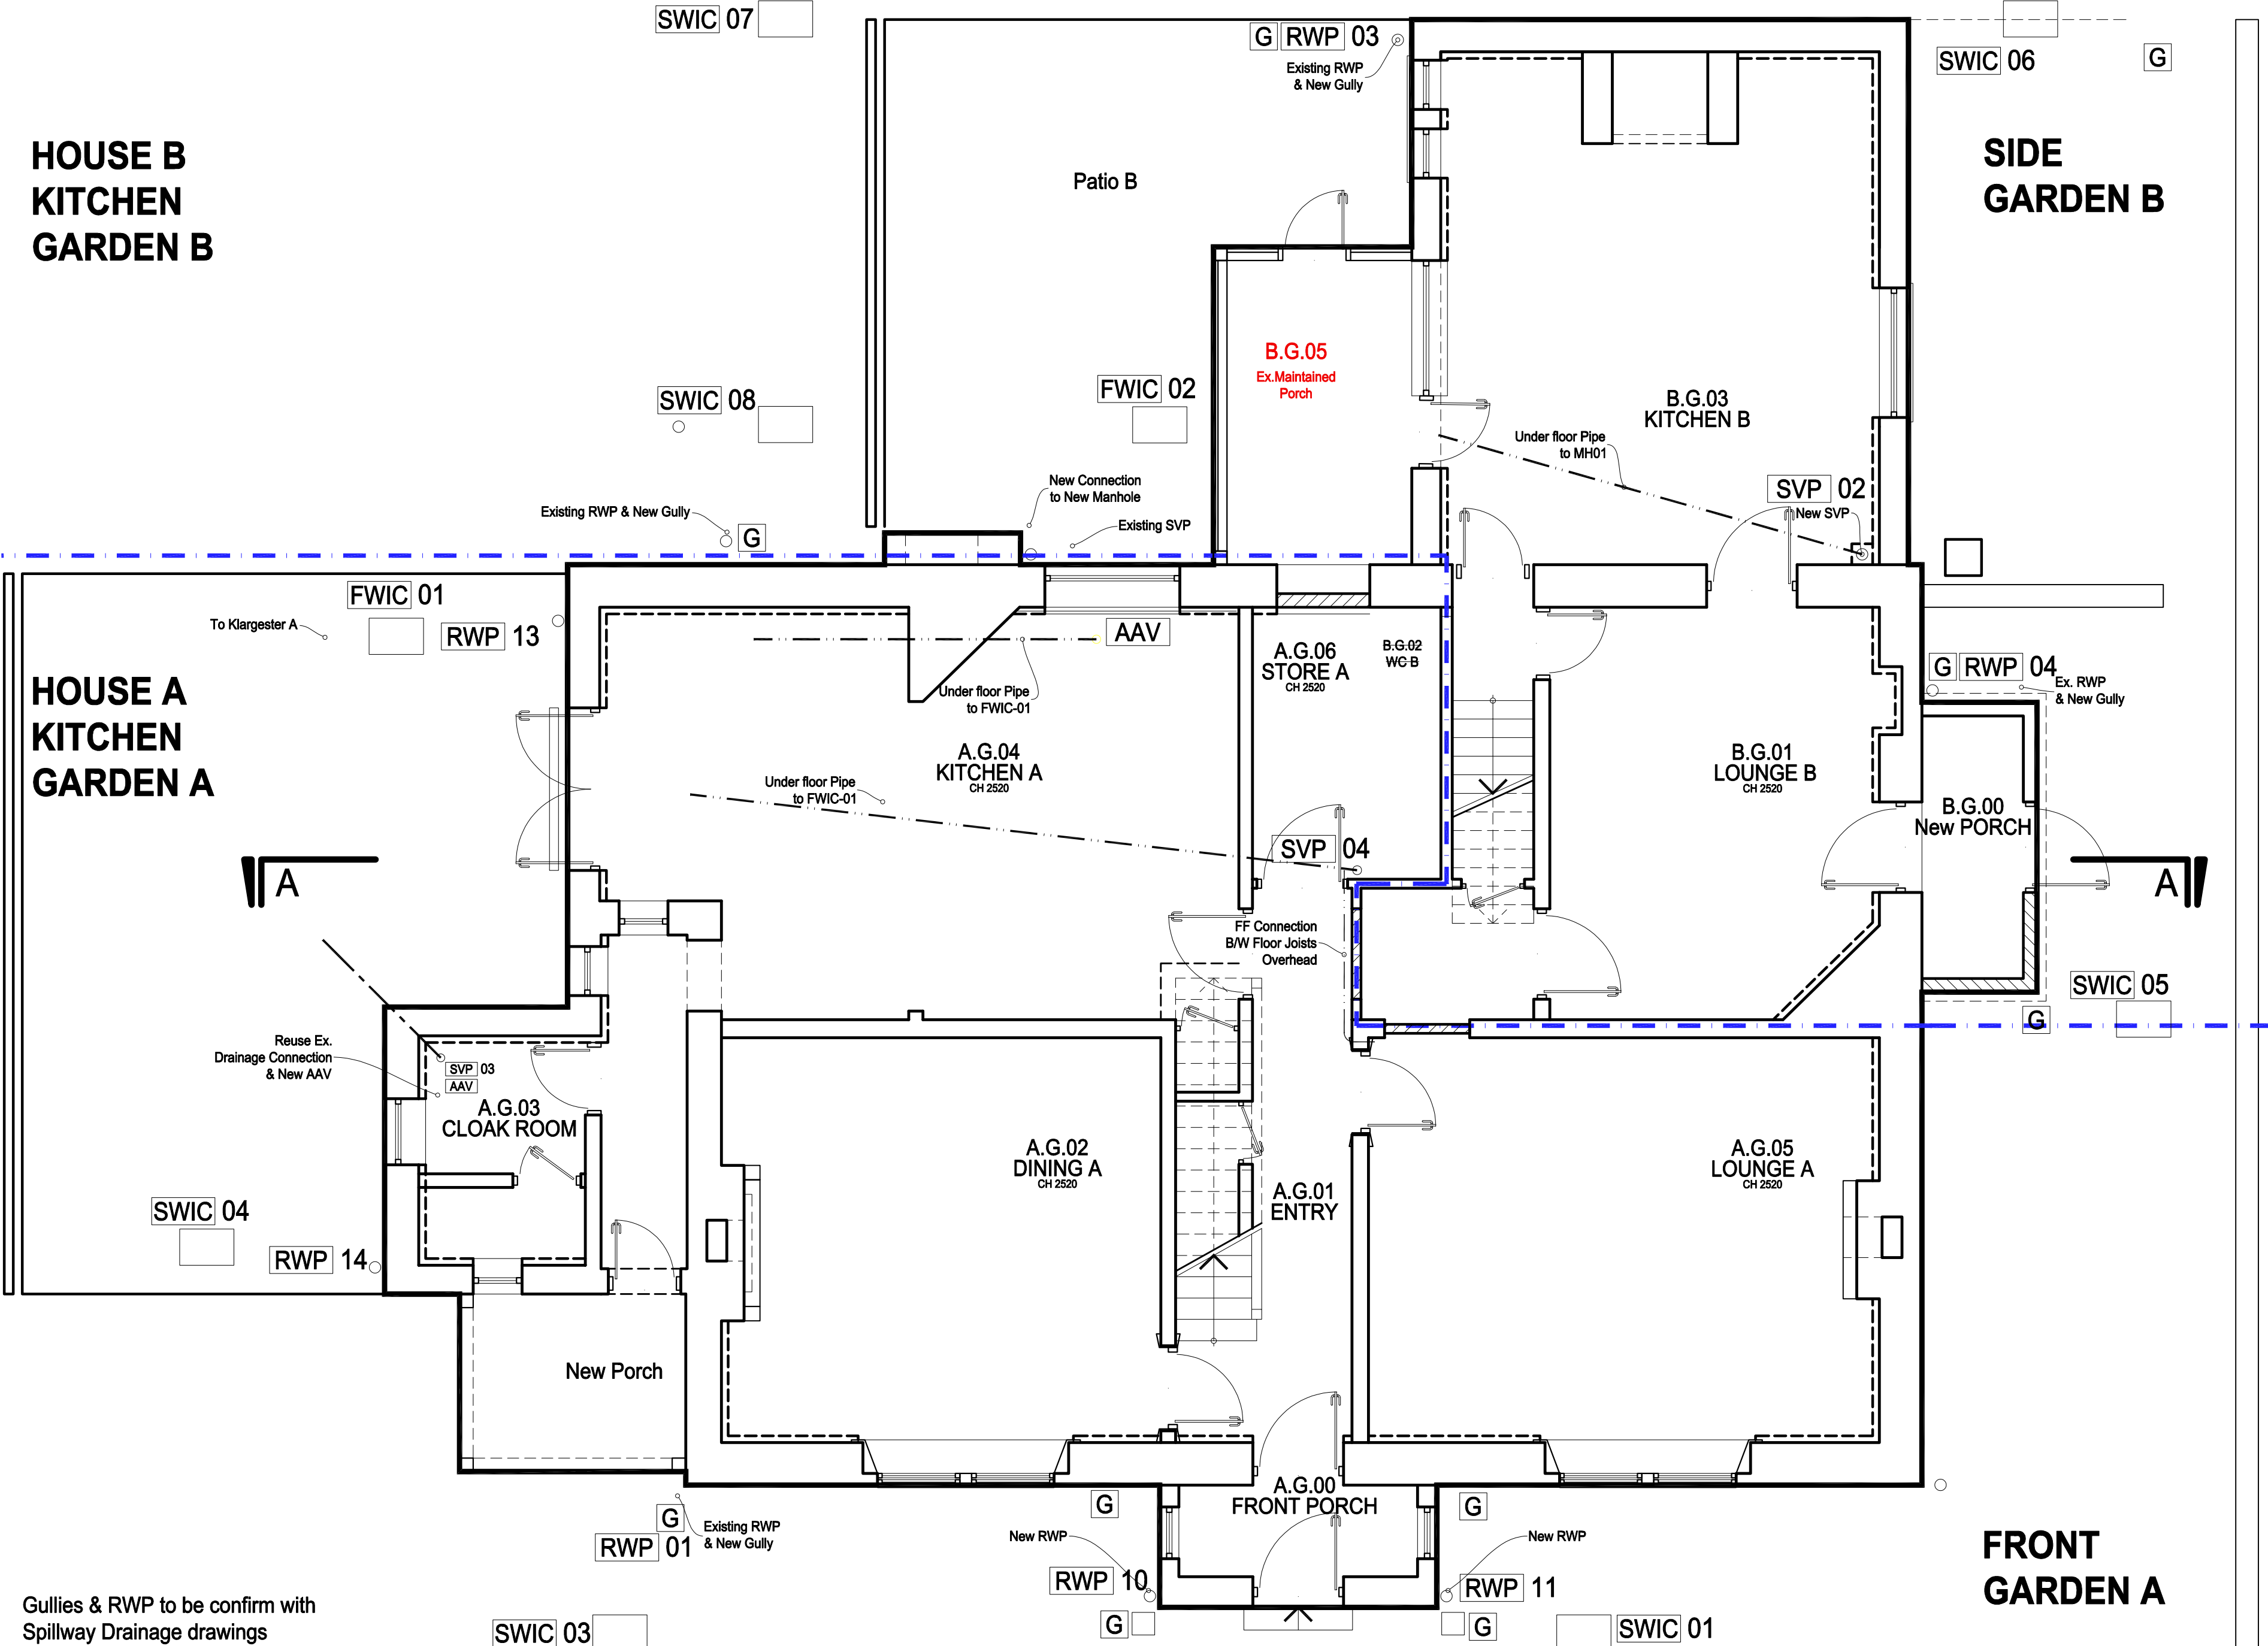

Gullies & RWP to be confirm with
Spillway Drainage drawings

SWIC 03

SWIC 01



Architect @
Buildingdoctors.co.uk
Office: 137, EN1 1QT
0208 363 5764
RIBA

Disclaimer;
No Reproduction without Consent
Do not Scale from this Drawing
Only use Dimensions Shown
Dims & Areas accurate to 5%
© Copyright 2022 Building Doctors

Date	Amendments
17.11.21	Alterations to Markups
07.03.22	Alterations to Client comments
06.07.22	Existing Maintained Porch

Ve.	In.	Date	Amendments
A	FR		
B	FR		
C	FR		

Project	Pennicotts Farm PO20 1LN
☐ Draft	☐ Planning
☒ Tender	☐ Constr.
☐ B. Control	☐ Other

Title	GF Plan RWP
Client	Mr. S. Cox-Rusbridge

971 - B105 C

1:50
0 M 0.5 M 1 M 1.5 M 2 M

1:100
0 M 1 M 2 M 3 M 4 M

A2