


HOUSE B
KITCHEN
GARDEN B

HOUSE A
KITCHEN
GARDEN A

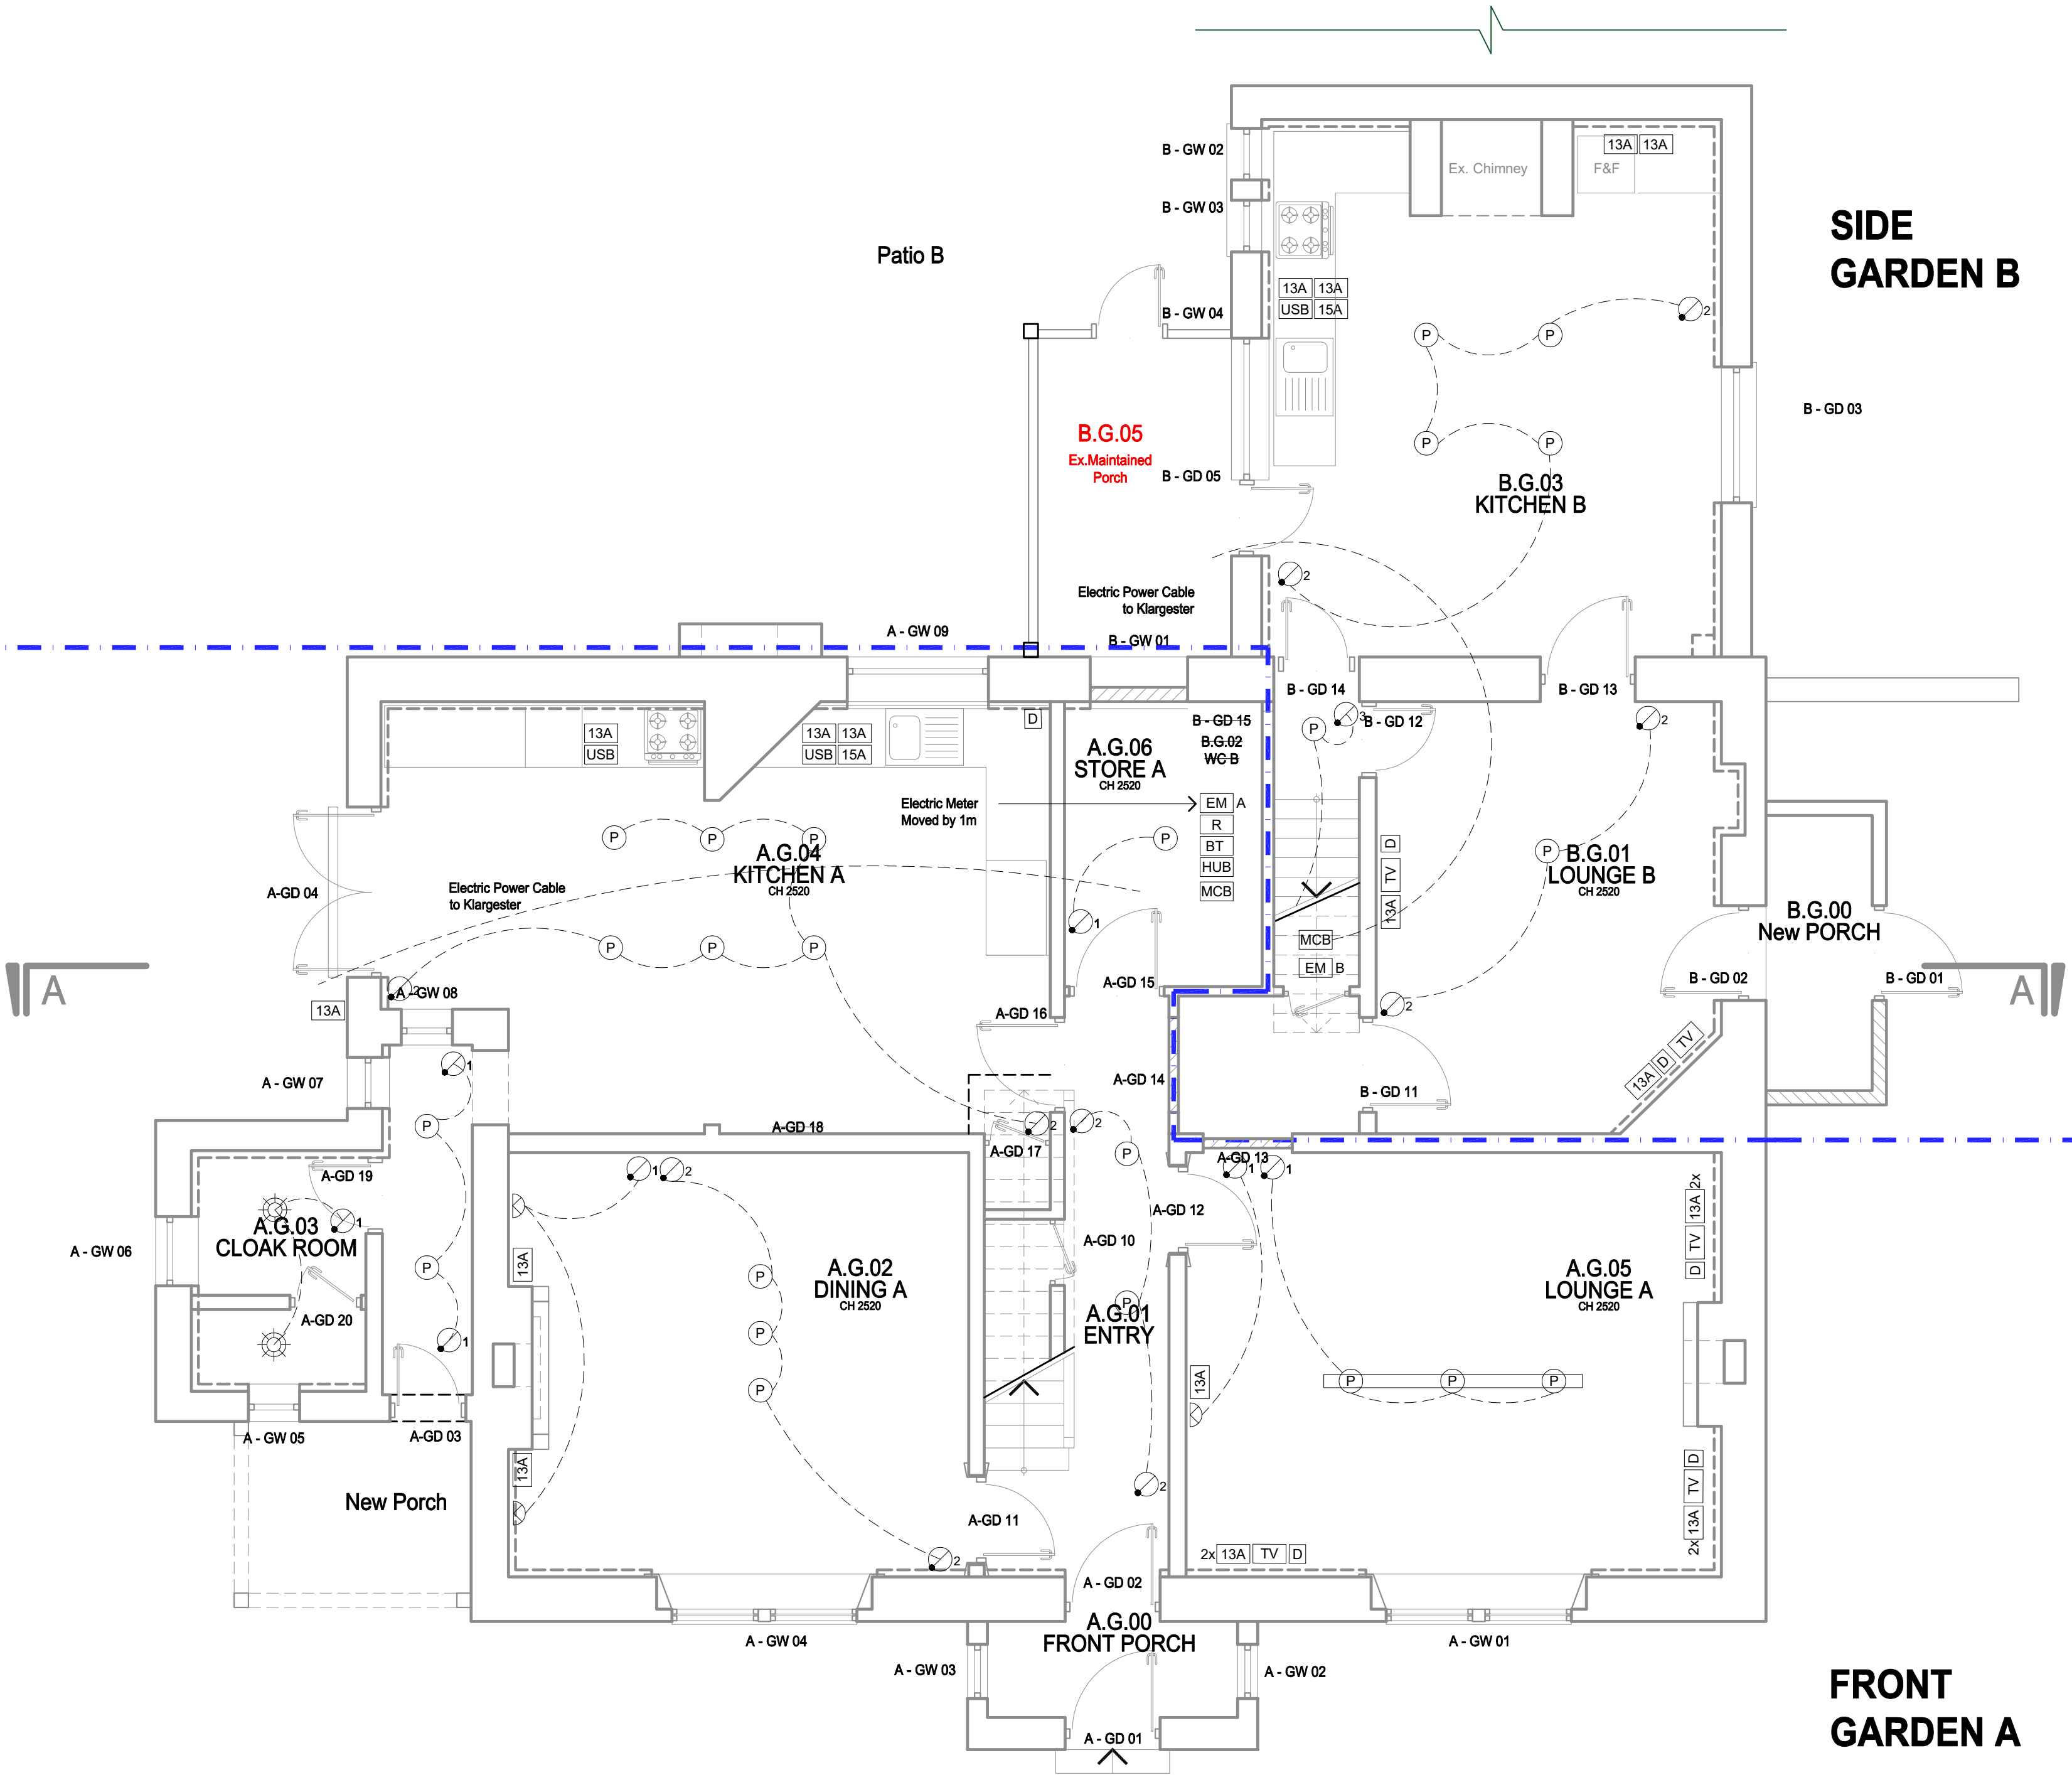

Electrical - Lights Part P

ML	Mirror Light
HP	Mirror Heat Pad
W	Wall Light
S	Spot Light
AS	Adjustable Spot Light on Track
ASL	Adjustable External Spot Light
P	Pendant Light
C	Integrated Cupboard Light
CH	Ceiling or under Cupb'd hidden Light
LS	Light Sensor
E	Emergency Light
ABFL	Fixing height Above Floor Level
U/C	Under Counter
FUS	Fused
T	Thermostat (Power Point + Data) Nest or Similar

Electrical - Power Part P

MCB	Main Circuit Board
EM	Electric Meter
5A	5 Amp Plug
13A	Single 13 Amp Switched Socket
2x 13A	Double 13 Amp Switched Socket
15A	15 Amp Switched Socket
USB	USB Connection
SH	Shaver
1	One Gang Switch
2	Two Gang Switch

Communication , IT, TV

TV	Television
D	Data
BT	Phone
SKY	Sky Coax
HUB	Cat5 Patch Panel

Fire Safety Part B

S	Smoke Detector
H	Heat Detector
FD30	30 minutes Fire-Rated Door

Kitchen Fittings

Kitchen to be fitted with:
- Water proof socket for Washing machine under the work-top
- Water proof socket for Dish washer under the work-top
- Fused switch for Electrical oven
- Fused Switch for Electrical Hub

Utility / Bath Spotlights

All Spotlights in all bathrooms should be recessed in a suspended Ceiling to avoid any cuts in the sound insulation