


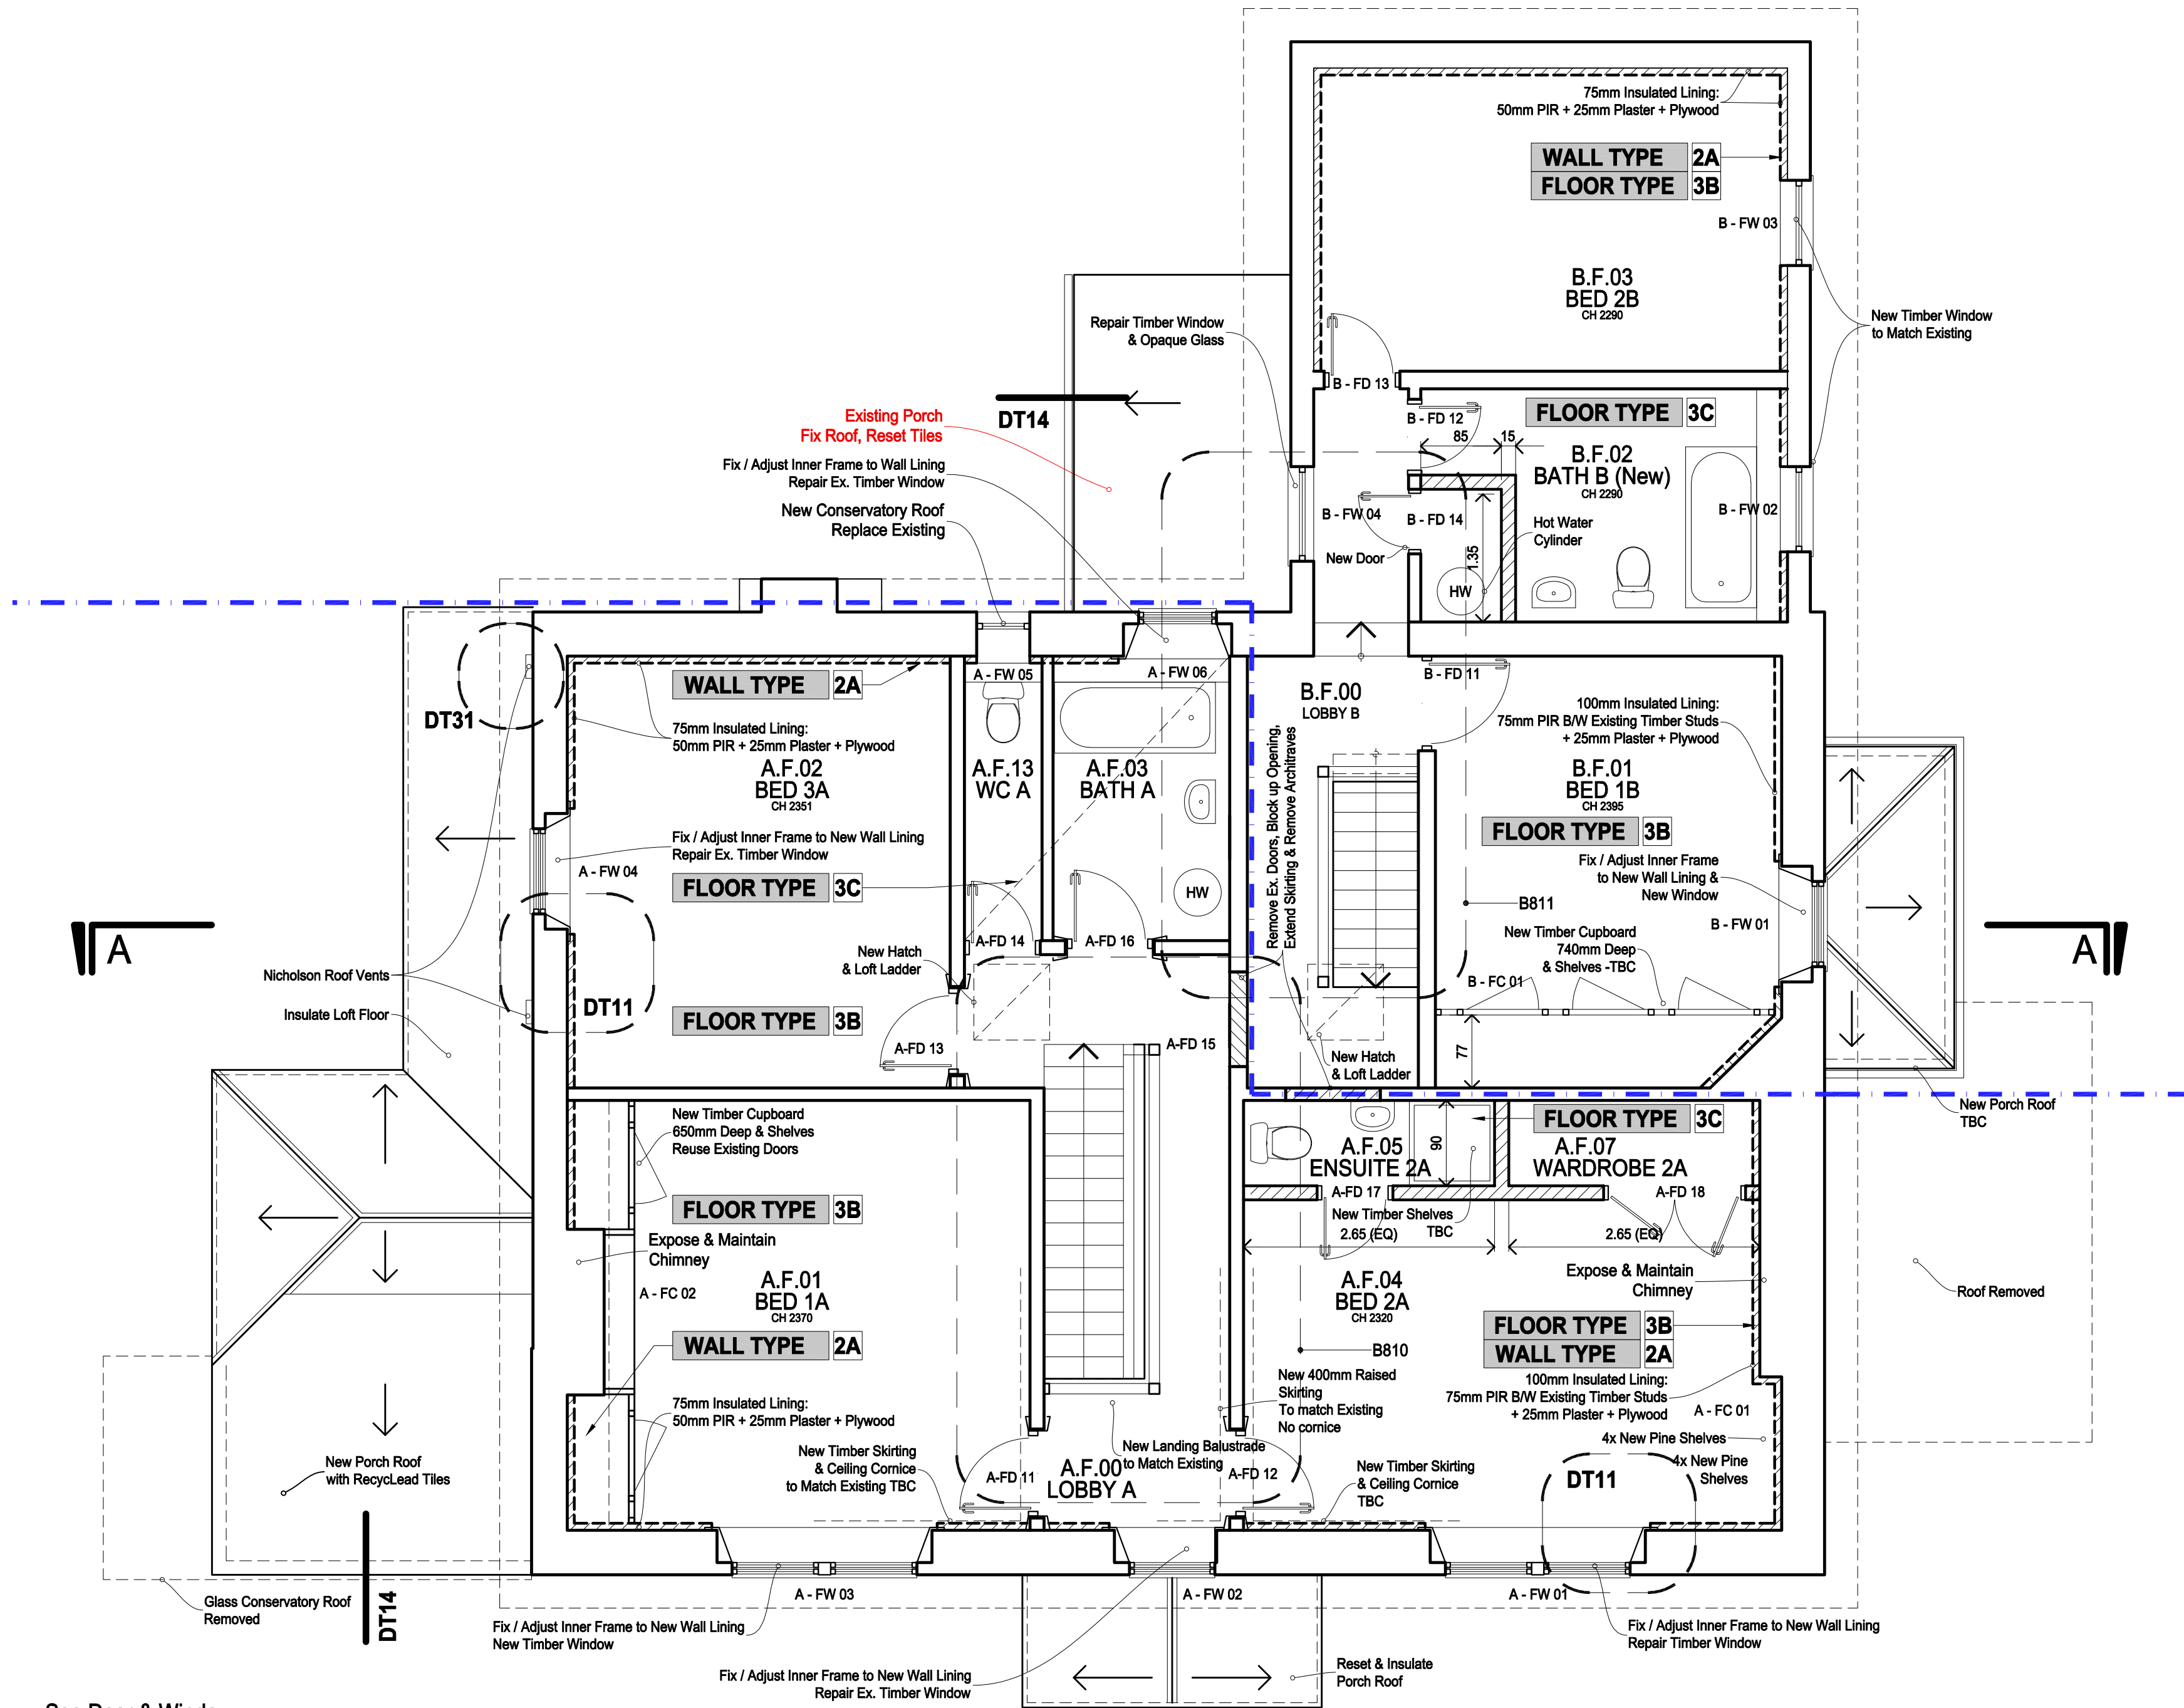

FLOOR TYPE	3B
Existing & Recycled Boards	20mm
Ex. Floor Joists	200mm
Mineral wool b/w Joists	100mm
Resilient bar	10mm
Existing joist - Sound boards	2x15mm

FLOOR TYPE	3C
Plywood	25mm
Ex. Floor Joists	200mm
Mineral wool b/w Joists	100mm
Resilient bar	10mm
Existing joist - Sound boards	2x15mm

WALL TYPE	2A
Plaster Finish Skim	2.5mm
Plaster Board	12.5mm
Plywood	10mm
Existing Timber Studs	75mm
PIR Insulation B/W Studs	75mm
Newton 500	1Layer
Existing External Wall	-

WALL TYPE	7A
Plaster Finish Skim	2.5mm
Plaster Board - FR	15mm
Plywood	10mm
Resilient Bar	10mm
Timber Studs	100mm
Mineral Wool Insulation B/W Studs	100mm
Airgap	20mm
Existing Wall / Fix Shut Door	-

See Door & Window
Schedule for the details



Architect @
Buildingdoctors.co.uk
Office: 137, EN1 1QT
0208 363 5764
RIBA

Disclaimer,
No Reproduction without Consent
Do not Scale from this Drawing
Only use Dimensions Shown
Dims & Areas accurate to 5%
© Copyright 2022 Building Doctors

Date	Amendments
05.05.21	Notes Added
14.07.21	Alterations added as Highlighted Notes
27.07.21	New Ensuite & Wardrobe added, Bath Layouts Added, Notes Added
15.10.21	Window & door schedule changed, floor type added
17.11.21	Alterations to Markups
07.03.22	Alterations to Client comments

Ve.	In.	Date	Amendments
A	FR	11.04.21	Maintain Chimney
B	FR	06.07.22	Existing Maintained Porch
C	FR		
D	FR		
E	FR		
F	FR		

Ve.	In.
G	FR
H	FR

Project	Pennicotts Farm PO20 1LN
Planning	☐ Draft ☐ Planning ☐ B. Control
Constr.	☒ Tender ☐ Constr. ☐ Other

Title	FF Plan STRUCTURE
Client	Mr. S. Cox-Rusbridge

