

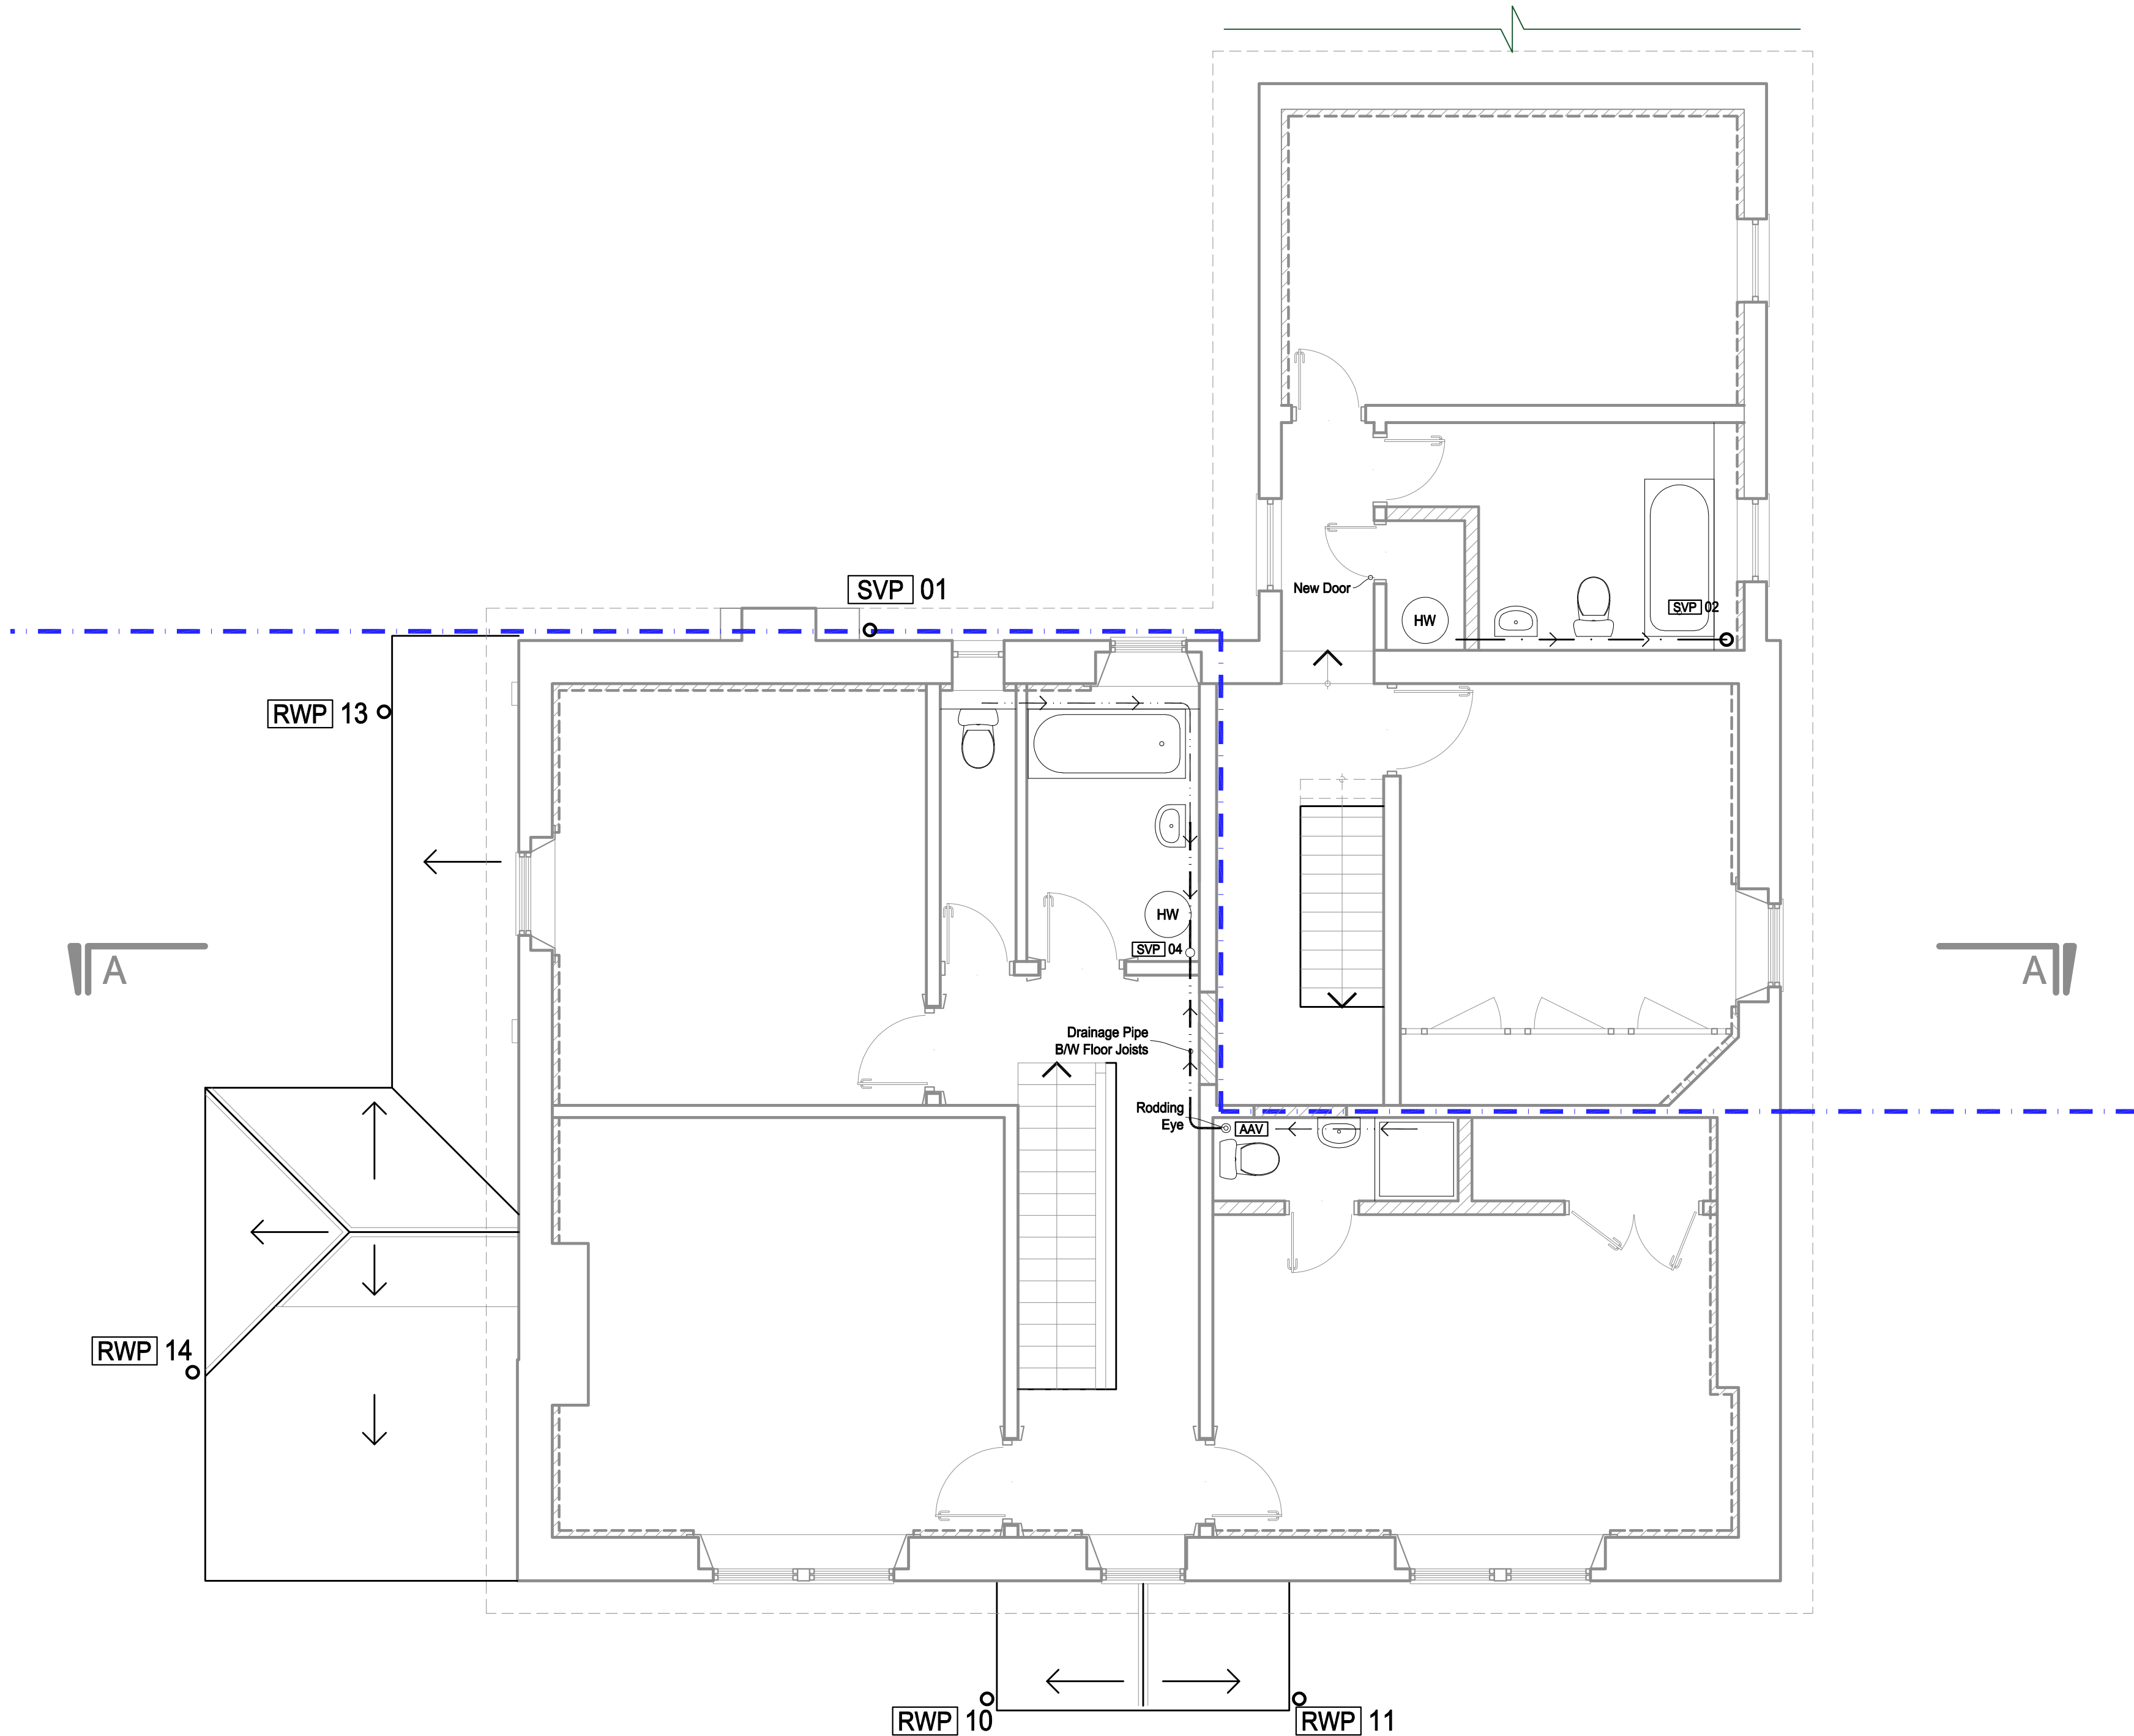


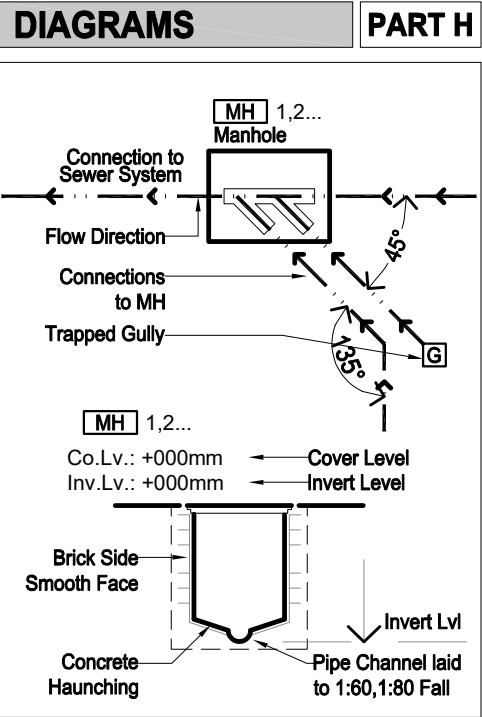

DRAINAGE	PART H
Manhole	[MH]
Gully	[G]
Manhole Cover Level	[Co.Lv.]
Rainwater Pipe	[RWP]
Soil Vent Pipe	[SVP]
Manhole Invert Level	[Inv.Lv.]
Existing	[EX]
Surface Water	
Foul	

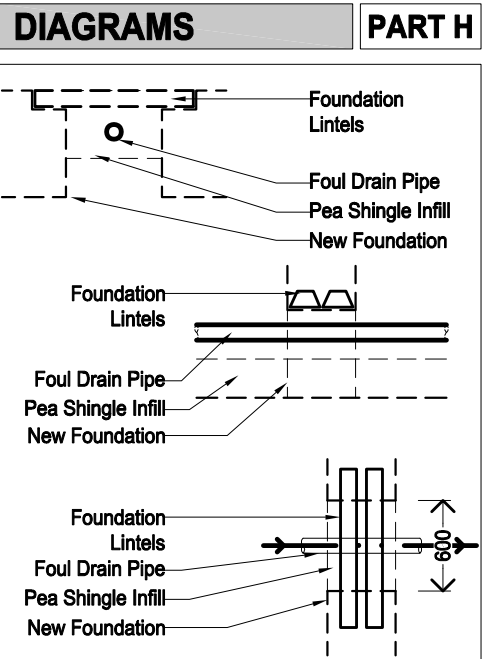

Architect @
Buildingdoctors.co.uk
Office: 137, EN1 1QT
0208 363 5764
RIBA

Disclaimer;
No Reproduction without Consent
Do not Scale from this Drawing
Only use Dimensions Shown
Dims & Areas accurate to 5%
© Copyright 2022 Building Doctors

Date	Amendments	Ve.	In.	Date	Amendments	Ve.	In.

Project	Pennicotts Farm PO20 1LN		
☐ Draft	☐ Planning	☐ B. Control	
☒ Tender	☐ Constr.	☐ Other	

Title	FF Plan DRAINAGE
Client	Mr. S. Cox-Rusbridge

971 - B210

1:50 0 M 0.5 M 1 M 1.5 M 2 M 1:50

1:100 0 M 1 M 2 M 3 M 4 M 1:50

A2