


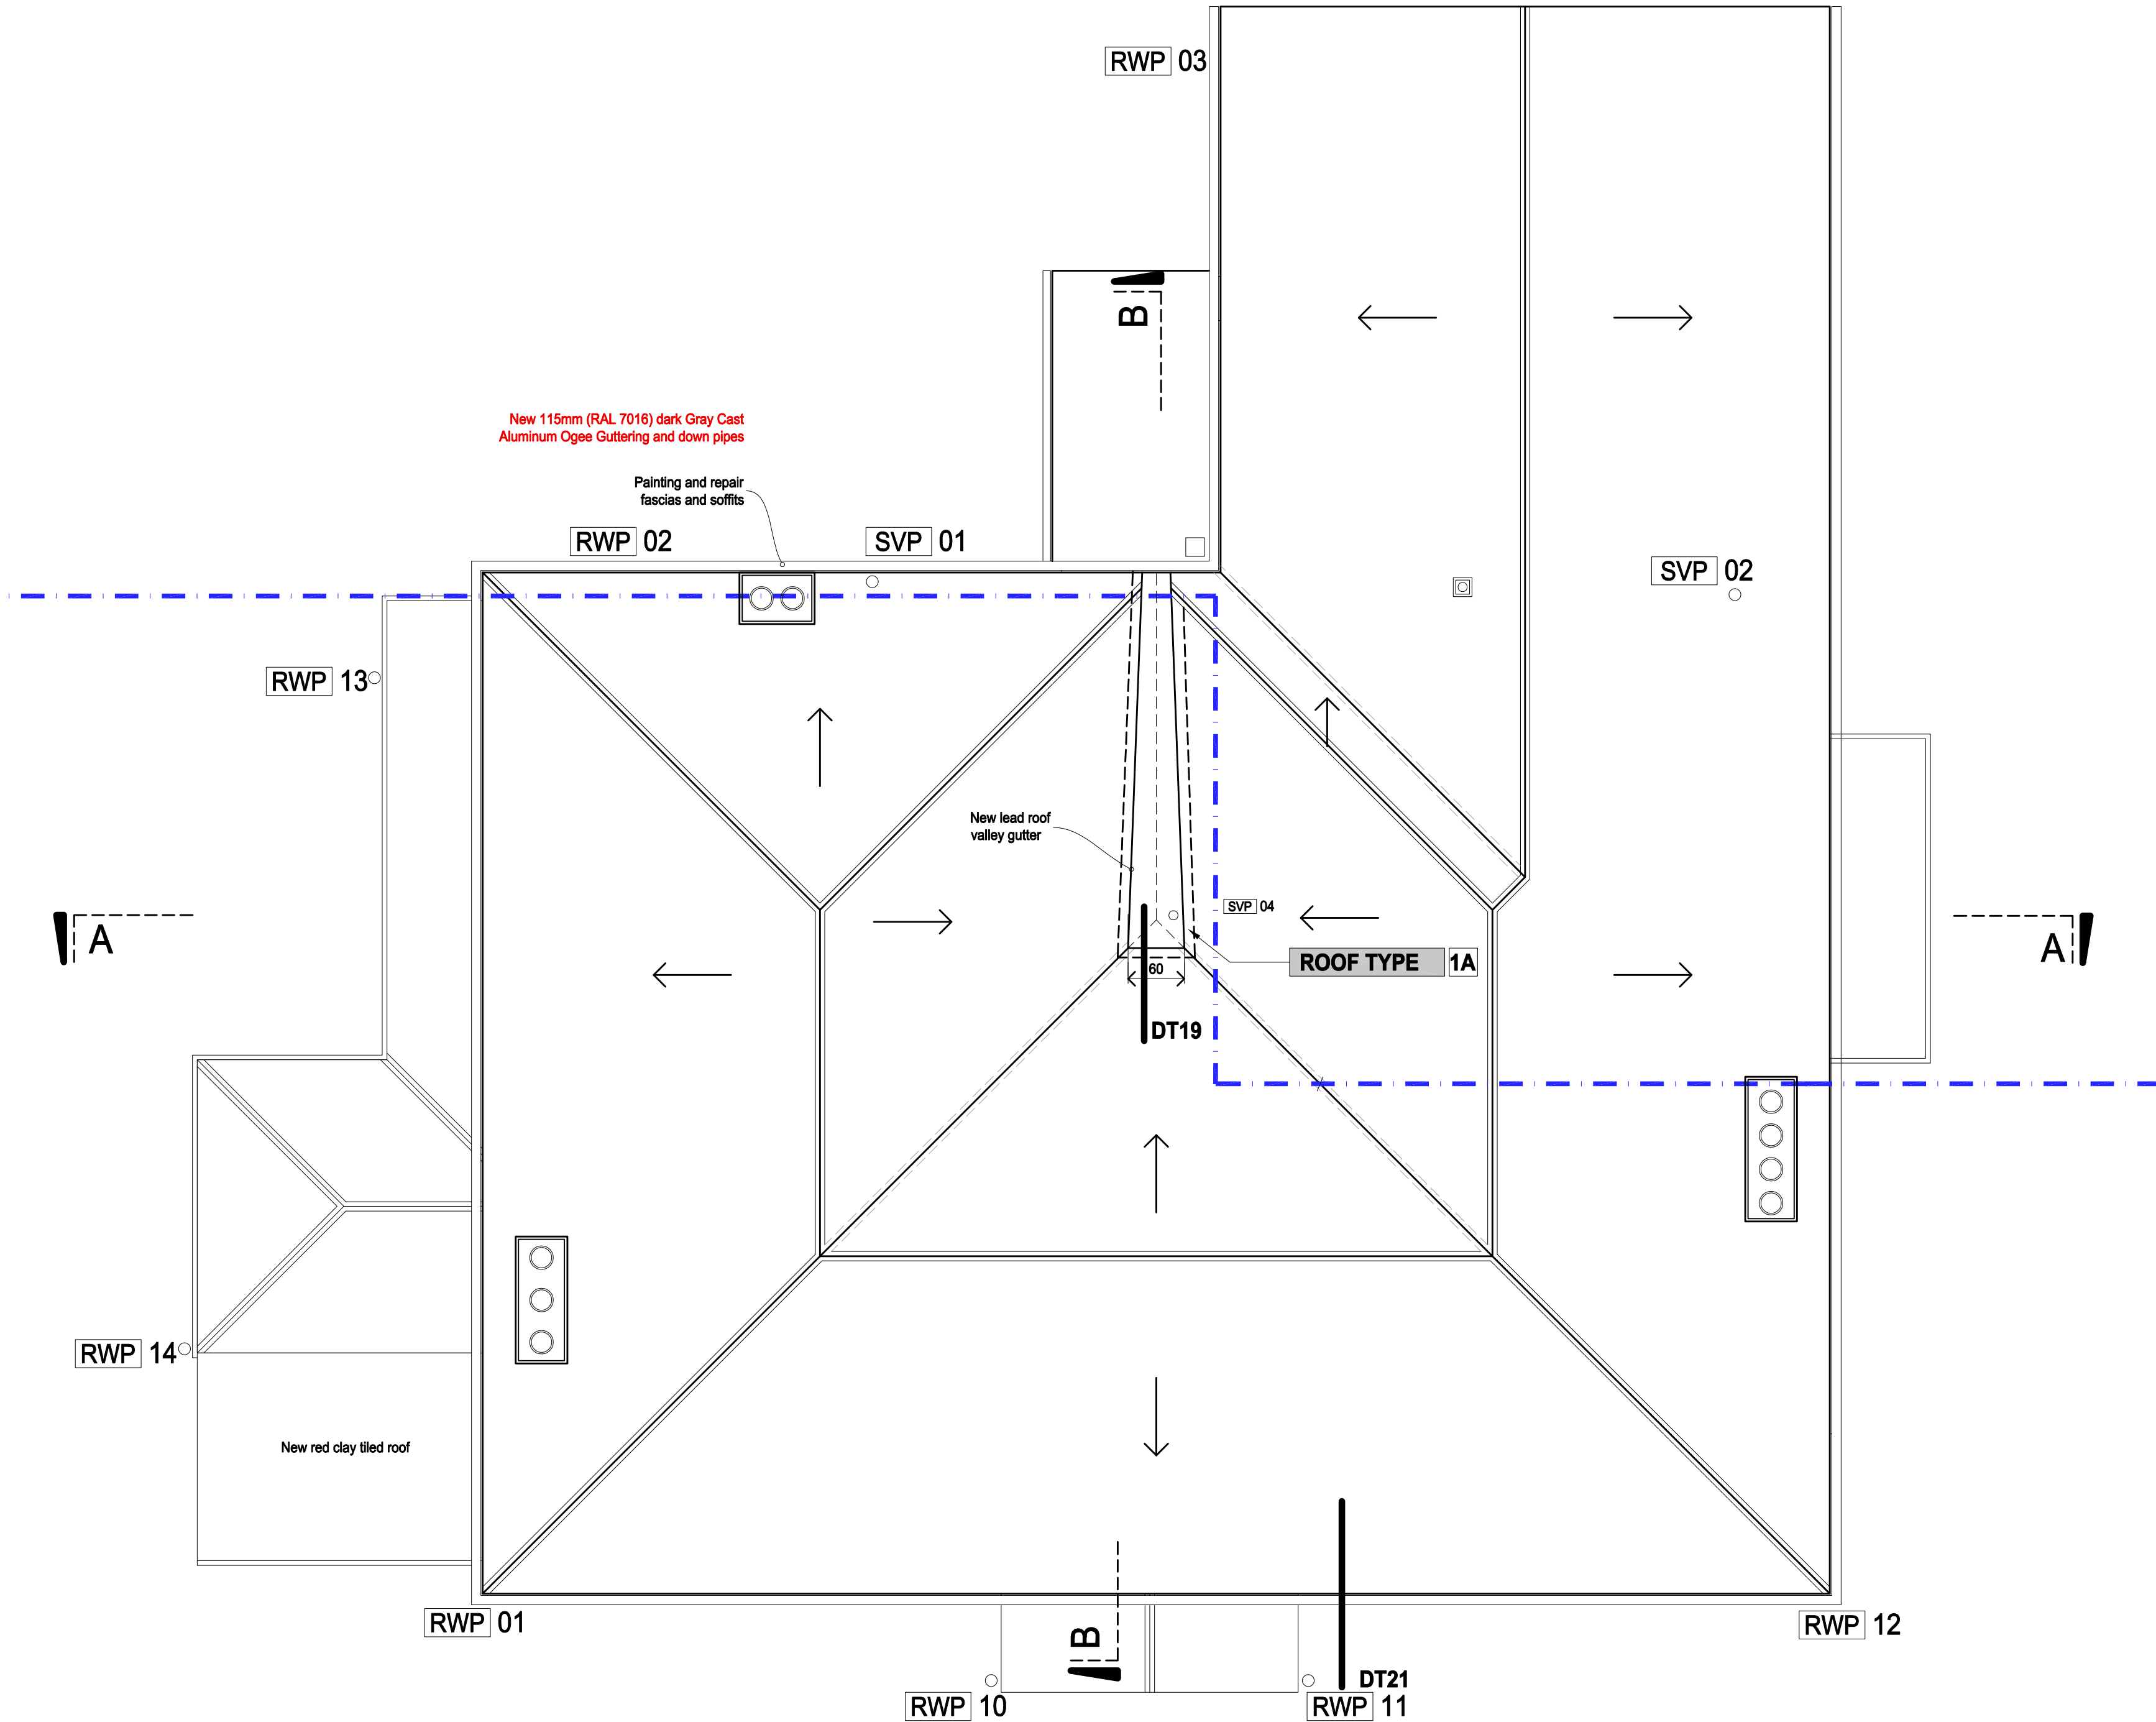

ROOF TYPE	1A
Lead Finish	1 Layer
Plywood or OSB	18mm
Batten & Tyvec	30mm
Trimmer Joists	150mm



Architect @
Buildingdoctors.co.uk
Office: 137, EN1 1QT
0208 363 5764
RIBA

Disclaimer;
No Reproduction without Consent
Do not Scale from this Drawing
Only use Dimensions Shown
Dims & Areas accurate to 5%
© Copyright 2022 Building Doctors

Date	Amendments
05.05.21	Notes Added
14.07.21	Issue For Tender
27.07.21	Details Added, Add SVP's
08.10.21	Note for roof changed, notes added
19.10.21	Notes, gutter added
17.11.21	Valley Altered

Ve.	In.	Date	Amendments
A	FR	26.11.21	Roof lights added
B	FR	06.07.22	Material Notes Added
C	FR		
D	CA		
E	CA		
F	CA		

Ve.	In.
G	CA
H	FR

Project

Pennicotts Farm

PO20 1LN

☐ Draft

☐ Planning

☐ B. Control

☒ Tender

☐ Constr.

☐ Other

Title	Roof Plan PROPOSED
Client	Mr. S. Cox-Rusbridge

971 - B400 **H**

1:50
0 M 0.5 M 1 M 1.5 M 2 M
1:100
0 M 1 M 2 M 3 M 4 M
1:50

A2