


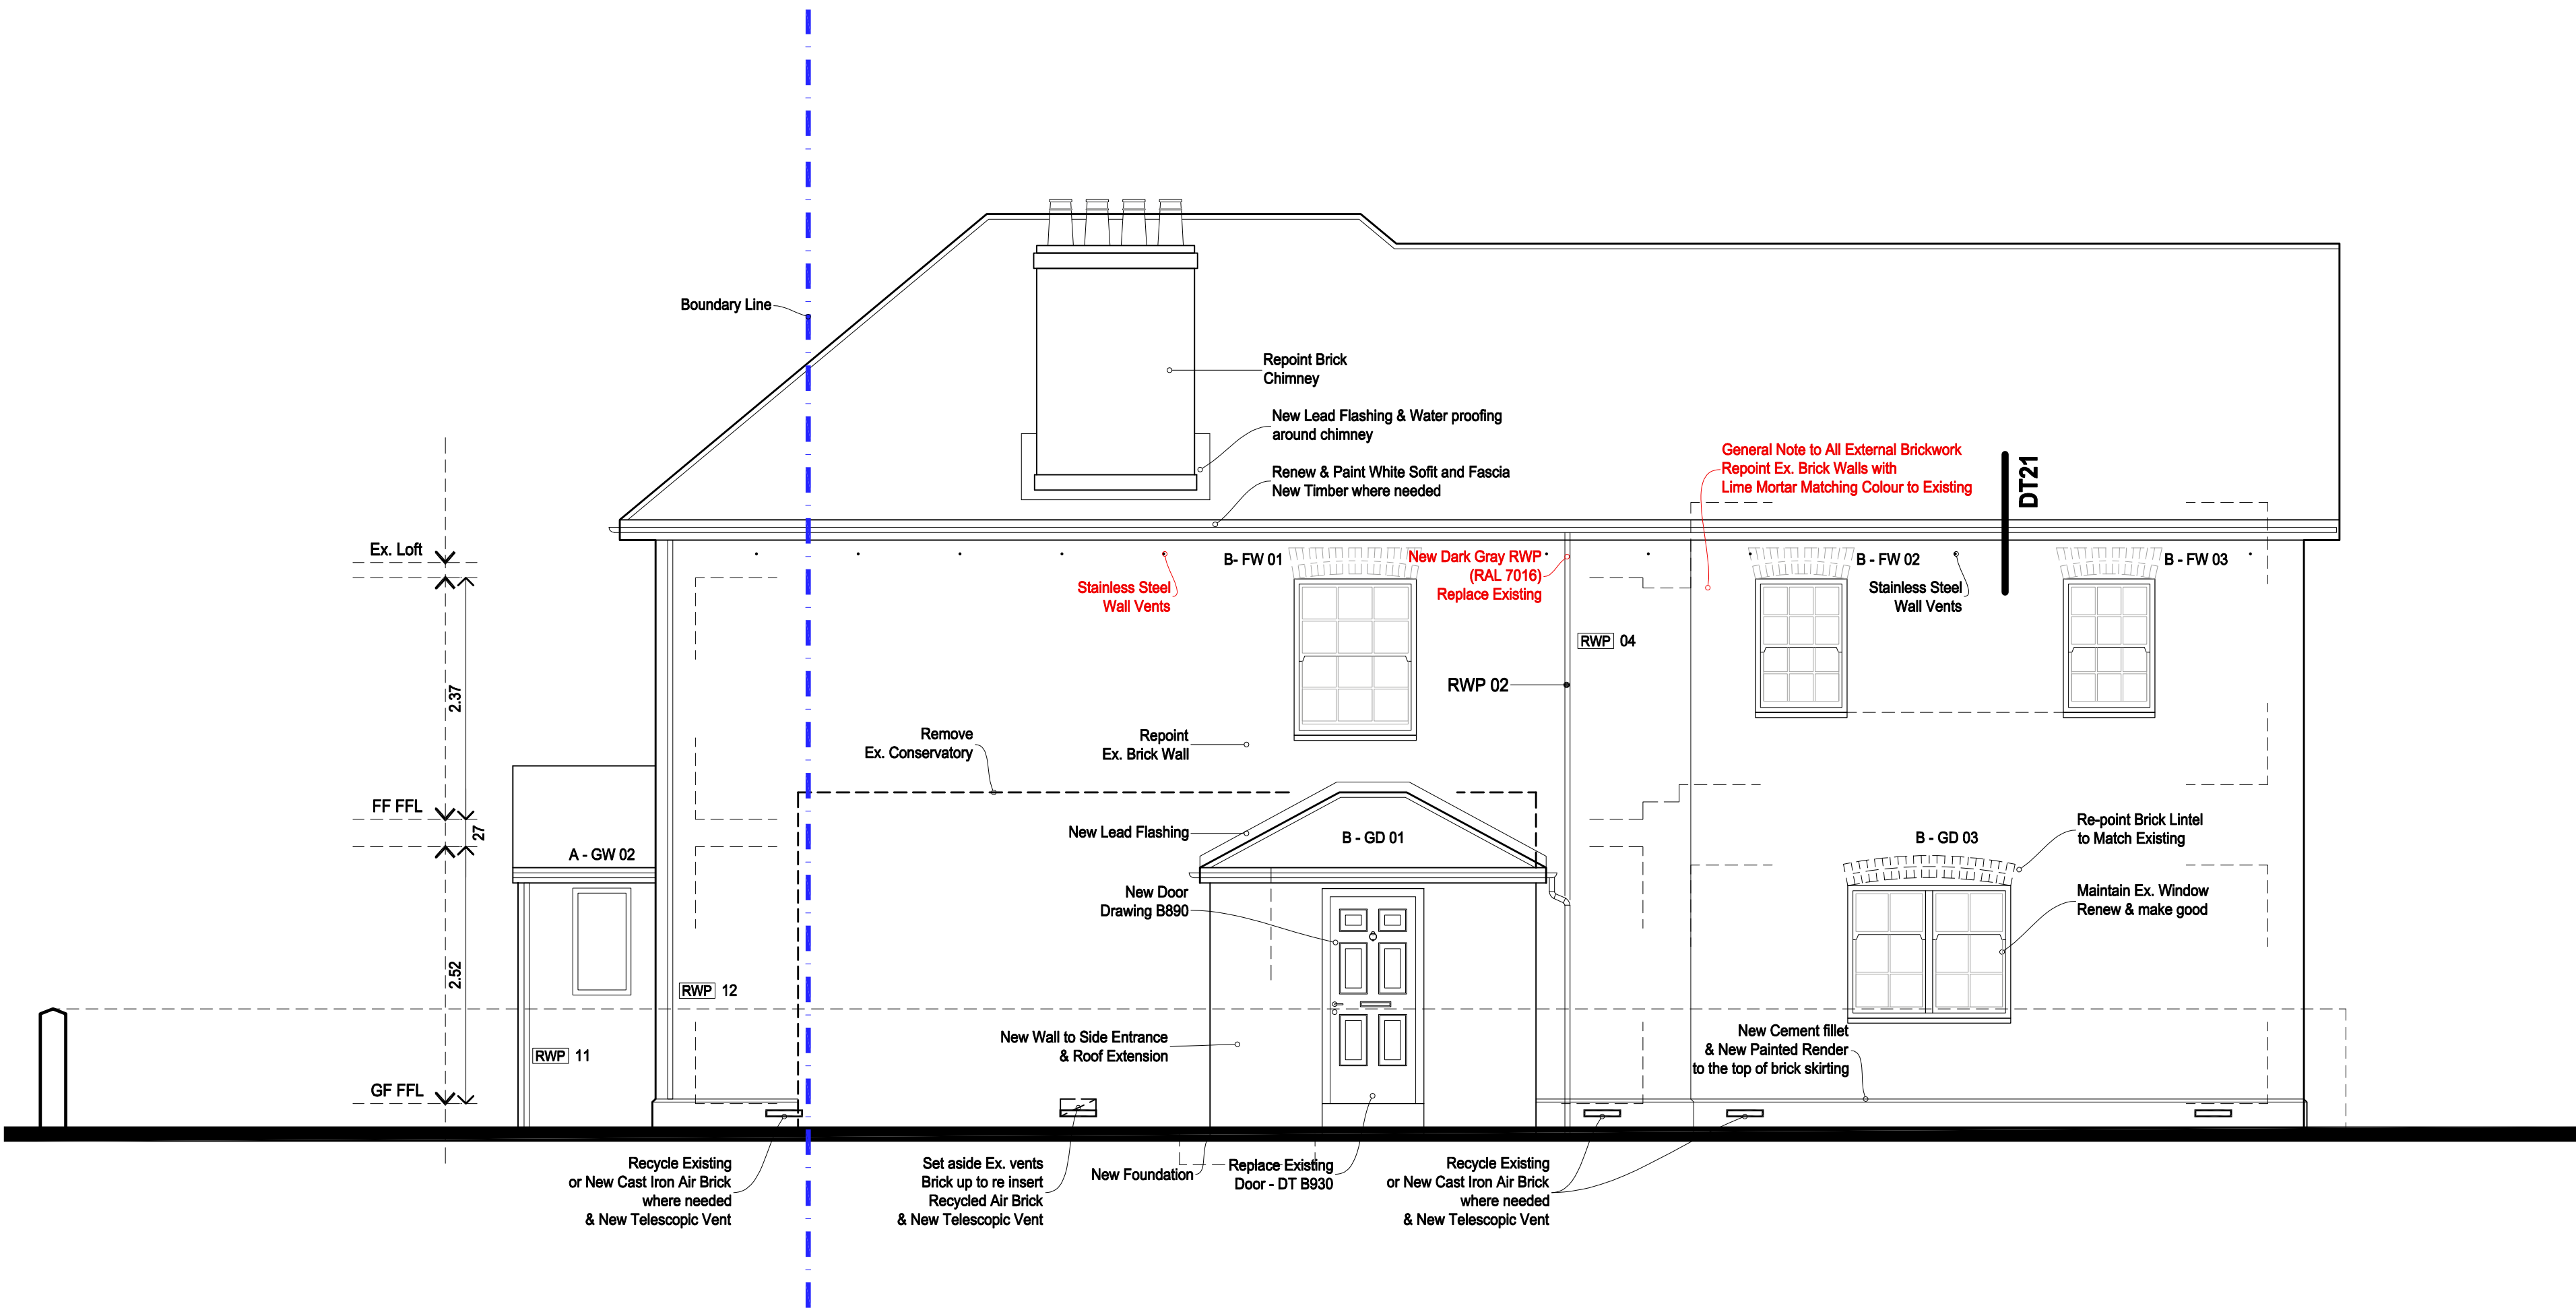

PAINT SPEC	
Black Gloss	1 Layer
Oil Based Under Coat	2 Layer
ROOF TYPE	
Lead Finish	1 Layer
Plywood or OSB	18mm
Batten & Tyvec	30mm
Trimmer Joists	150mm