


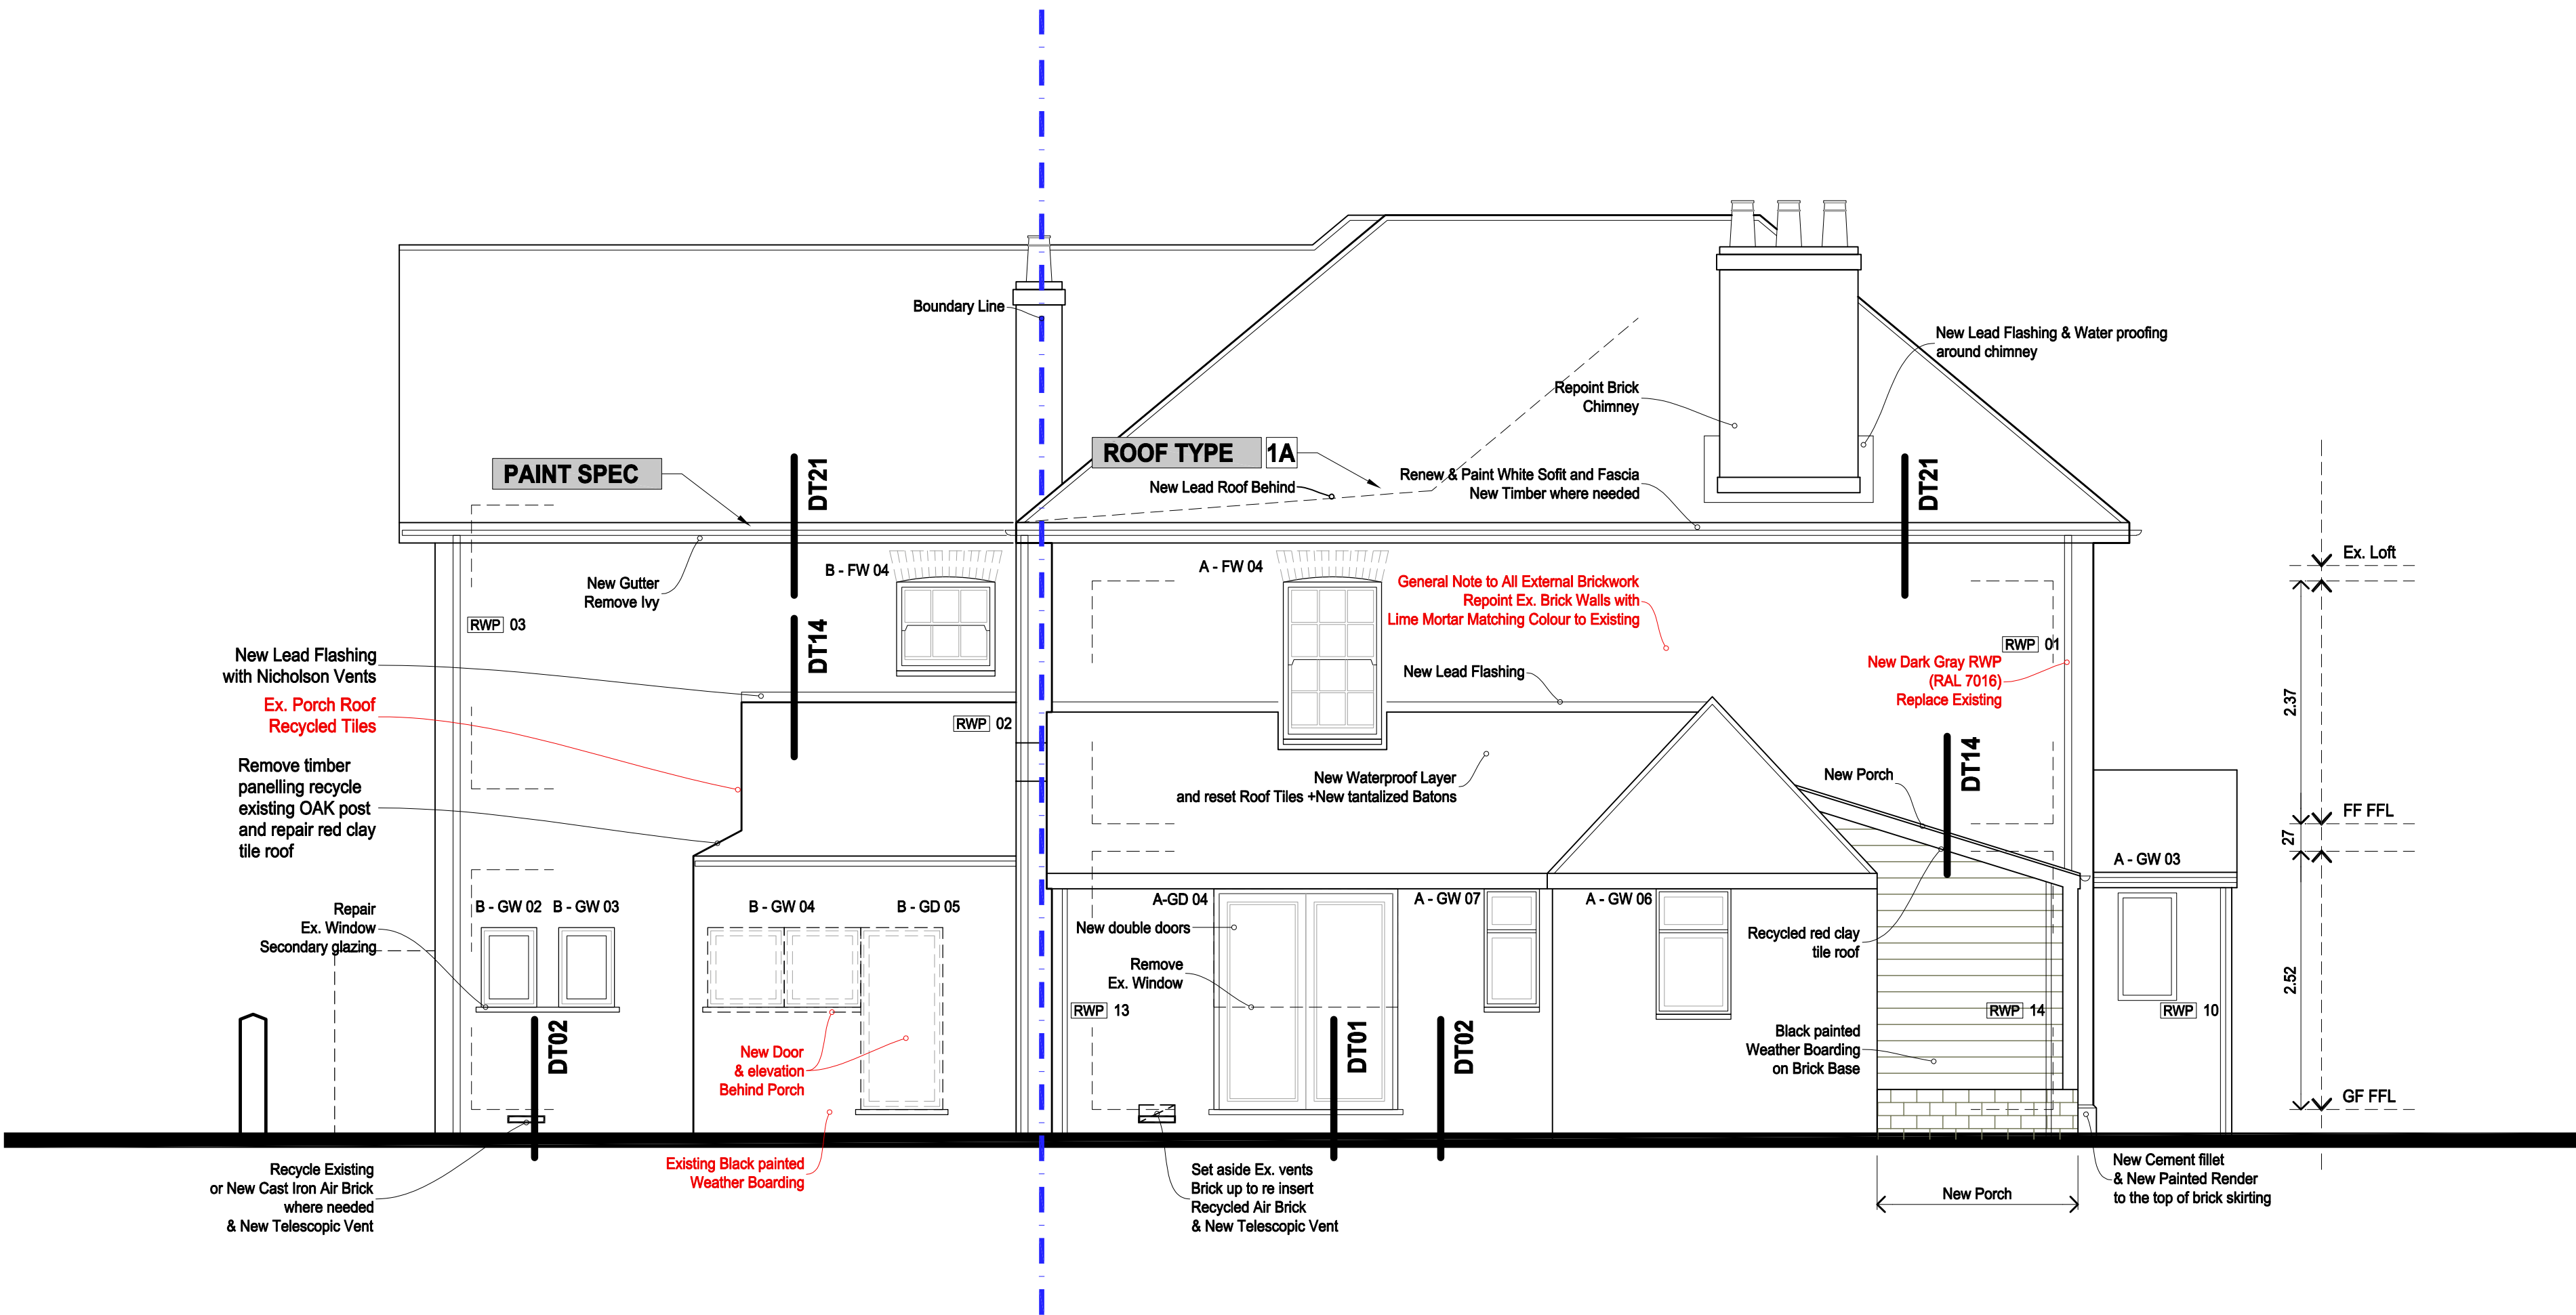

PAINT SPEC	
Black Gloss	1 Layer
Oil Based Under Coat	2 Layer
ROOF TYPE	
Lead Finish	1 Layer
Plywood or OSB	18mm
Batten & Tyvec	30mm
Trimmer Joists	150mm

Date	Amendments
05.05.21	Notes Added
14.07.21	Existing Chimney Added, Boundary Line altered, Alterations added as Highlighted Notes
27.07.21	Floor Vents Altered, Notes Added
08.10.21	Roof notes changed
15.10.21	RWP, notes added
17.11.21	Alterations to Markups

Ve.	In.	Date	Amendments
A	FR	11.04.21	Notes Added
B	FR	06.07.22	Brick re-pointing, Highlight Steel Vents, Add Note
C	FR		
D	FR		
E	FR		

Ve.	In.
G	FR
H	FR

Project	Pennicotts Farm PO20 1LN		
☐ Draft	☐ Planning	☐ B. Control	
☒ Tender	☐ Constr.	☐ Other	

Title	Side Elevation PROPOSED
Client	Mr. S. Cox-Rusbridge