


NOTES

ROOF - Interlocking concrete pan tiles to pitched roof.

WALLS - Mixture of painted render and face brickwork with some vertical PVC boarding to front gable.


WINDOWS/DOORS - White framed PVC double glazed units.

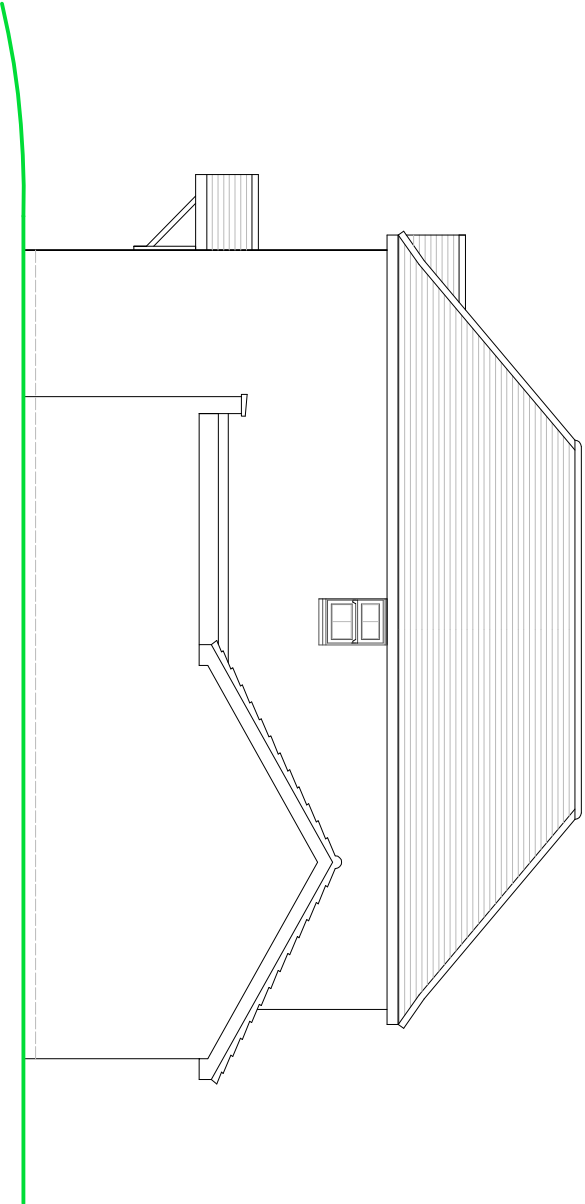

SIDE ELEVATION



FRONT ELEVATION

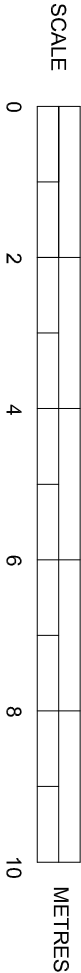

EXISTING ELEVATIONS

SUSSEX BUILDING CONSULTANCY LIMITED

7 AVIAN GARDENS, PAGHAM,
BOGNOR REGIS, WEST SUSSEX.

SCALE - 1/100 REV - A DATE - 05/01/2021



partner
LABC

3 NORTHCOTE ROAD
PO21 5LZ
TEL - (01243) 861979