


NOTES

ROOF - Interlocking concrete pan tiles to pitched roof to match.

WALLS - Face brickwork to match existing.


WINDOWS/DOORS - White framed PVC double glazed units.

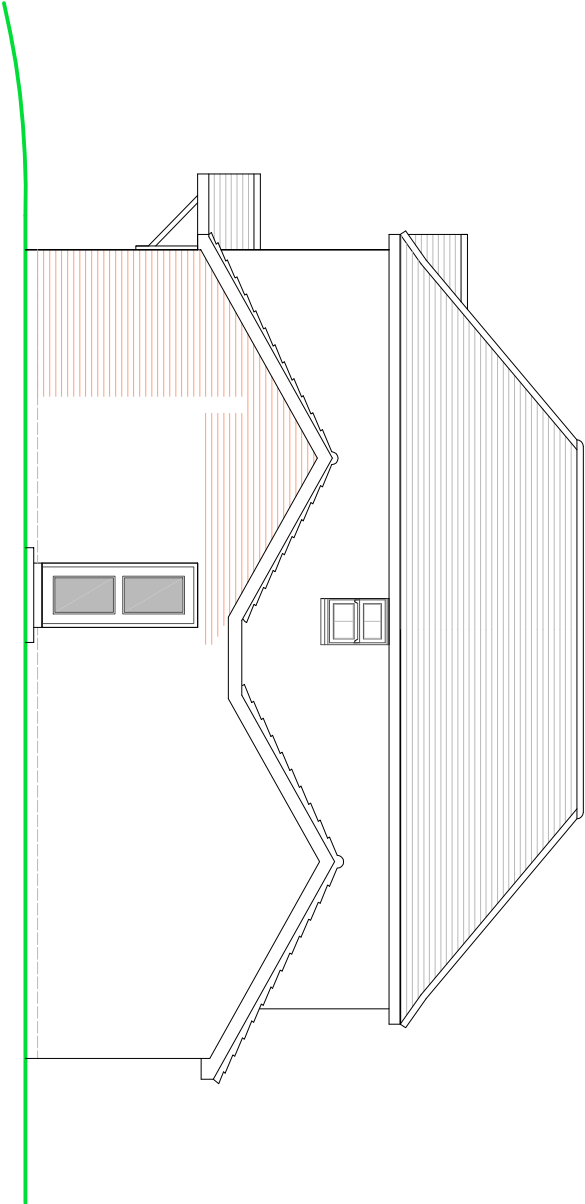

SIDE ELEVATION



FRONT ELEVATION

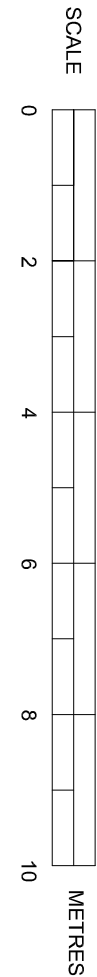

PROPOSED ELEVATIONS

SUSSEX BUILDING CONSULTANCY LIMITED

7 AVIAN GARDENS, PAGHAM,
BOGNOR REGIS, WEST SUSSEX.

SCALE - 1/100 REV - DATE - 11/01/2021



LABC
Partner
3 NORTHGATE ROAD
PO21 5JZ
TEL - (01243) 861078