
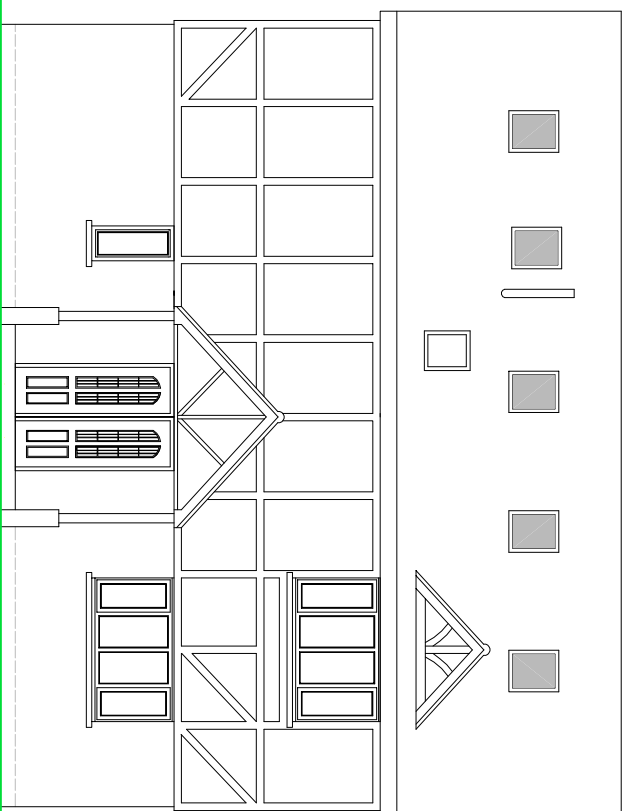


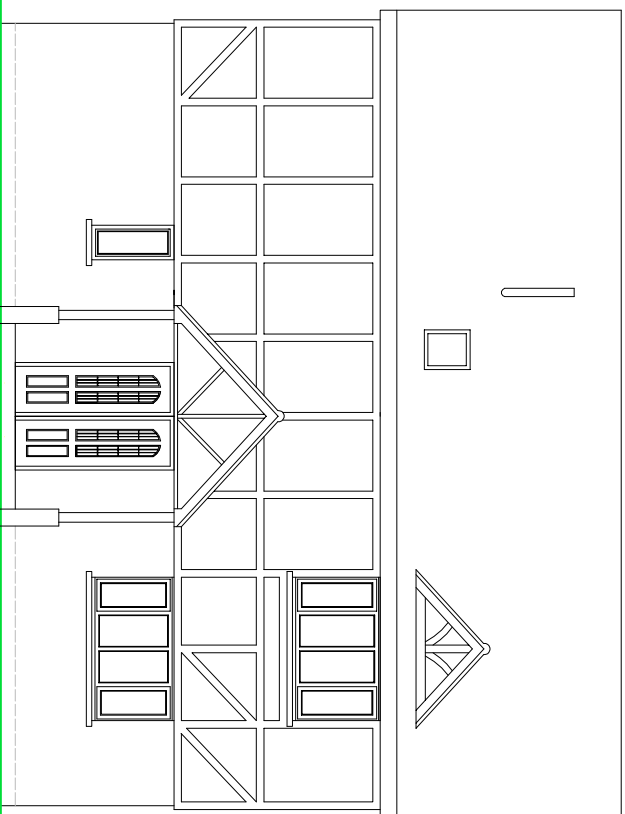

ELEVATIONS

EXISTING FRONT ELEVATION

PROPOSED FRONT ELEVATION


NOTES

ROOF - Plain concrete tiles to pitched roof.

WALLS - Painted brick and render detail to external walls with 'Tudor' style boarding to the upper elevation.

WINDOWS/DOORS - White PVC framed double glazed units.

SCALE

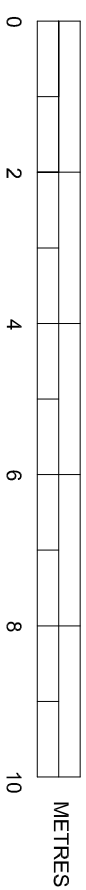

SUSSEX BUILDING CONSULTANCY LIMITED
FLAT 4, 34 NYETIMBER LANE,
NYETIMBER, BOGNOR REGIS.
SCALE - 1/100 REV - DATE - 02/07/2013

FLAT 4, 34 NYETIMBER LANE,
NYETIMBER, BOGNOR REGIS.

SCALE - 1/100 REV - DATE - 02/07/2013

