

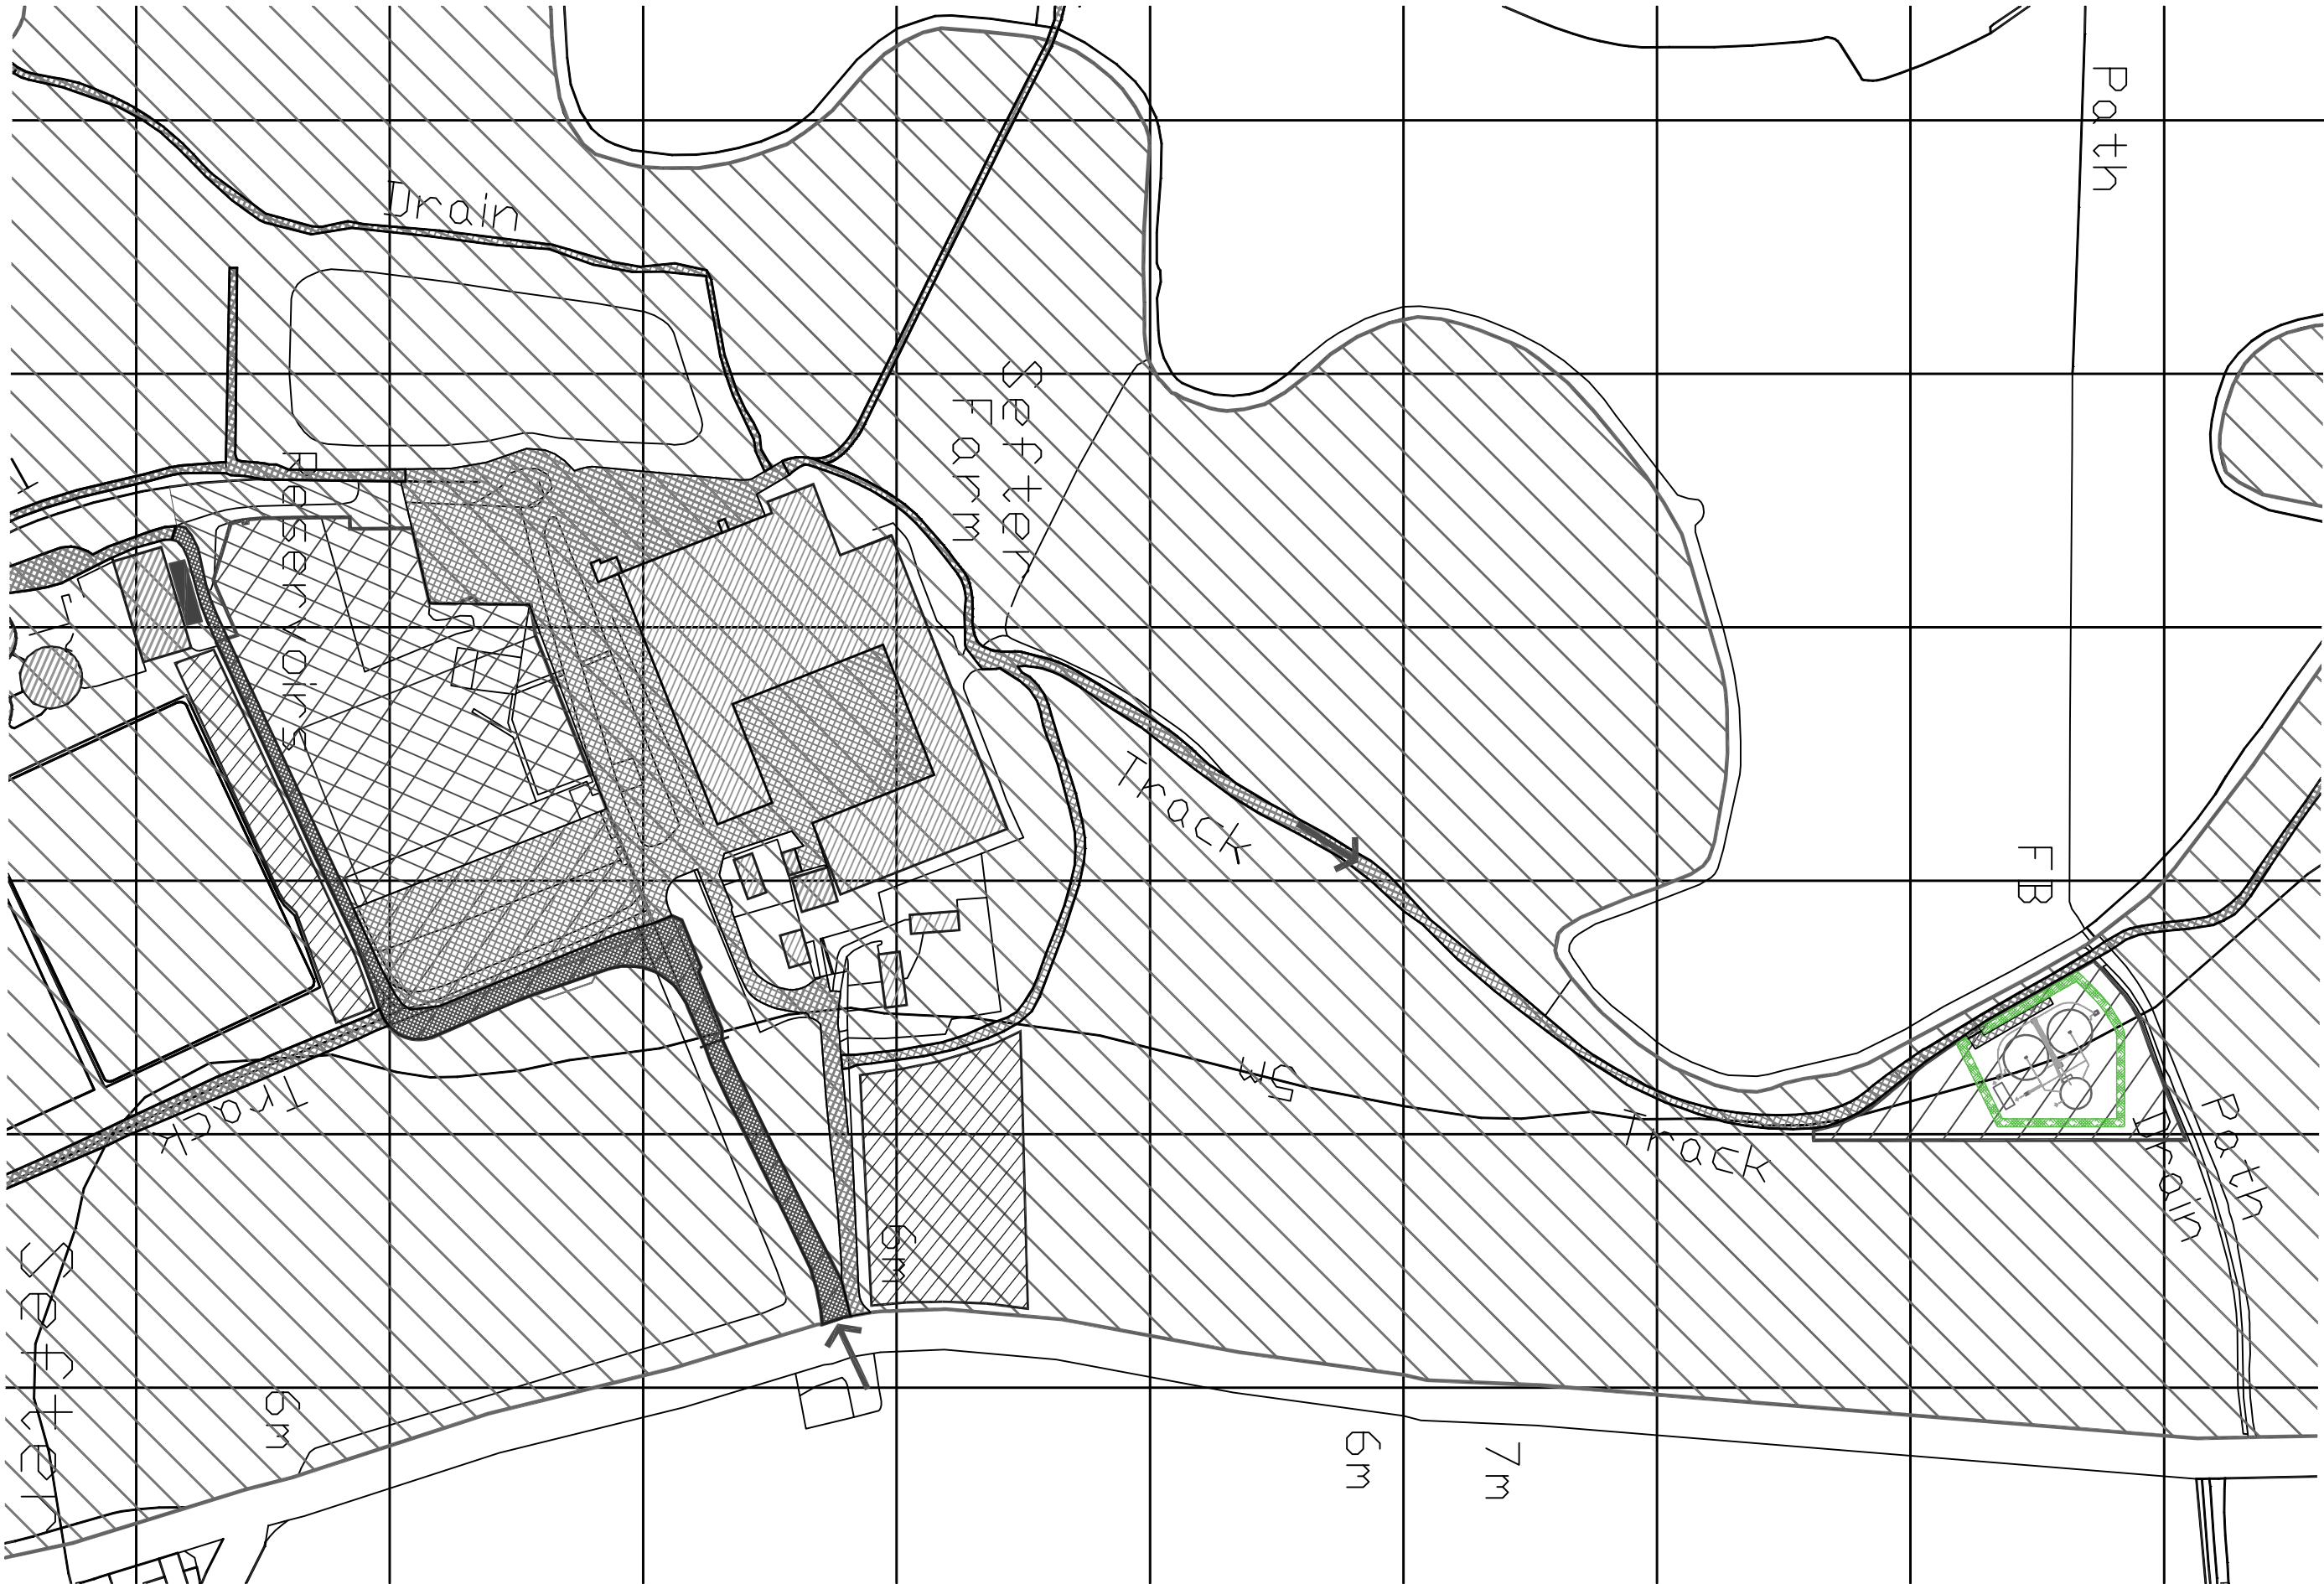


NOTES:
Dimensions to be checked on site before commencing work.
This drawing is to be used for planning purposes only.
It is not to be used for any other purpose.
Where applicable this drawing is to be used in conjunction with
the following documents:
This drawing is the copyright of Curtis Leves Technical Ltd.
It is not to be reproduced, stored in a retrieval system, or
transmitted in any form or by any means, without written authority.

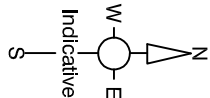

Location Plan
Physical Scale 1:2500
0 50m 100m

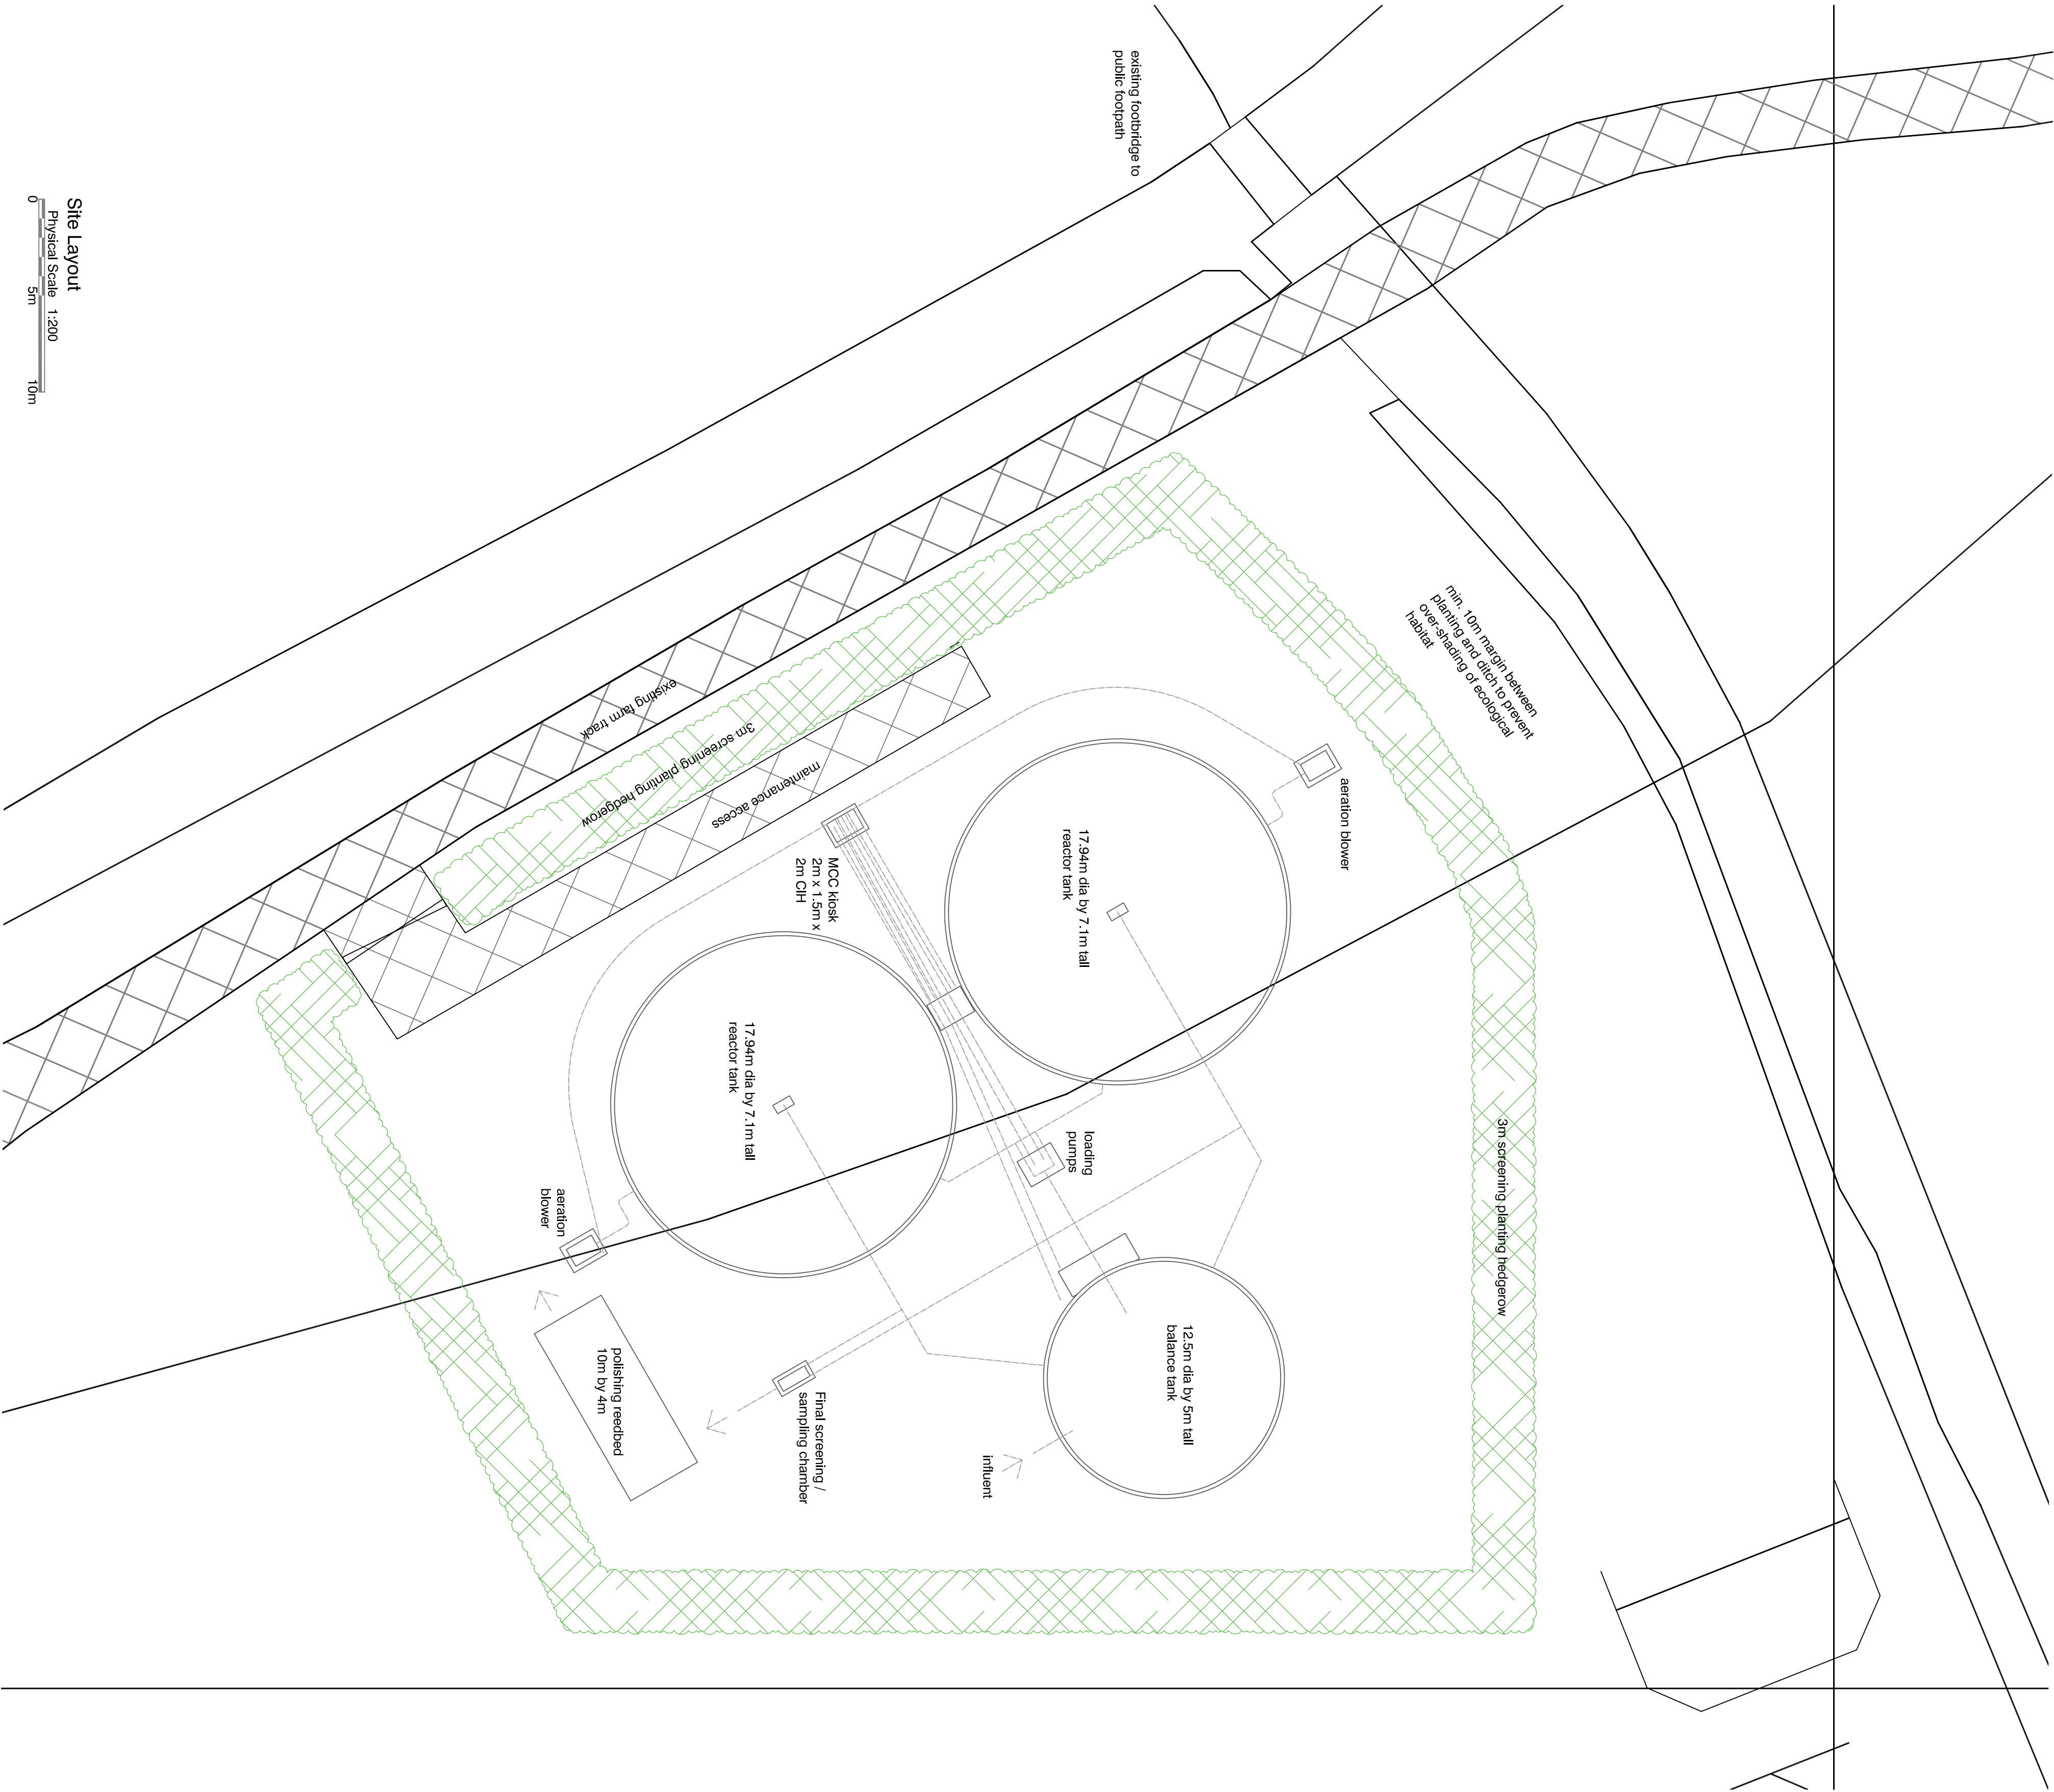

Site Layout
Physical Scale 1:200
0 5m 10m

02	Reedbed indicated	25/09/17
01	Issued for Comment	25/09/17
rev	description	date

COMMENT



CURTIS LEVES TECHNICAL LTD
01243 378070 | email@cltechnical.co.uk

client	BARFOOTS OF BOTLEY LTD.
project	Proposed Production Facility
title	Sewer Farm
date	Scale @ A1
project no.	1603
drawing no.	017
rev	02