
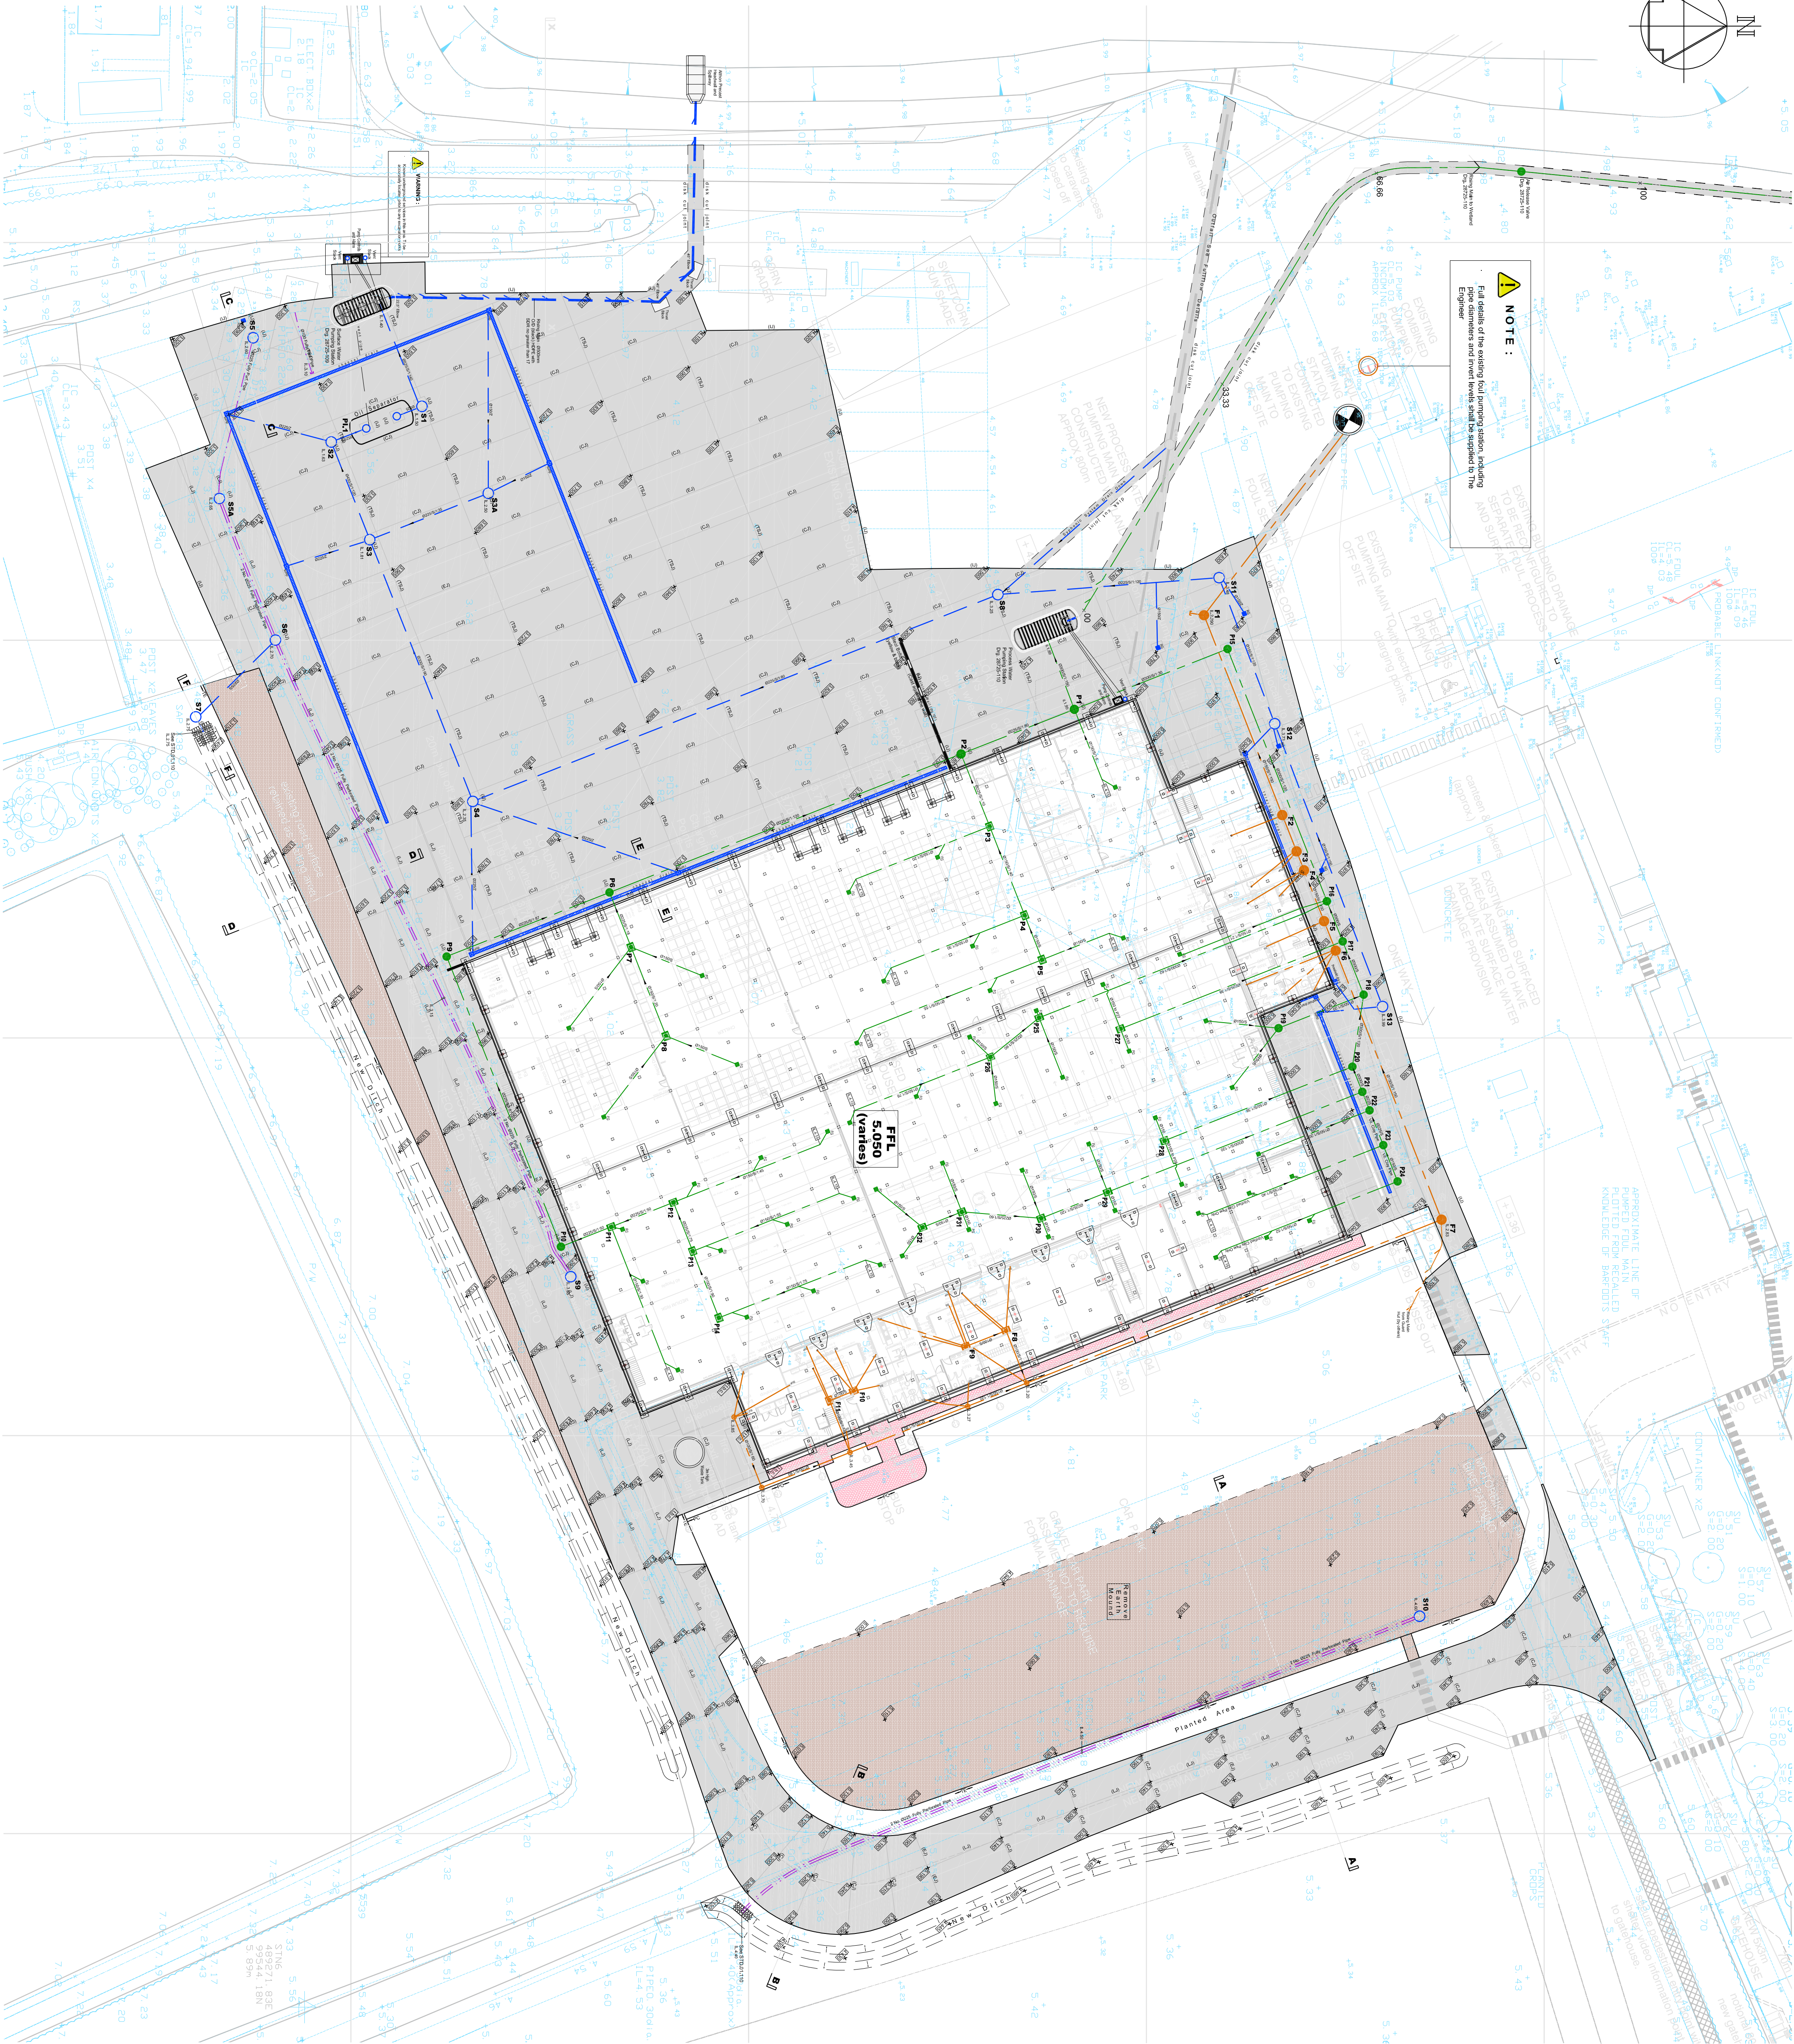


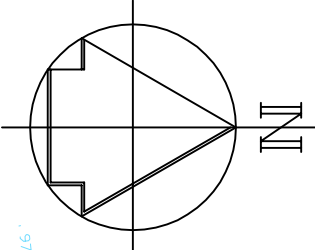

- Notes**
- This drawing to be read in conjunction with all relevant Architects and Engineers drawings and specifications.
 - Dimensions are in millimetres unless noted otherwise.
 - Original topographic survey undertaken by Stew Colegate.
 - All levels based on Ordnance Survey GTS.
 - Existing levels shown thus: -1.77
 - For full notes see drawings 28725-101 and 102.
- Outstanding Design Items :**
- Support retaining walls to be confirmed with Fallow and added to the Engineer's drawing
 - Pump and rising main details - Foul Drainage
 - Foul/Washroom Chamber

REV	DESCRIPTION	CHECKED	DATE
P6	ISSUED FOR CONSTRUCTION	-	27-10-17
P5	ISSUED FOR CONSTRUCTION	-	27-10-17
P4	ISSUED FOR CONSTRUCTION	-	27-10-17
P3	ISSUED FOR CONSTRUCTION	-	27-10-17
P2	ISSUED FOR CONSTRUCTION	-	27-10-17

Archibald Shaw

Consulting Civil & Structural Engineers
One Little London, Chester West Sussex, PO19 1PP
Telephone: 01243 798471 Facsimile: 01243 779346
m@archibaldshaw.co.uk www.archibaldshaw.co.uk

CLIENT
Barbours of Boley

PROJECT
New Packhouse
Selter Farm, Pagham
General Arrangement

DRAWN BY	CHECKED BY	DESIGNED BY
PF	VC	PF
SCALE	DATE	STATUS
1:400	Oct. 2017	Preliminary
JOB NO.	DRAWING NO.	REVISION
28725	100	P6