


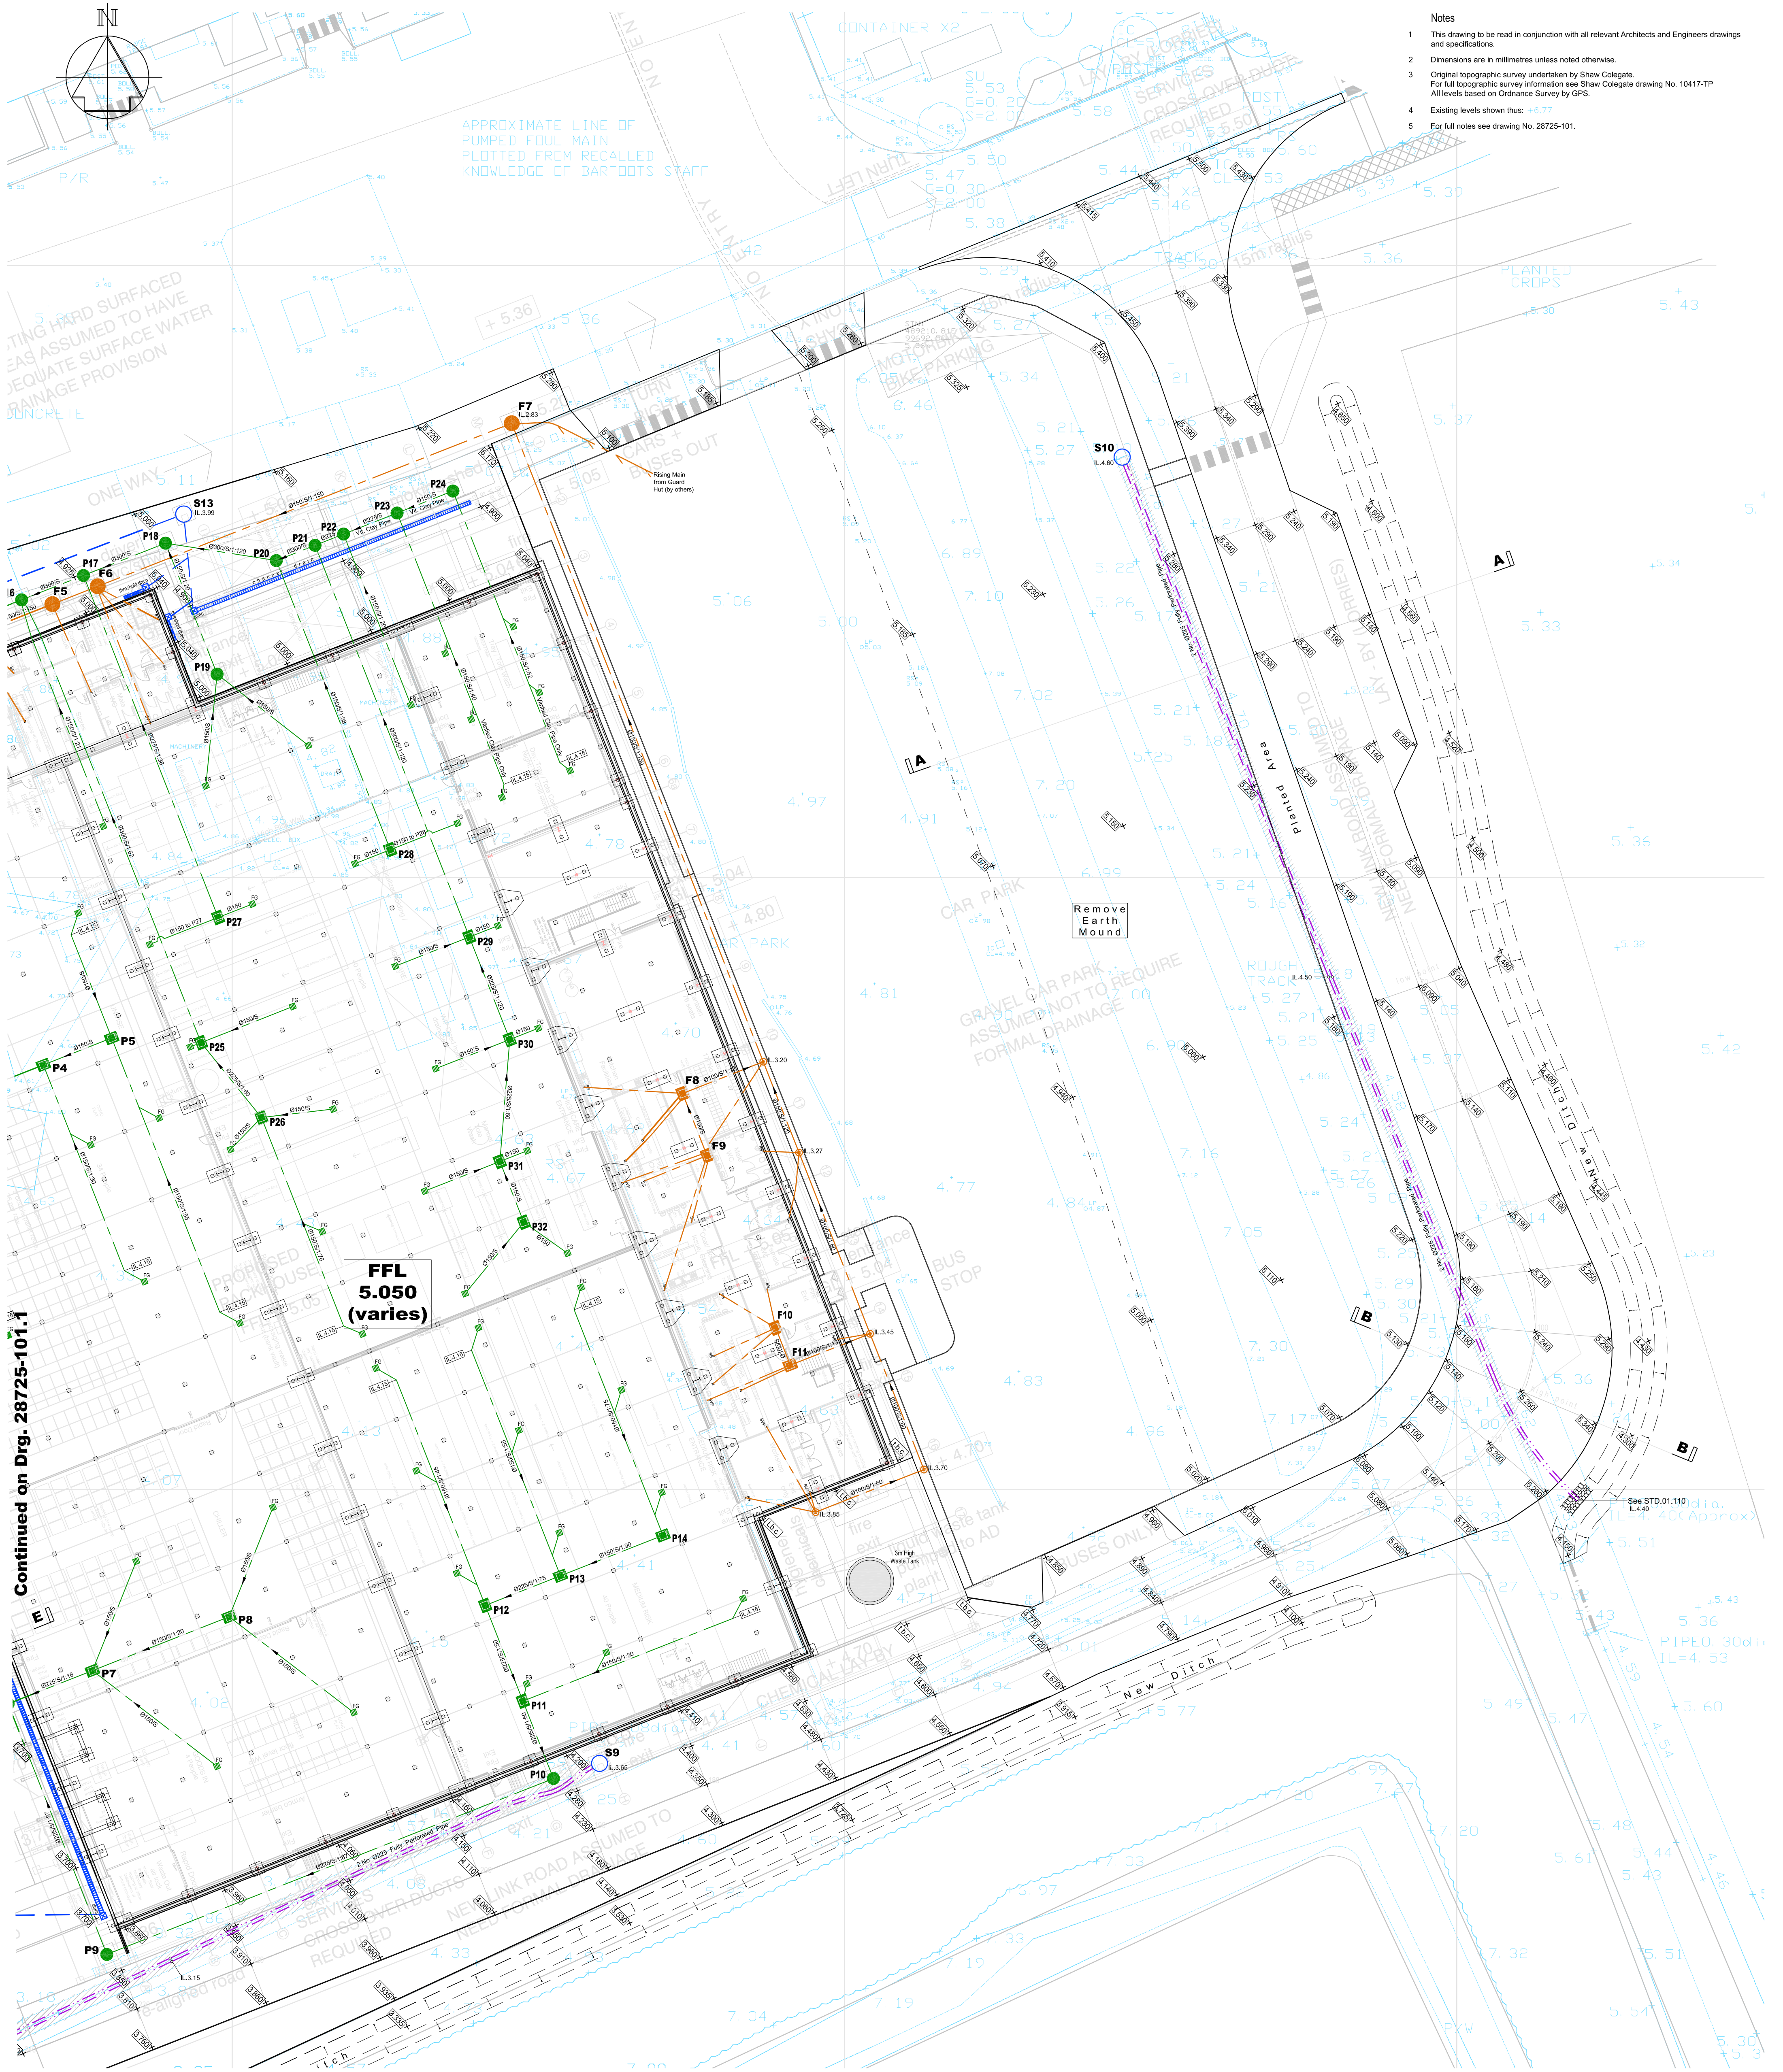

Continued on Drg. 28725-101.1

- Notes
- 1 This drawing to be read in conjunction with all relevant Architects and Engineers drawings and specifications.
 - 2 Dimensions are in millimetres unless noted otherwise.
 - 3 Original topographic survey undertaken by Shaw Colegate.
For full topographic survey information see Shaw Colegate drawing No. 10417-TP
All levels based on Ordnance Survey by GPS.
 - 4 Existing levels shown thus: +6.77
 - 5 For full notes see drawing No. 28725-101.

KEY

- Topographical Survey
- Proposals
- Proposed Surface Water Drains Ø 150 Unless Noted Otherwise
- Surface Water Manhole/ Ø 450 Inspection Chamber/ Rodding Eye
- Fully Perforated Pipe
- Proposed Foul Water Drains Ø 100 Unless Noted Otherwise
- Foul Water Manhole/ø 450 Inspection Chamber/ Rodding Eye
- Internal Foul Manhole
- Proposed Process Water Drains Ø 150 Unless Noted Otherwise
- Process Water Manhole
- Internal Process Water Manhole / Stainless Steel Floor Gully
- Gradient
- Bed Type (See STD.01.85)
- Pipe Diameter
- Distance Chamber Centre to Chamber Centre
- Direction of Fall
- Channel Drain
- Ditch to be Infilled. See Sections
- Rising Main : Process : Foul : Surface Water
- Trapped Road Gully (See STD.01.05)
- Proposed Level

P5	MANHOLES S9 TO S13 ADDED.	-	PF-19-01-18
P4	DRAWING ISSUED FOR COMMENT.	-	PF-11-12-17
P3	PROCESS AND FOUL DRAINAGE ADDED.	-	PF-31-10-17
P2	ARCHITECTS COMMENTS INCORPORATED.	-	PF-19-10-17

REV	DESCRIPTION	CHECKED	DATE
-----	-------------	---------	------

Consulting Civil & Structural Engineers
One Little London, Chichester, West Sussex, PO19 1PP
Telephone: 01243 786471 Facsimile: 01243 779346
mail@archibaldshaw.co.uk www.archibaldshaw.co.uk

CLIENT
Barfoots of Botley

PROJECT
New Packhouse
Setter Farm, Pagham
Drainage General Arrangement (Sheet 2 of 2)

DRAWN BY PF	CHECKED BY VC	DESIGNED BY PF
SCALE @ A1	©DATE Oct. 2017	STATUS Preliminary
JOB NO. 28725	DRAWING NO. 101.2	REVISION P5