

NOTES

- The drawing to be read in conjunction with all relevant Architects and Engineers drawings.
- Dimensions are in millimetres unless noted otherwise.
- Original topographic survey undertaken by Shaw College.
- All levels based on Ordnance Survey by GPS.
- For General Notes see drawing 28725-100.
- Clause references are to The Specification for Highway Works (HMSO) dated Oct. 2017.
- Payment formations shall be inspected and any soft or deleterious material shall be removed and replaced with well compacted bedding material.
- Shipped to confirmation from the Contract Administrator all soft landscape areas shall receive utility and grass seed or alternative planting.




Consulting Civil & Structural Engineers
One Little London Colchester West Sussex PO19 1PP
Telephone: 01243 788471 Facsimile: 01243 779346
mol@archibaldshaw.co.uk www.archibaldshaw.co.uk

CLIENT
Barfords of Boley

PROJECT

New Packhouse
Selter Farm, Pagham
Sections D - D, E - E and F - F

DRAWN BY	CHECKED BY	DESIGNED BY
PF	VC	PF
SCALE @ A1	@ DATE	STATUS
as shown	Oct. 2017	Preliminary
JOB NO.	DRAWING NO.	REVISION
28725	104	P6

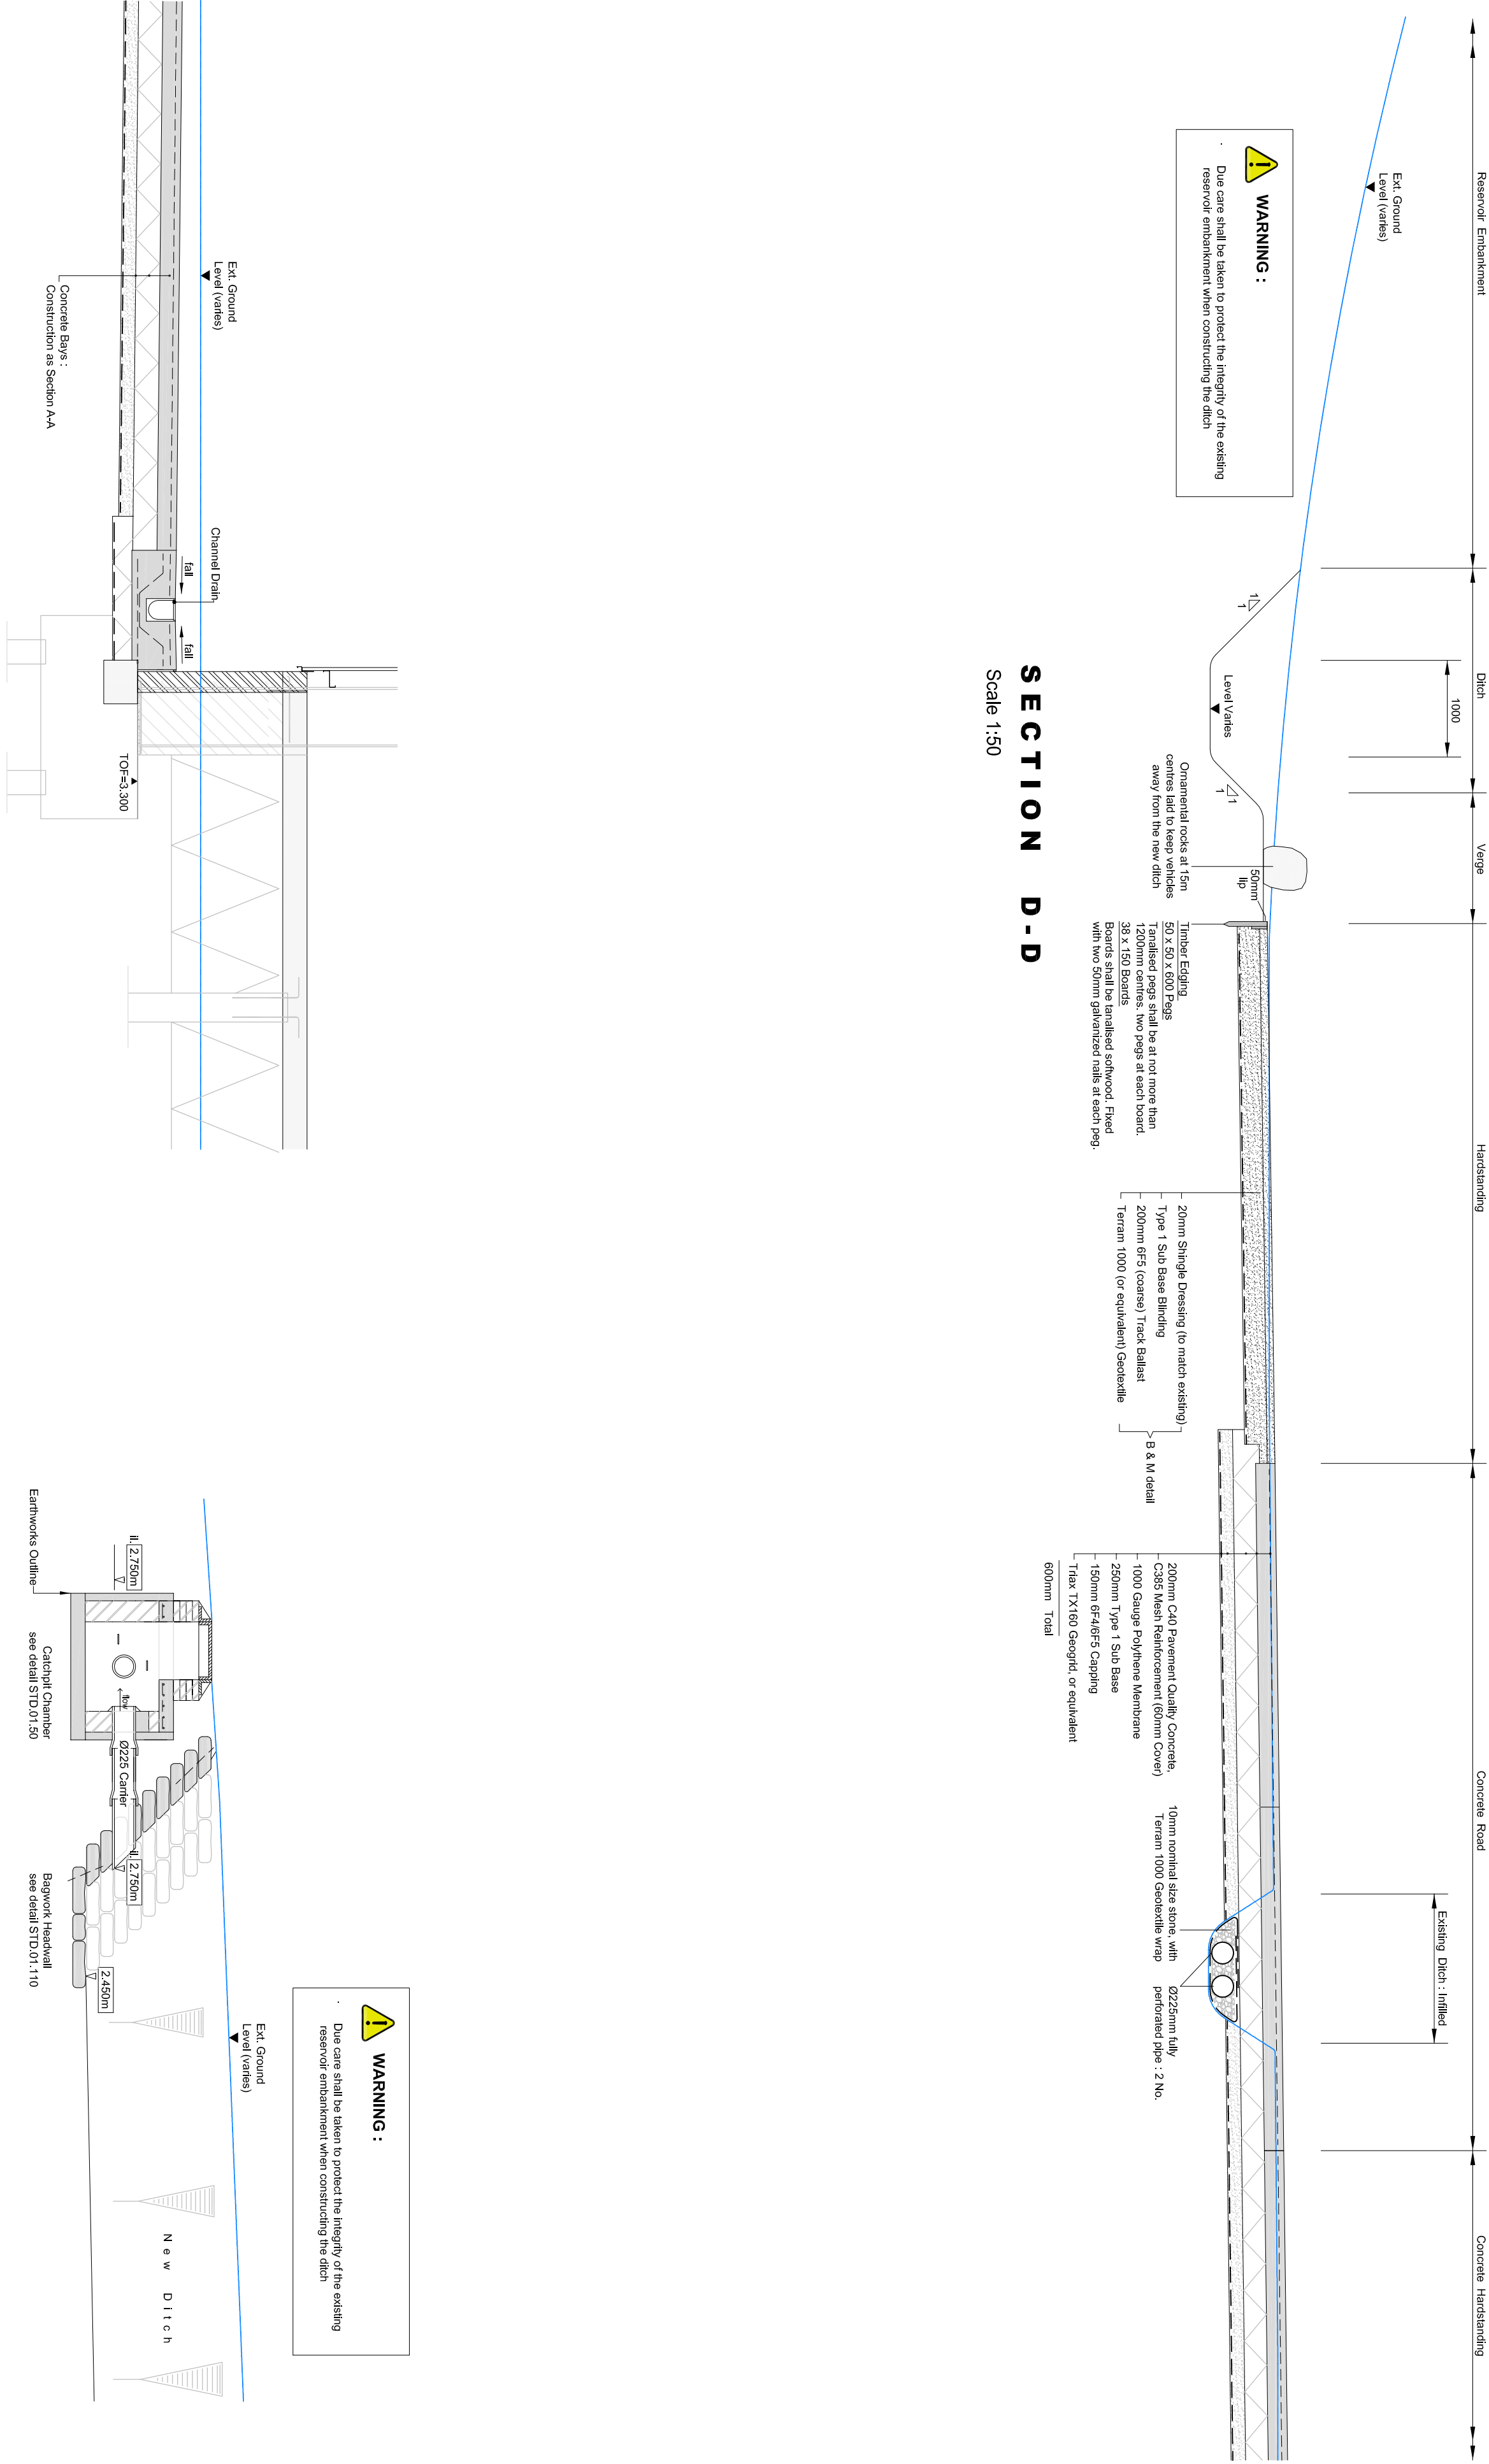

SECTION E-E
Scale 1:50

SECTION F-F
Scale 1:50

SECTION D-D
Scale 1:50