


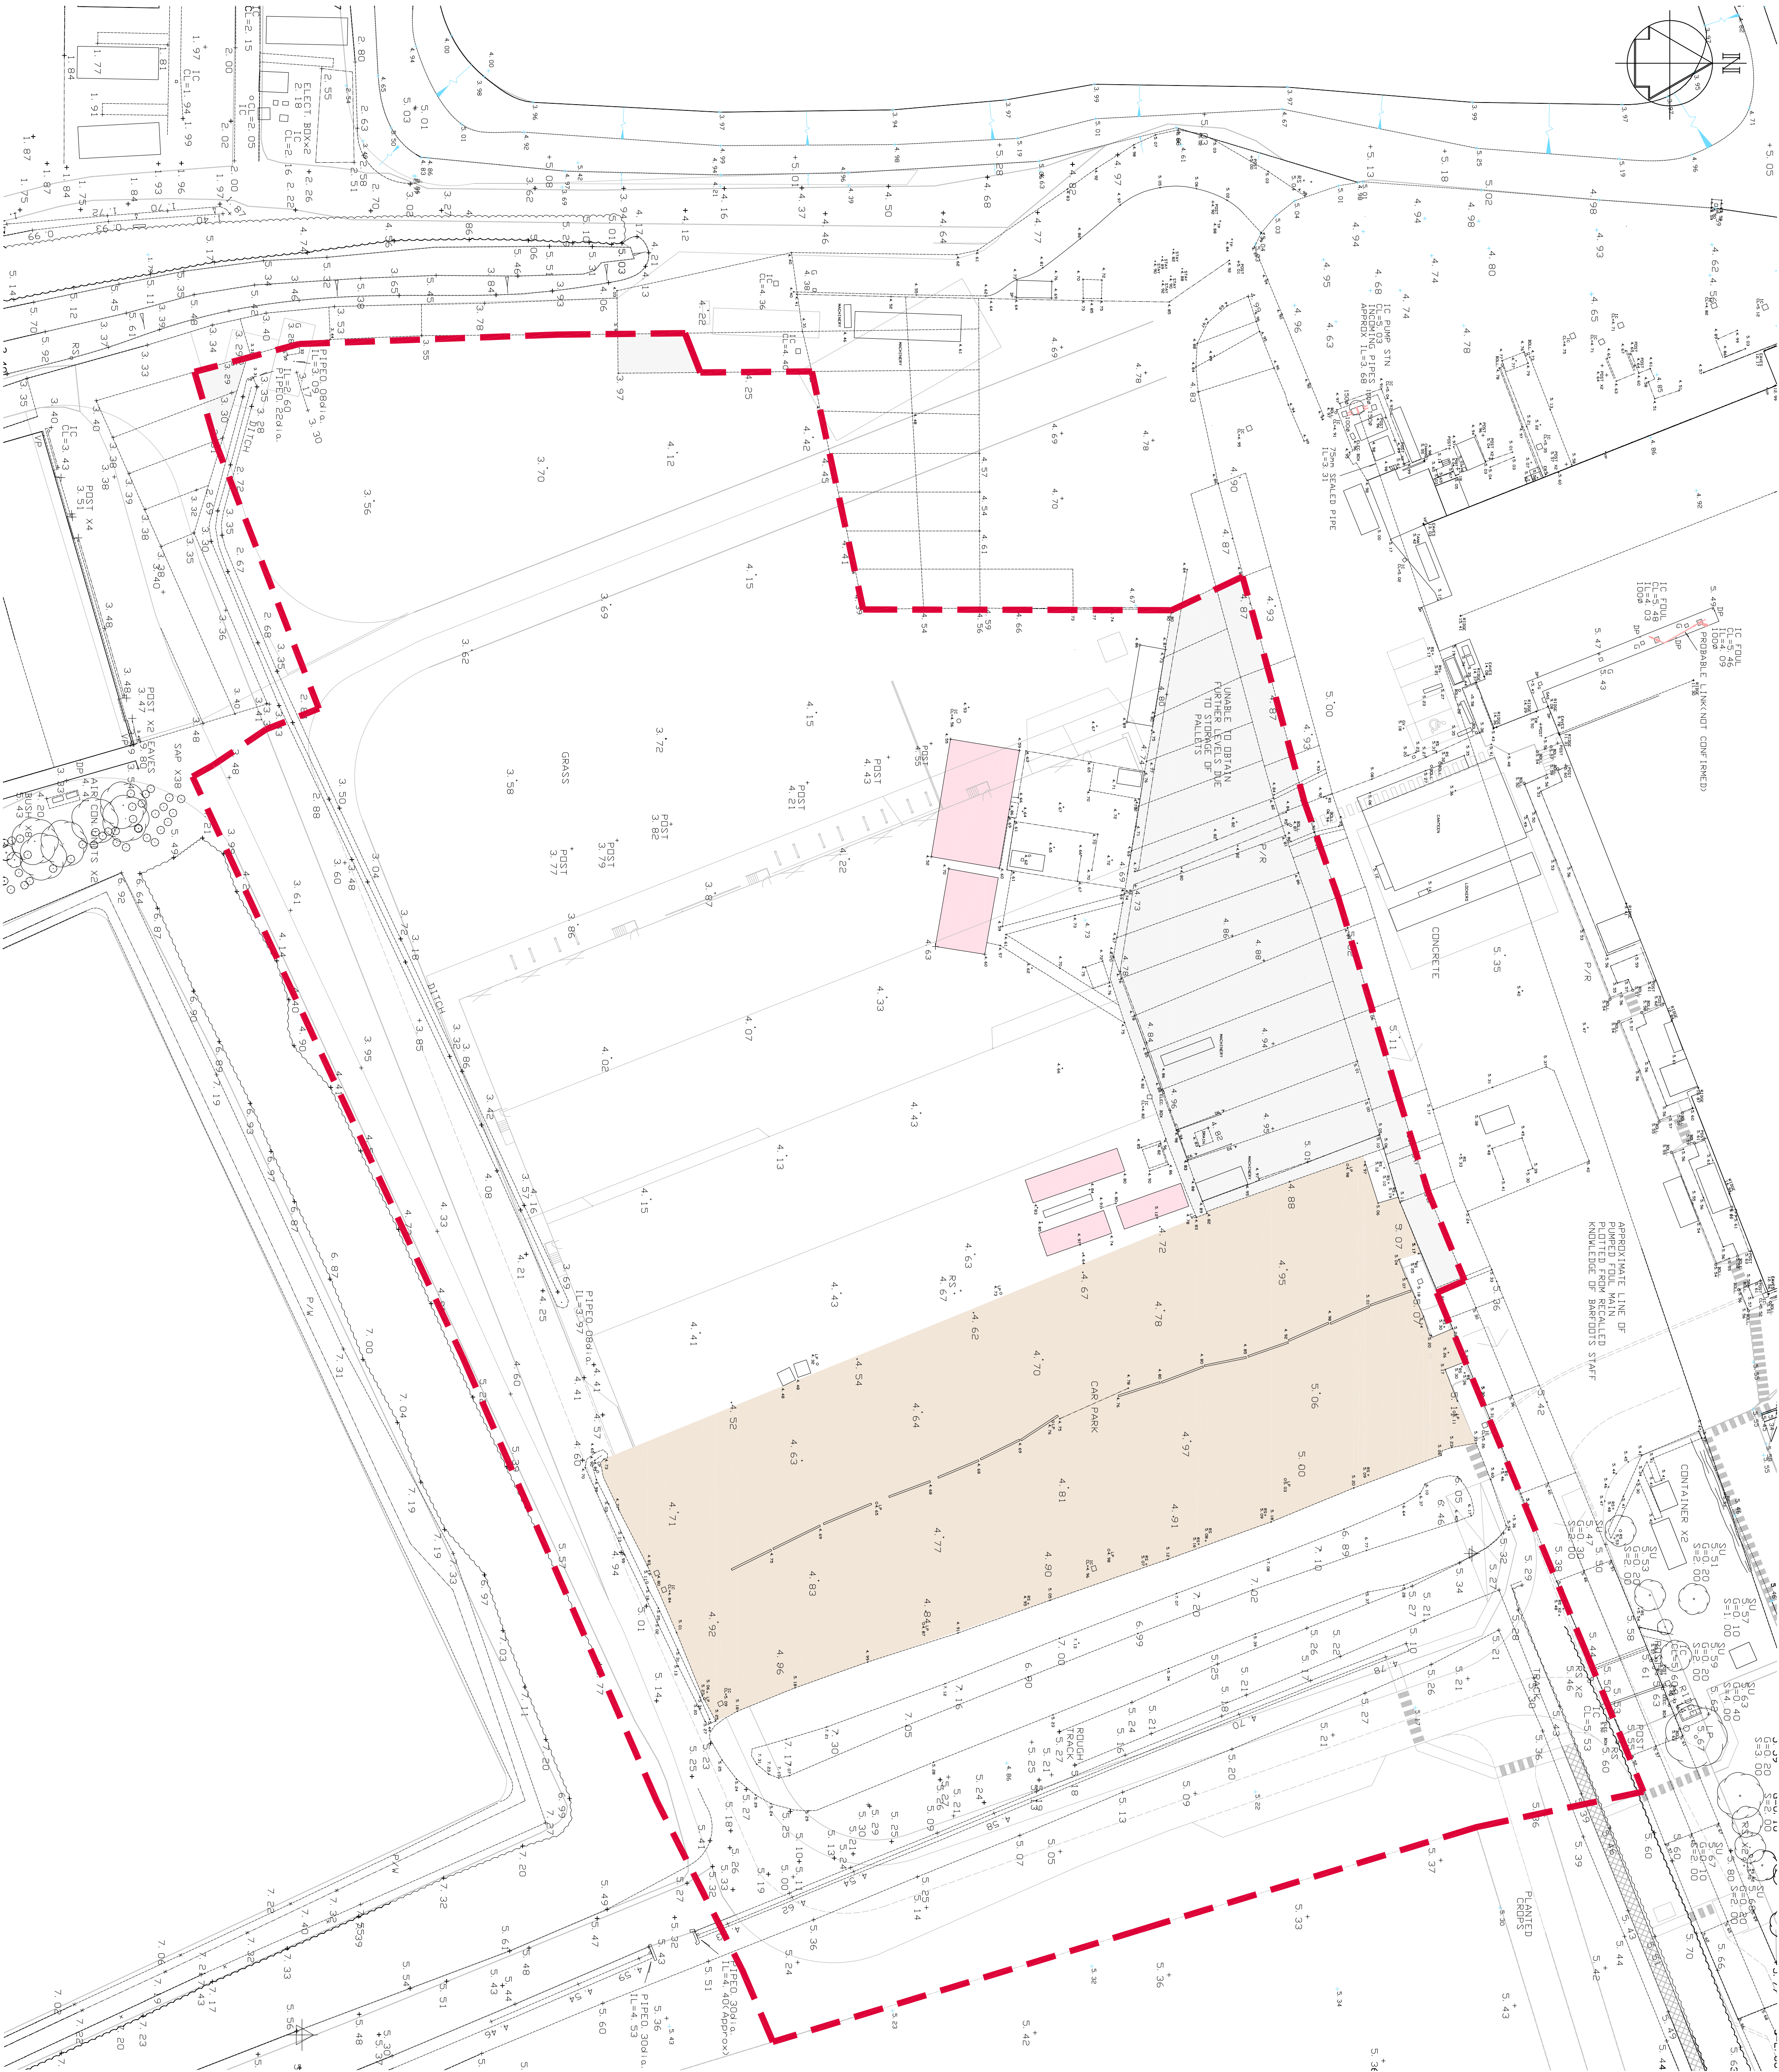

Notes

- 1 This drawing to be read in conjunction with all relevant Architects and Engineers drawings and specifications.
- 2 Dimensions are in millimetres unless noted otherwise.
- 3 Original topographic survey undertaken by Stew Colegate.
- 4 All levels based on Ordnance Survey 98S.
- 5 Existing levels shown thus: -10.77

Key :

Roofs / Existing Buildings : 310m²

Gravel Area : 3950m²

Concrete Surface : 1950m²

Total Site Area : 23980m² (2.4 hectares)



Consulting Civil & Structural Engineers
One Little London, Chester West Sussex, PO19 1PP
Telephone: 01243 798471 Facsimile: 01243 779346
mol@archibaldshaw.co.uk www.archibaldshaw.co.uk

CLIENT
Barfords of Boley

PROJECT
New Packhouse
Salfert Farm, Pagham
Existing Surfacing

DESIGNED BY	CHECKED BY	DATE
PF	VC	Nov 2017
1400	1400	200
28725	200	P1