


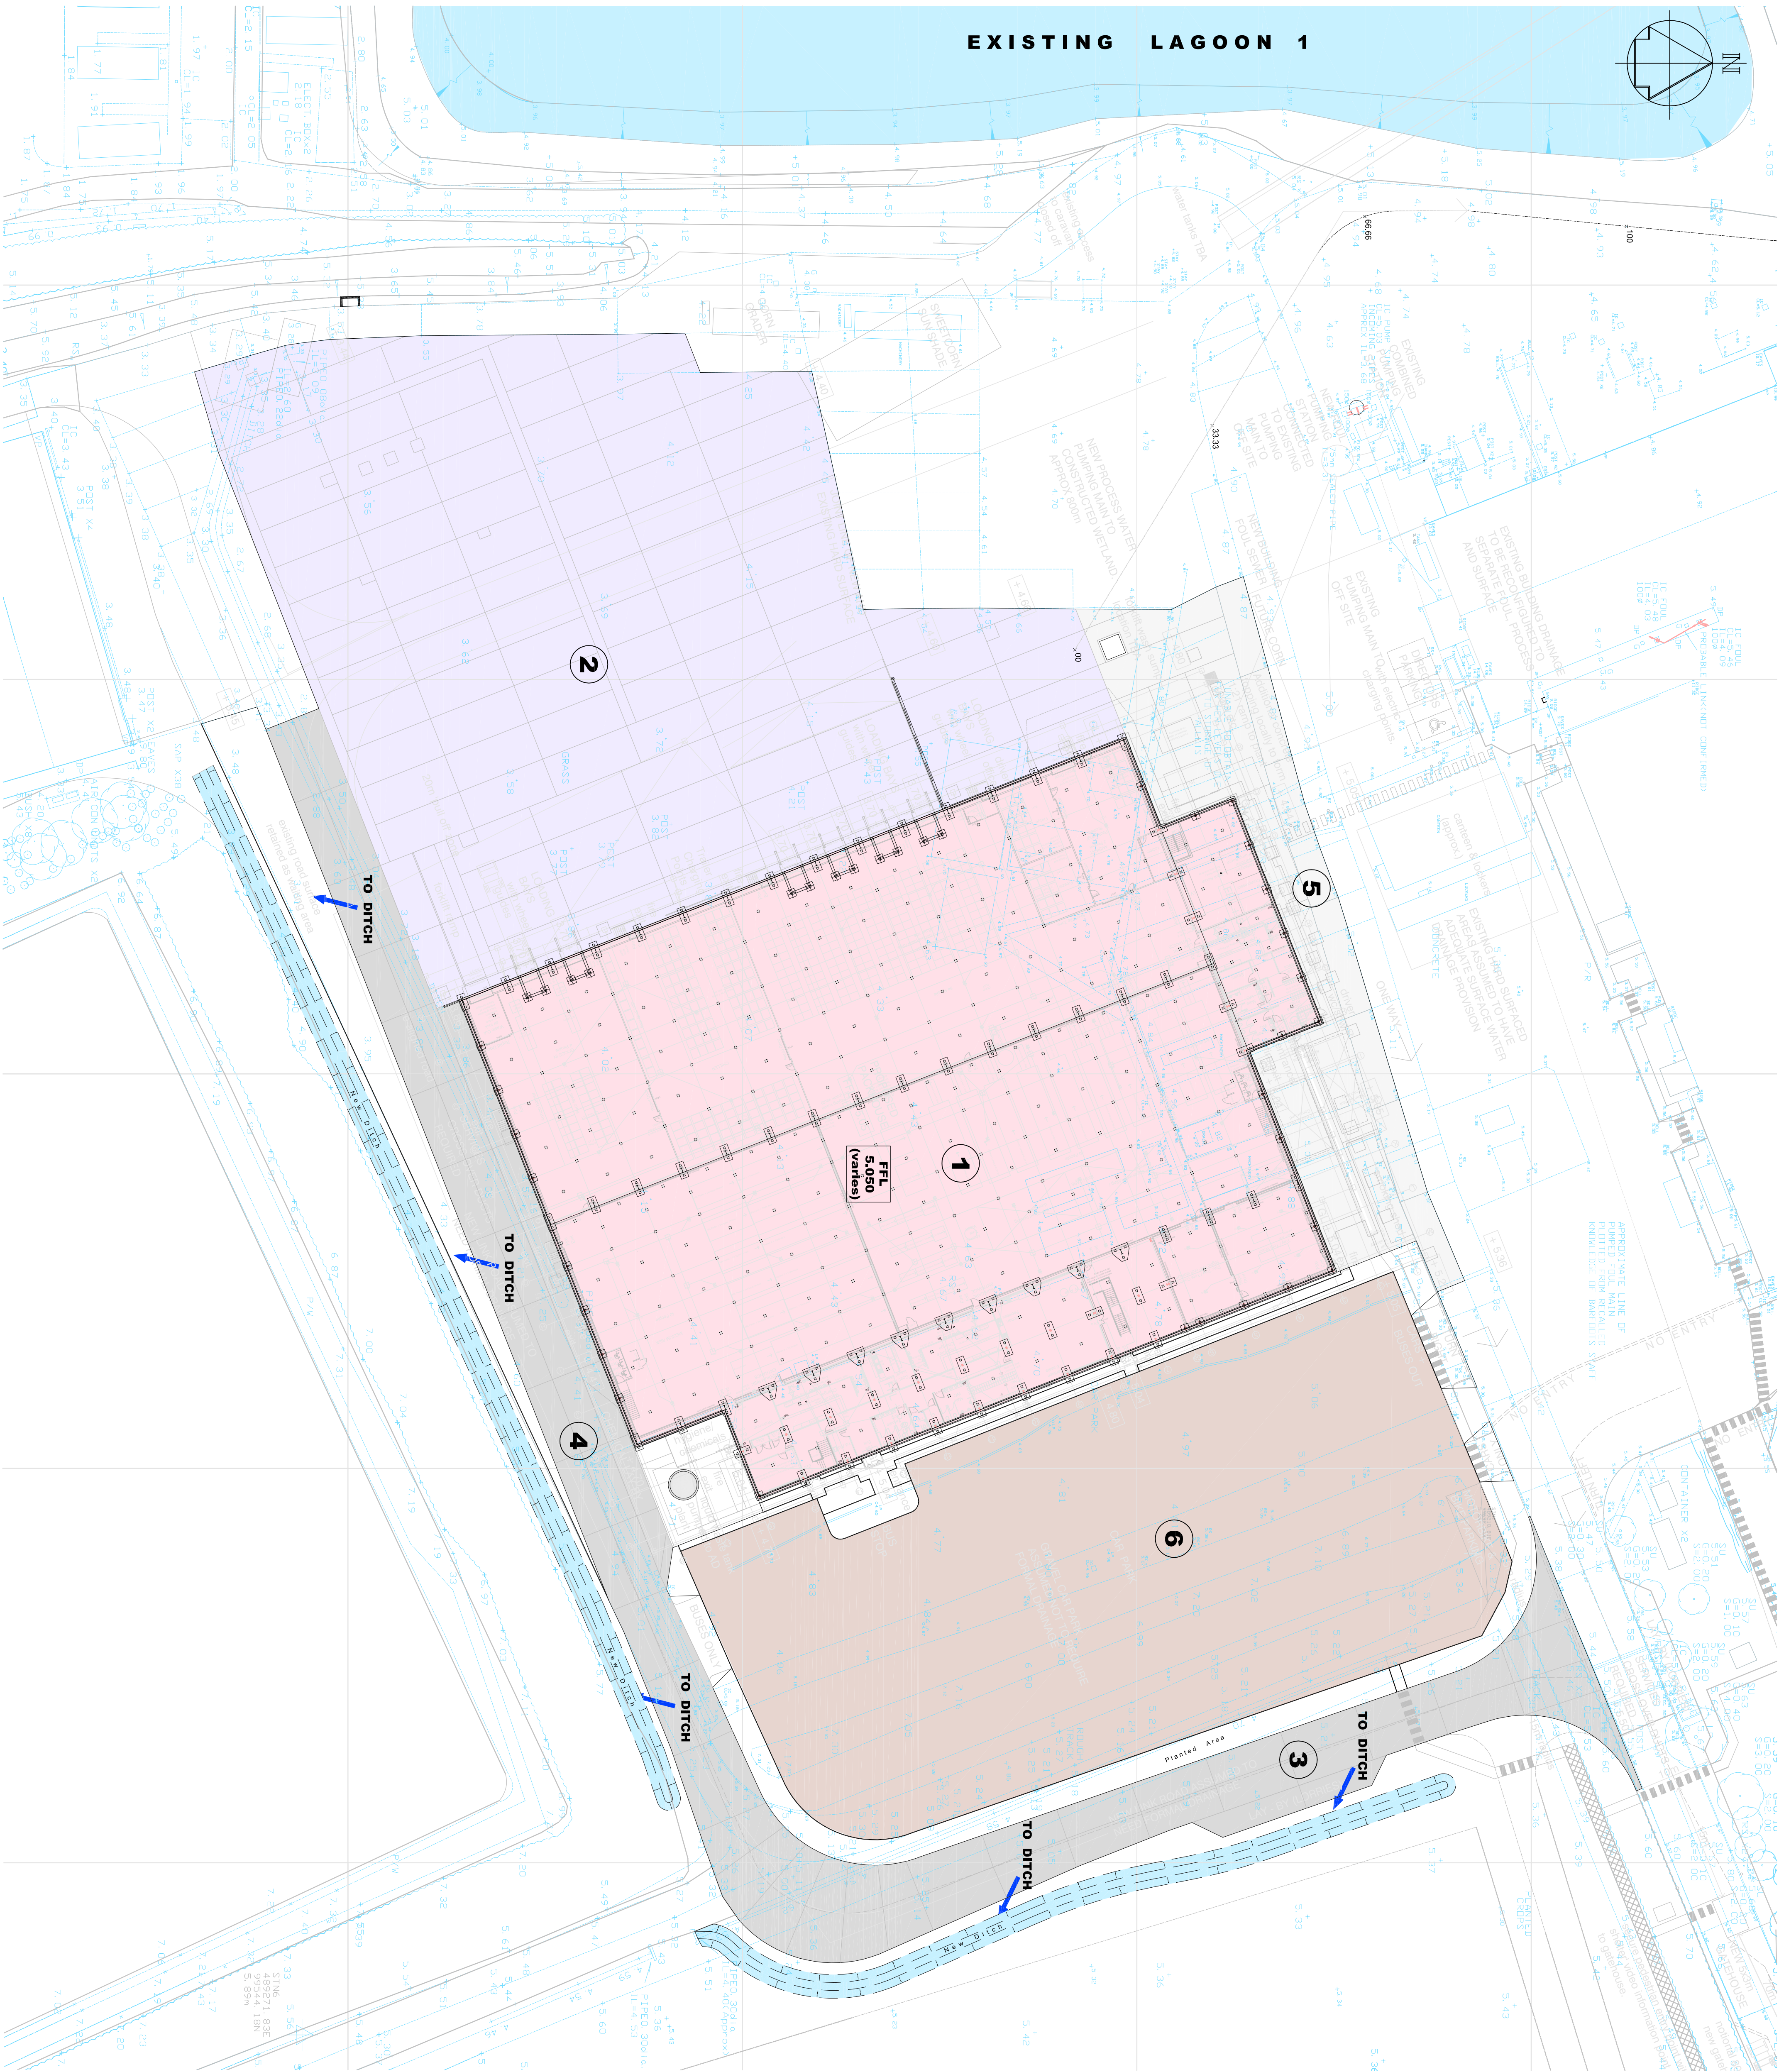

Notes

- This drawing to be read in conjunction with all relevant Architects and Engineers drawings and specifications.
- Dimensions are in millimetres unless noted otherwise.
- Original topographic survey undertaken by Slew Colquhoun & Partners, 1041717P. All levels based on Ordnance Survey by GPS.
- Existing levels shown thus: -12.73

Key:

- Roof Area to Lagoon = 8775m²
(Synoptic Drainage by Fulford Ltd)
- Impermeable Pavement to Lagoon = 5925m²
(Via Packaged Pumping Station)
- Impermeable Road to New Ditch
- Impermeable Road to New Ditch
- Impermeable Pavement to New Ditch
- Impermeable Pavement to Lagoon = 1260m²
- Pervious Car Park = 4250m²



Consulting Civil & Structural Engineers
One Little London, Chester West Sussex, PO19 1PP
Telephone: 01243 798471 Facsimile: 01243 779346
info@archibaldshaw.co.uk www.archibaldshaw.co.uk

CLIENT
Barbours of Boley

PROJECT
New Packhouse
Selter Farm, Pagham
Surface Water Catchments

DRAWN BY	CHECKED BY	DESIGNED BY
PF	VC	PF
SCALE @ A1	© DATE	STATUS
1:400	Nov. 2017	Preliminary
JOB NO.	DRAWING NO.	REVISION
28725	300	P1