

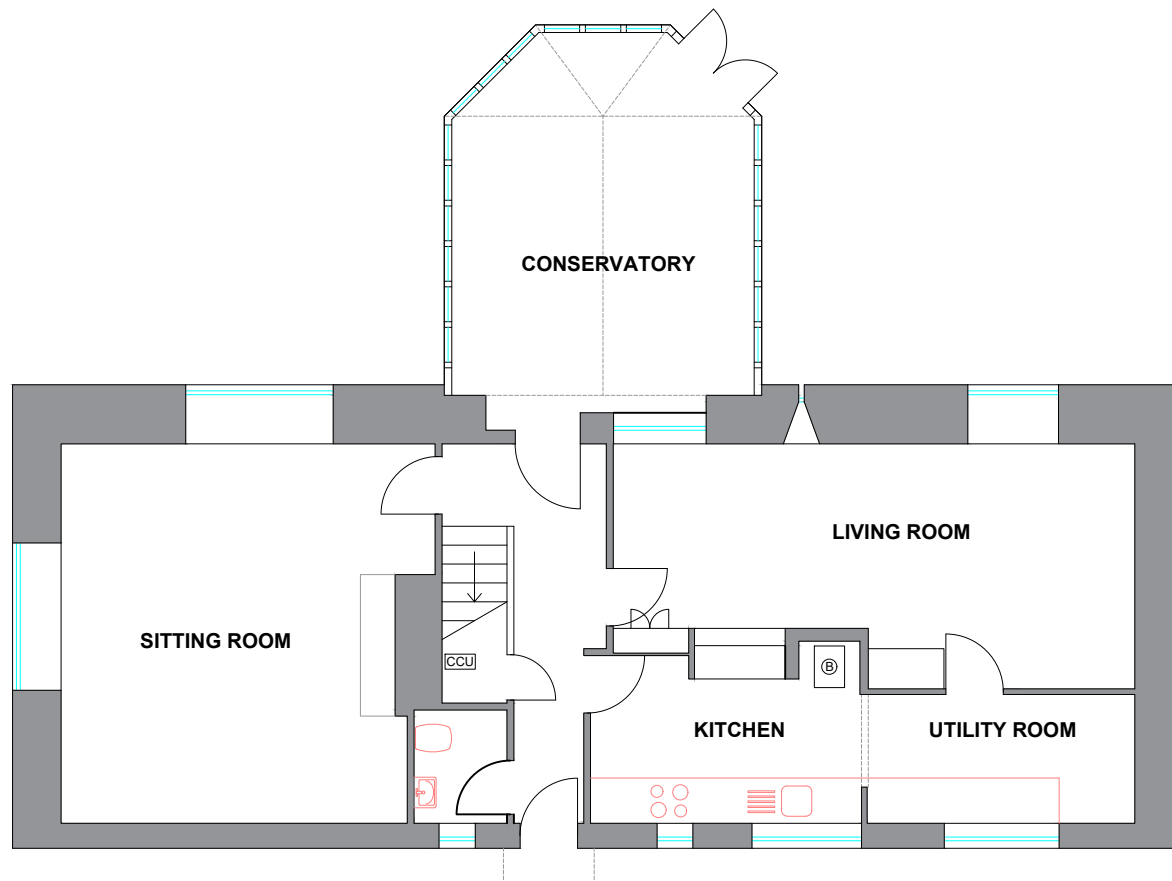


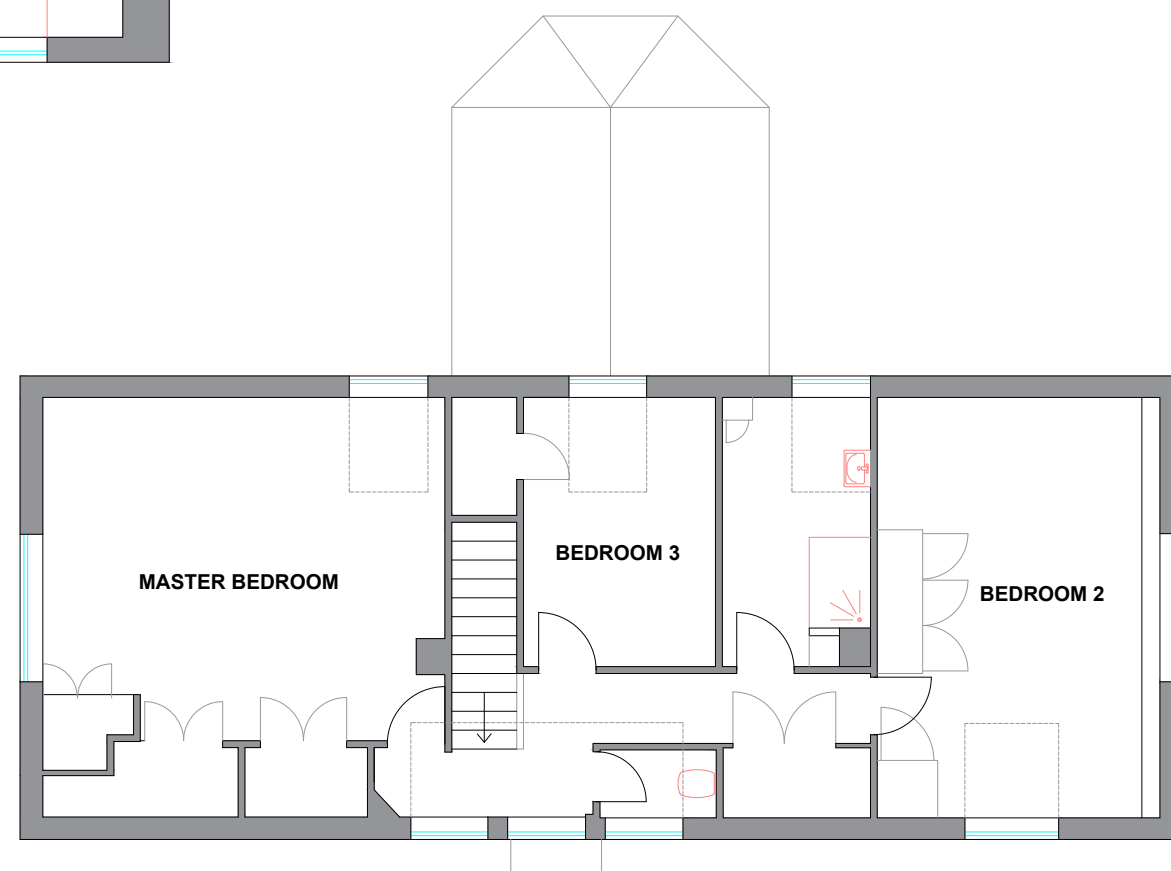

EXISTING GROUND FLOOR PLAN

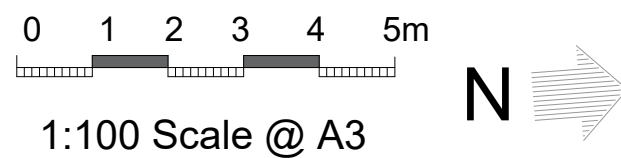

EXISTING FIRST FLOOR PLAN

PROPOSED SINGLE STOREY EXTENSION, PORCH AND DORMER WINDOWS
For Mr & Mrs Nash
GREY BARN, CHURCH LANE, PAGHAM. PO21 4NX

Broomfield Studio
Birdham
West Sussex
PO20 7BA

Phone: 01243 512 327
Email: richardmeynell@gmail.com



Drawing No.
N.1130 - 02

Rev.
-

Date:
23-03-22

Date:
-