



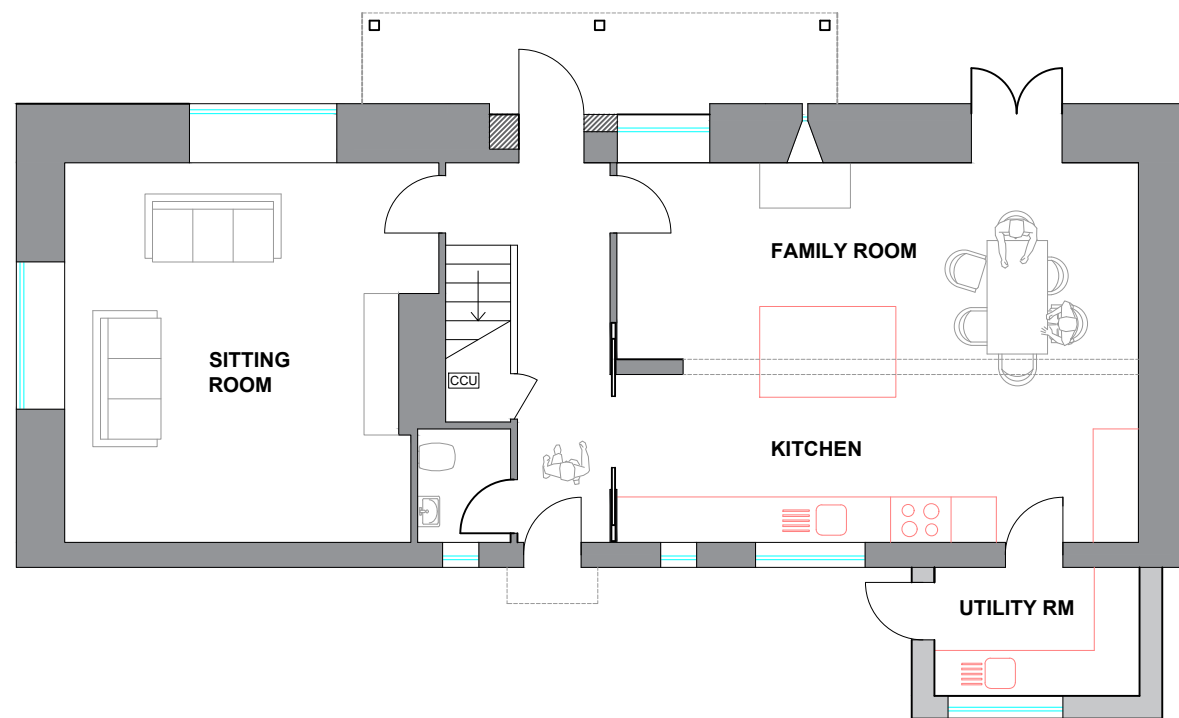

PROPOSED GROUND FLOOR PLAN

0 1 2 3 4 5m

1:100 Scale @ A3

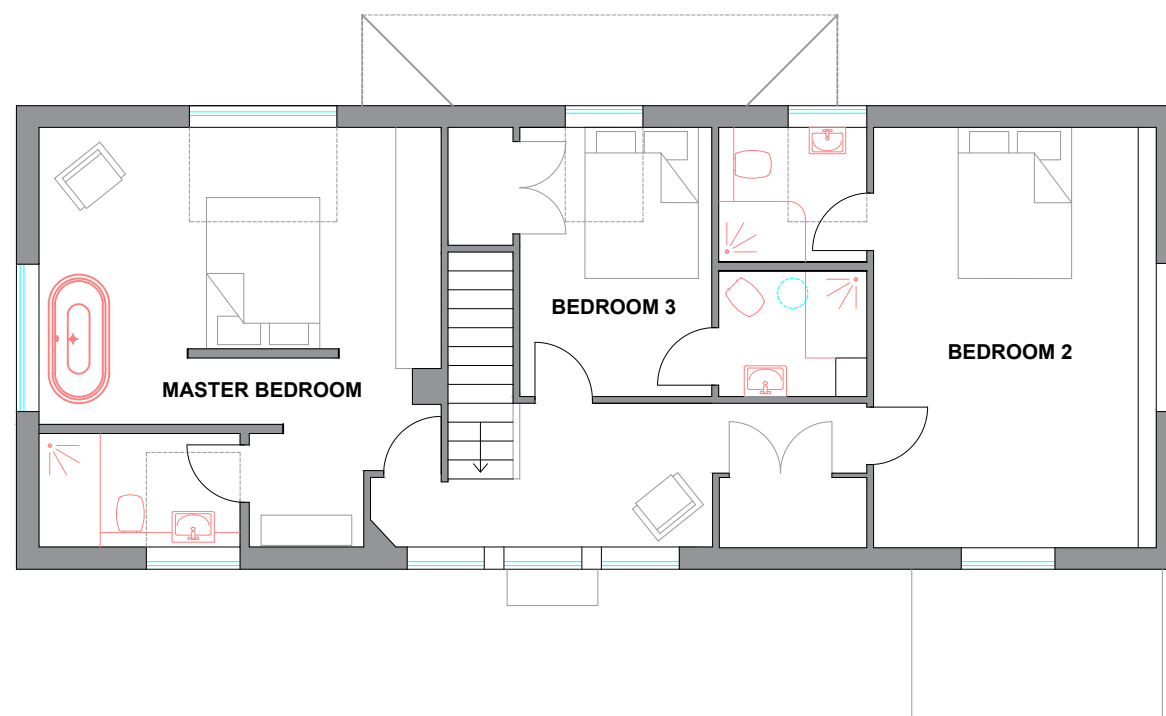


PROPOSED FIRST FLOOR PLAN

PROPOSED PLANS

PROPOSED SINGLE STOREY EXTENSION, PORCH AND DORMER WINDOWS
For Mr & Mrs Nash
GREY BARN, CHURCH LANE, PAGHAM. PO21 4NX

Broomfield Studio
Birdham
West Sussex
PO20 7BA

Phone: 01243 512 327
Email: richardmeynell@gmail.com

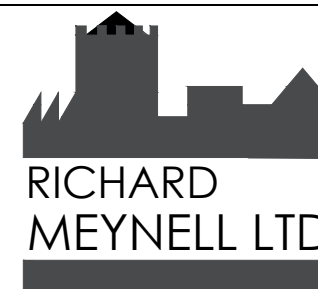

Drawing No. N.1130 - 04	Date: 23-03-22
Rev. A	Date: 012-04-22