


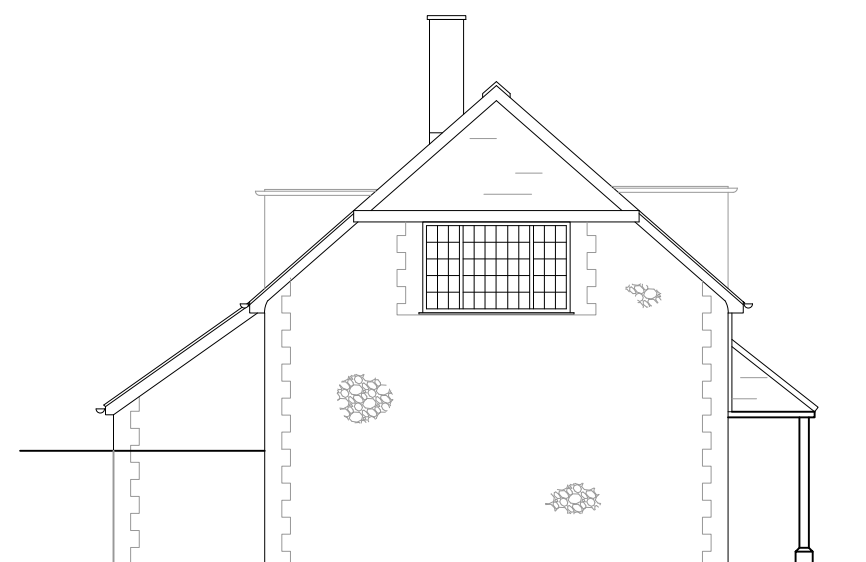


PAINTED TIMBER FRENCH
DOORS IN LIEU OF PVCu
WINDOW

PROPOSED WEST (FRONT) ELEVATION



NEW OAK FRAMED
PORCH WITH NATURAL
SLATE ROOF

PROPOSED NORTH ELEVATION

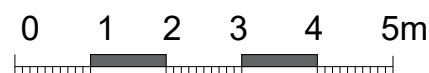

1:100 Scale @ A3

ALL PVCu WINDOWS REPLACED WITH
TRADITIONAL PAINTED TIMBER



PITCHED SLATE
ROOF IN MATCHING
NATURAL SLATE

SINGLE STOREY EXTENSION IN MATCHING
STONE AND BRICK LAID IN LIME MORTAR

PROPOSED EAST (REAR) ELEVATION



ALL PVCu WINDOWS REPLACED
WITH TRADITIONAL PAINTED
TIMBER AND NEW DOORS TO BE
JOINER MADE OAK


PROPOSED SOUTH ELEVATION

PROPOSED ELEVATIONS

PROPOSED SINGLE STOREY EXTENSION, PORCH AND DORMER WINDOWS
For Mr & Mrs Nash
GREY BARN, CHURCH LANE, PAGHAM. PO21 4NX

Broomfield Studio
Birdham
West Sussex
PO20 7BA

Phone: 01243 512 327
Email: richardmeynell@gmail.com

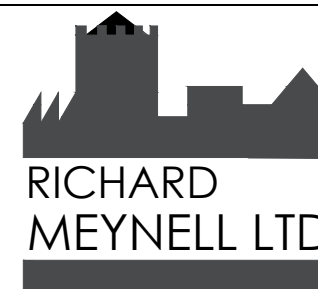

Drawing No.
N.1130 - 05

Rev.
B

Date:
23-03-22

Date:
14-04-22