


Site Address:

15 Leonora Drive,
Pagham, BOGNOR
REGIS, West
Sussex, PO21 3NW

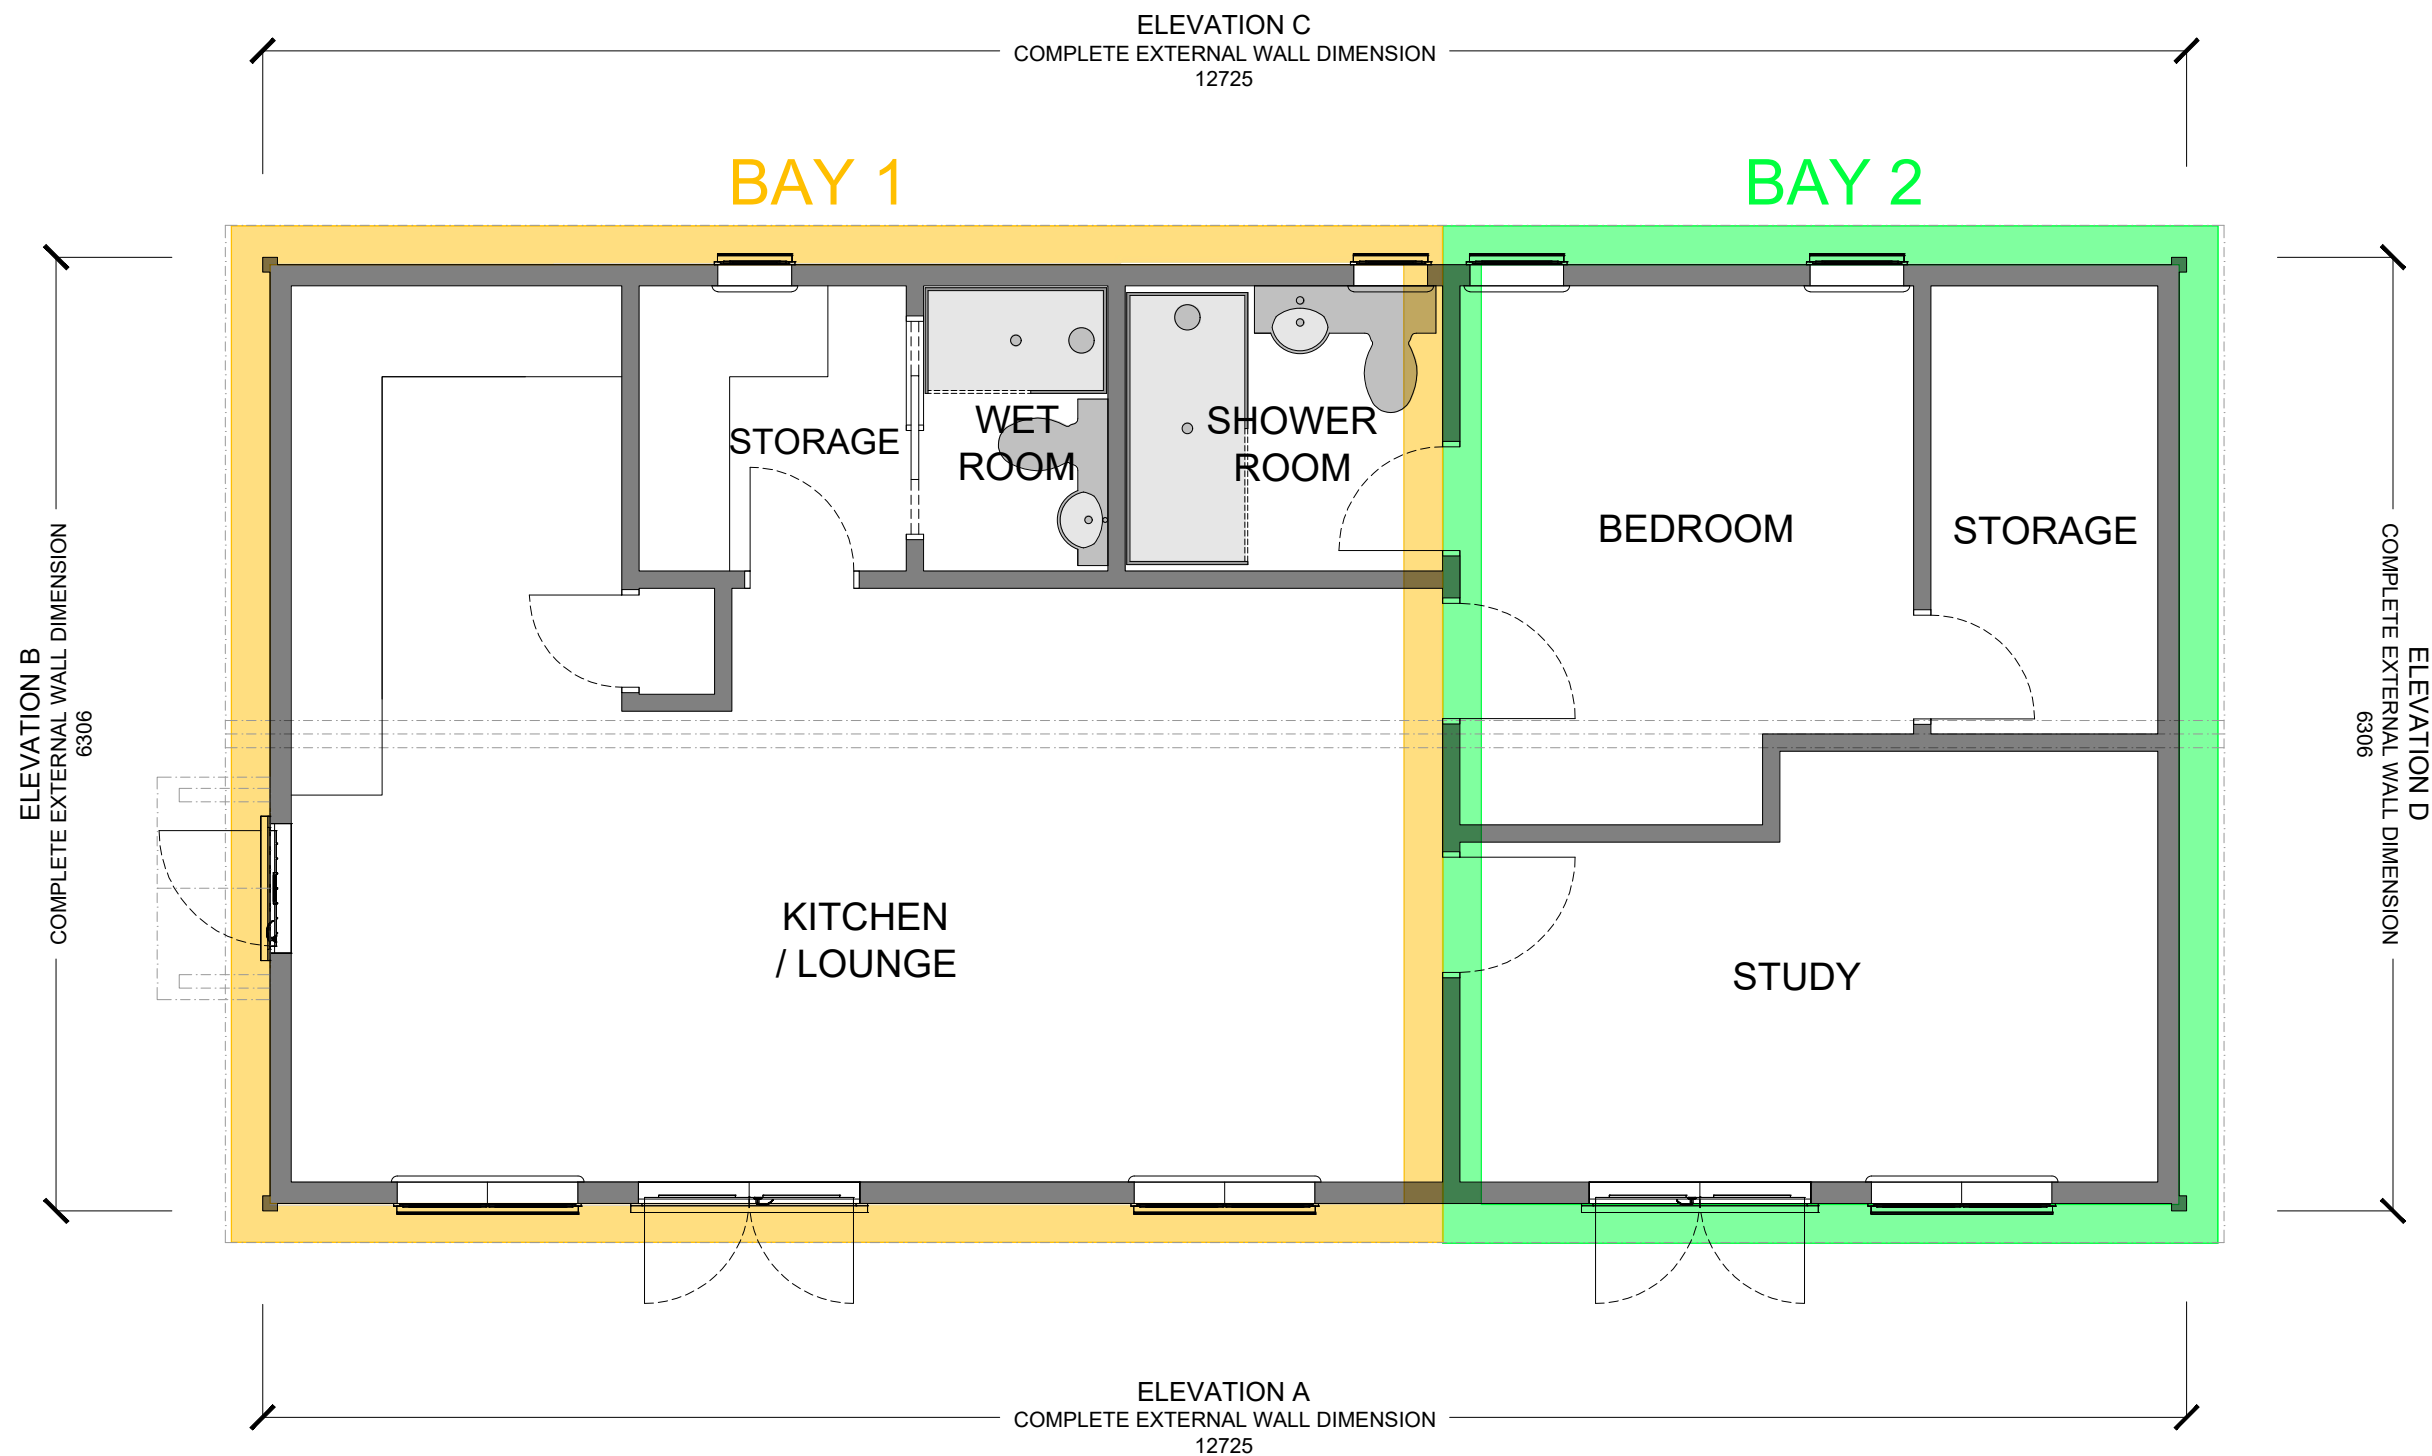

ADDRESS	INFO
HOMELODGE BUILDINGS LTD. UNIT 2, BEECHES INDUSTRIAL PARK, LITTLETON ROAD, CRAWLEY, WINCHESTER, SO21 2QD	WRITTEN DIMENSIONS ARE IN ALL CASES TO BE REFERRED TO SCALED DIMENSIONS. CONTRACTORS, SUB-CONTRACTORS AND SUPPLIERS MUST VERIFY ALL DIMENSIONS ON SITE.
TEL: 01962 881 480	*FURNITURE IS SHOWN FOR THE PURPOSE OF ILLUSTRATION ONLY, UNLESS OTHERWISE NOTED.

	Drawn by : PAULINA
	Client : MR & MRS KNOX
	Drawing Title : PL BAYS
	Scale : 1:50 @ A3
	Date : 29 June 2020 14:20:56
	Drawing Reference : 3002.20 - HTB- PLBAY- OPT1
Revision Number :	