


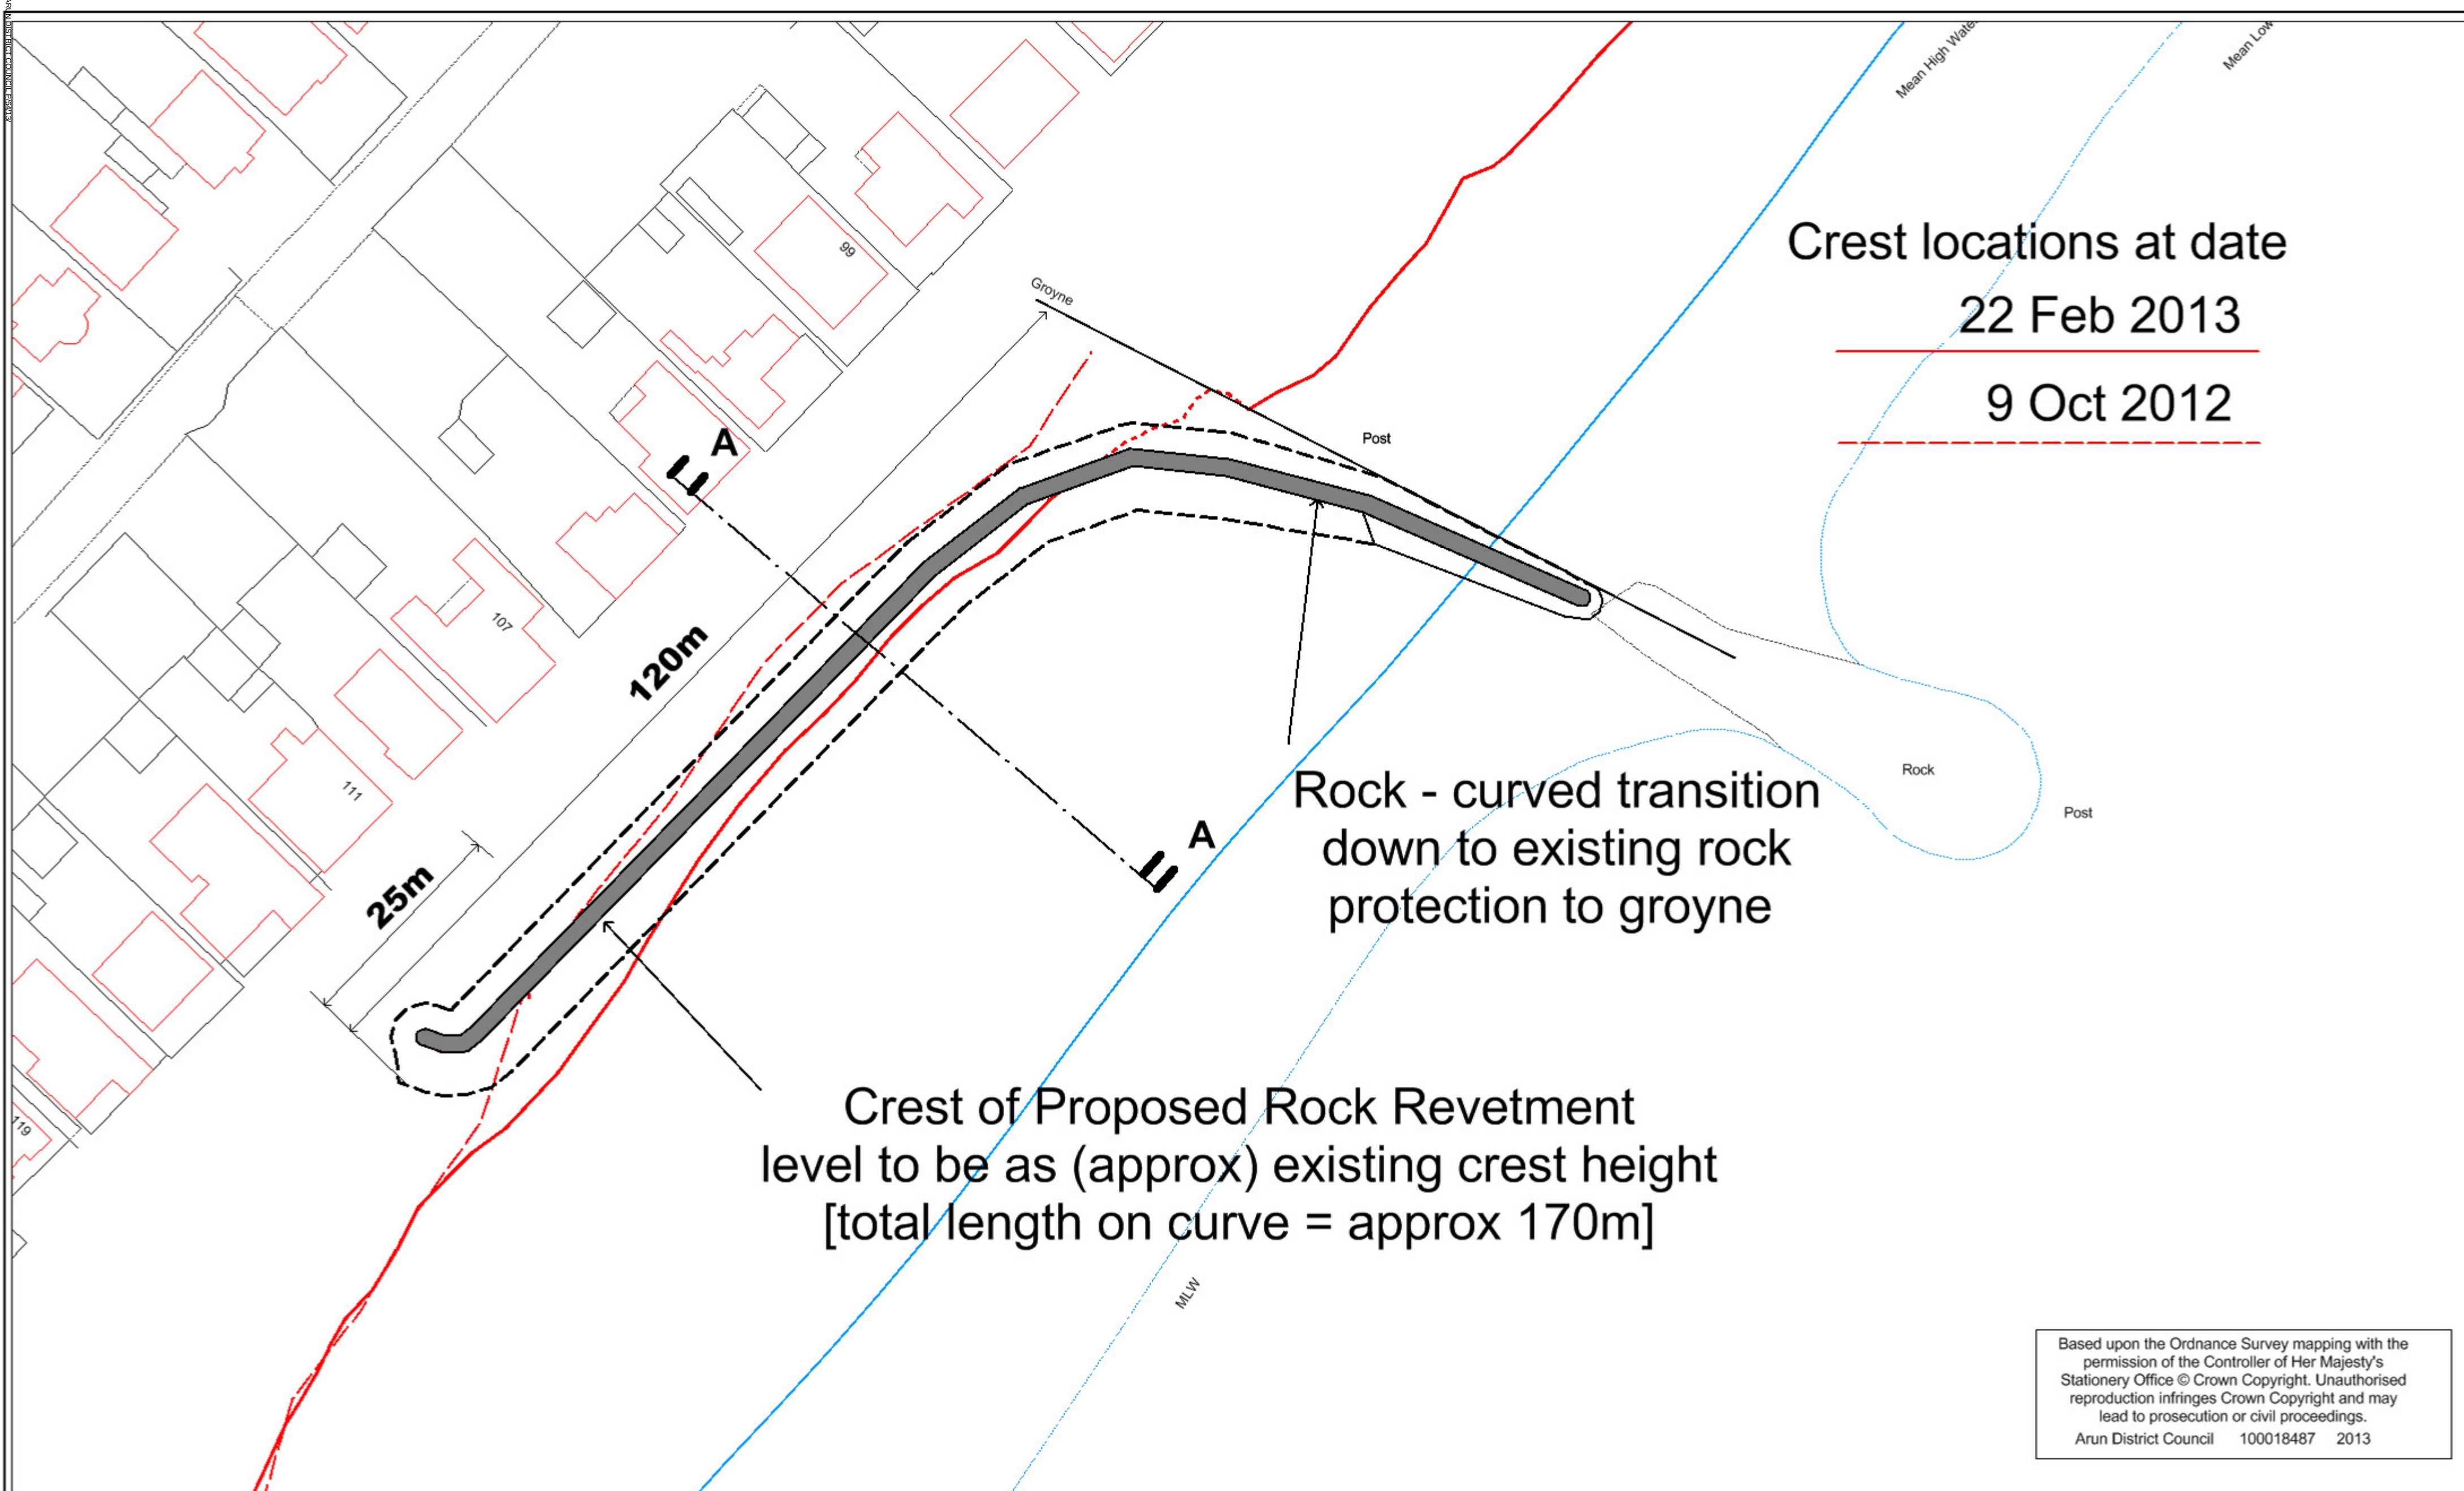

Based upon the Ordnance Survey mapping with the permission of the Controller of Her Majesty's Stationery Office © Crown Copyright. Unauthorised reproduction infringes Crown Copyright and may lead to prosecution or civil proceedings.
Arun District Council 100018487 2013



P. Dart - Assistant Director,
Environmental Services,
Arun Civic Centre, Maltravers Road
LITTLEHAMPTON
West Sussex BN17 5LF
tel. 01903 737500 fax. 01903 716019
www.arun.gov.uk

Scheme:
PAGHAM COASTAL DEFENCES
ROCK REVETMENT

Drawing Title:
GENERAL ARRANGEMENT

Drg No.: 50/01/ xx / 1
Drawn by : RS
Scale: 1 : 500 (at A2)
Date: March 2013