



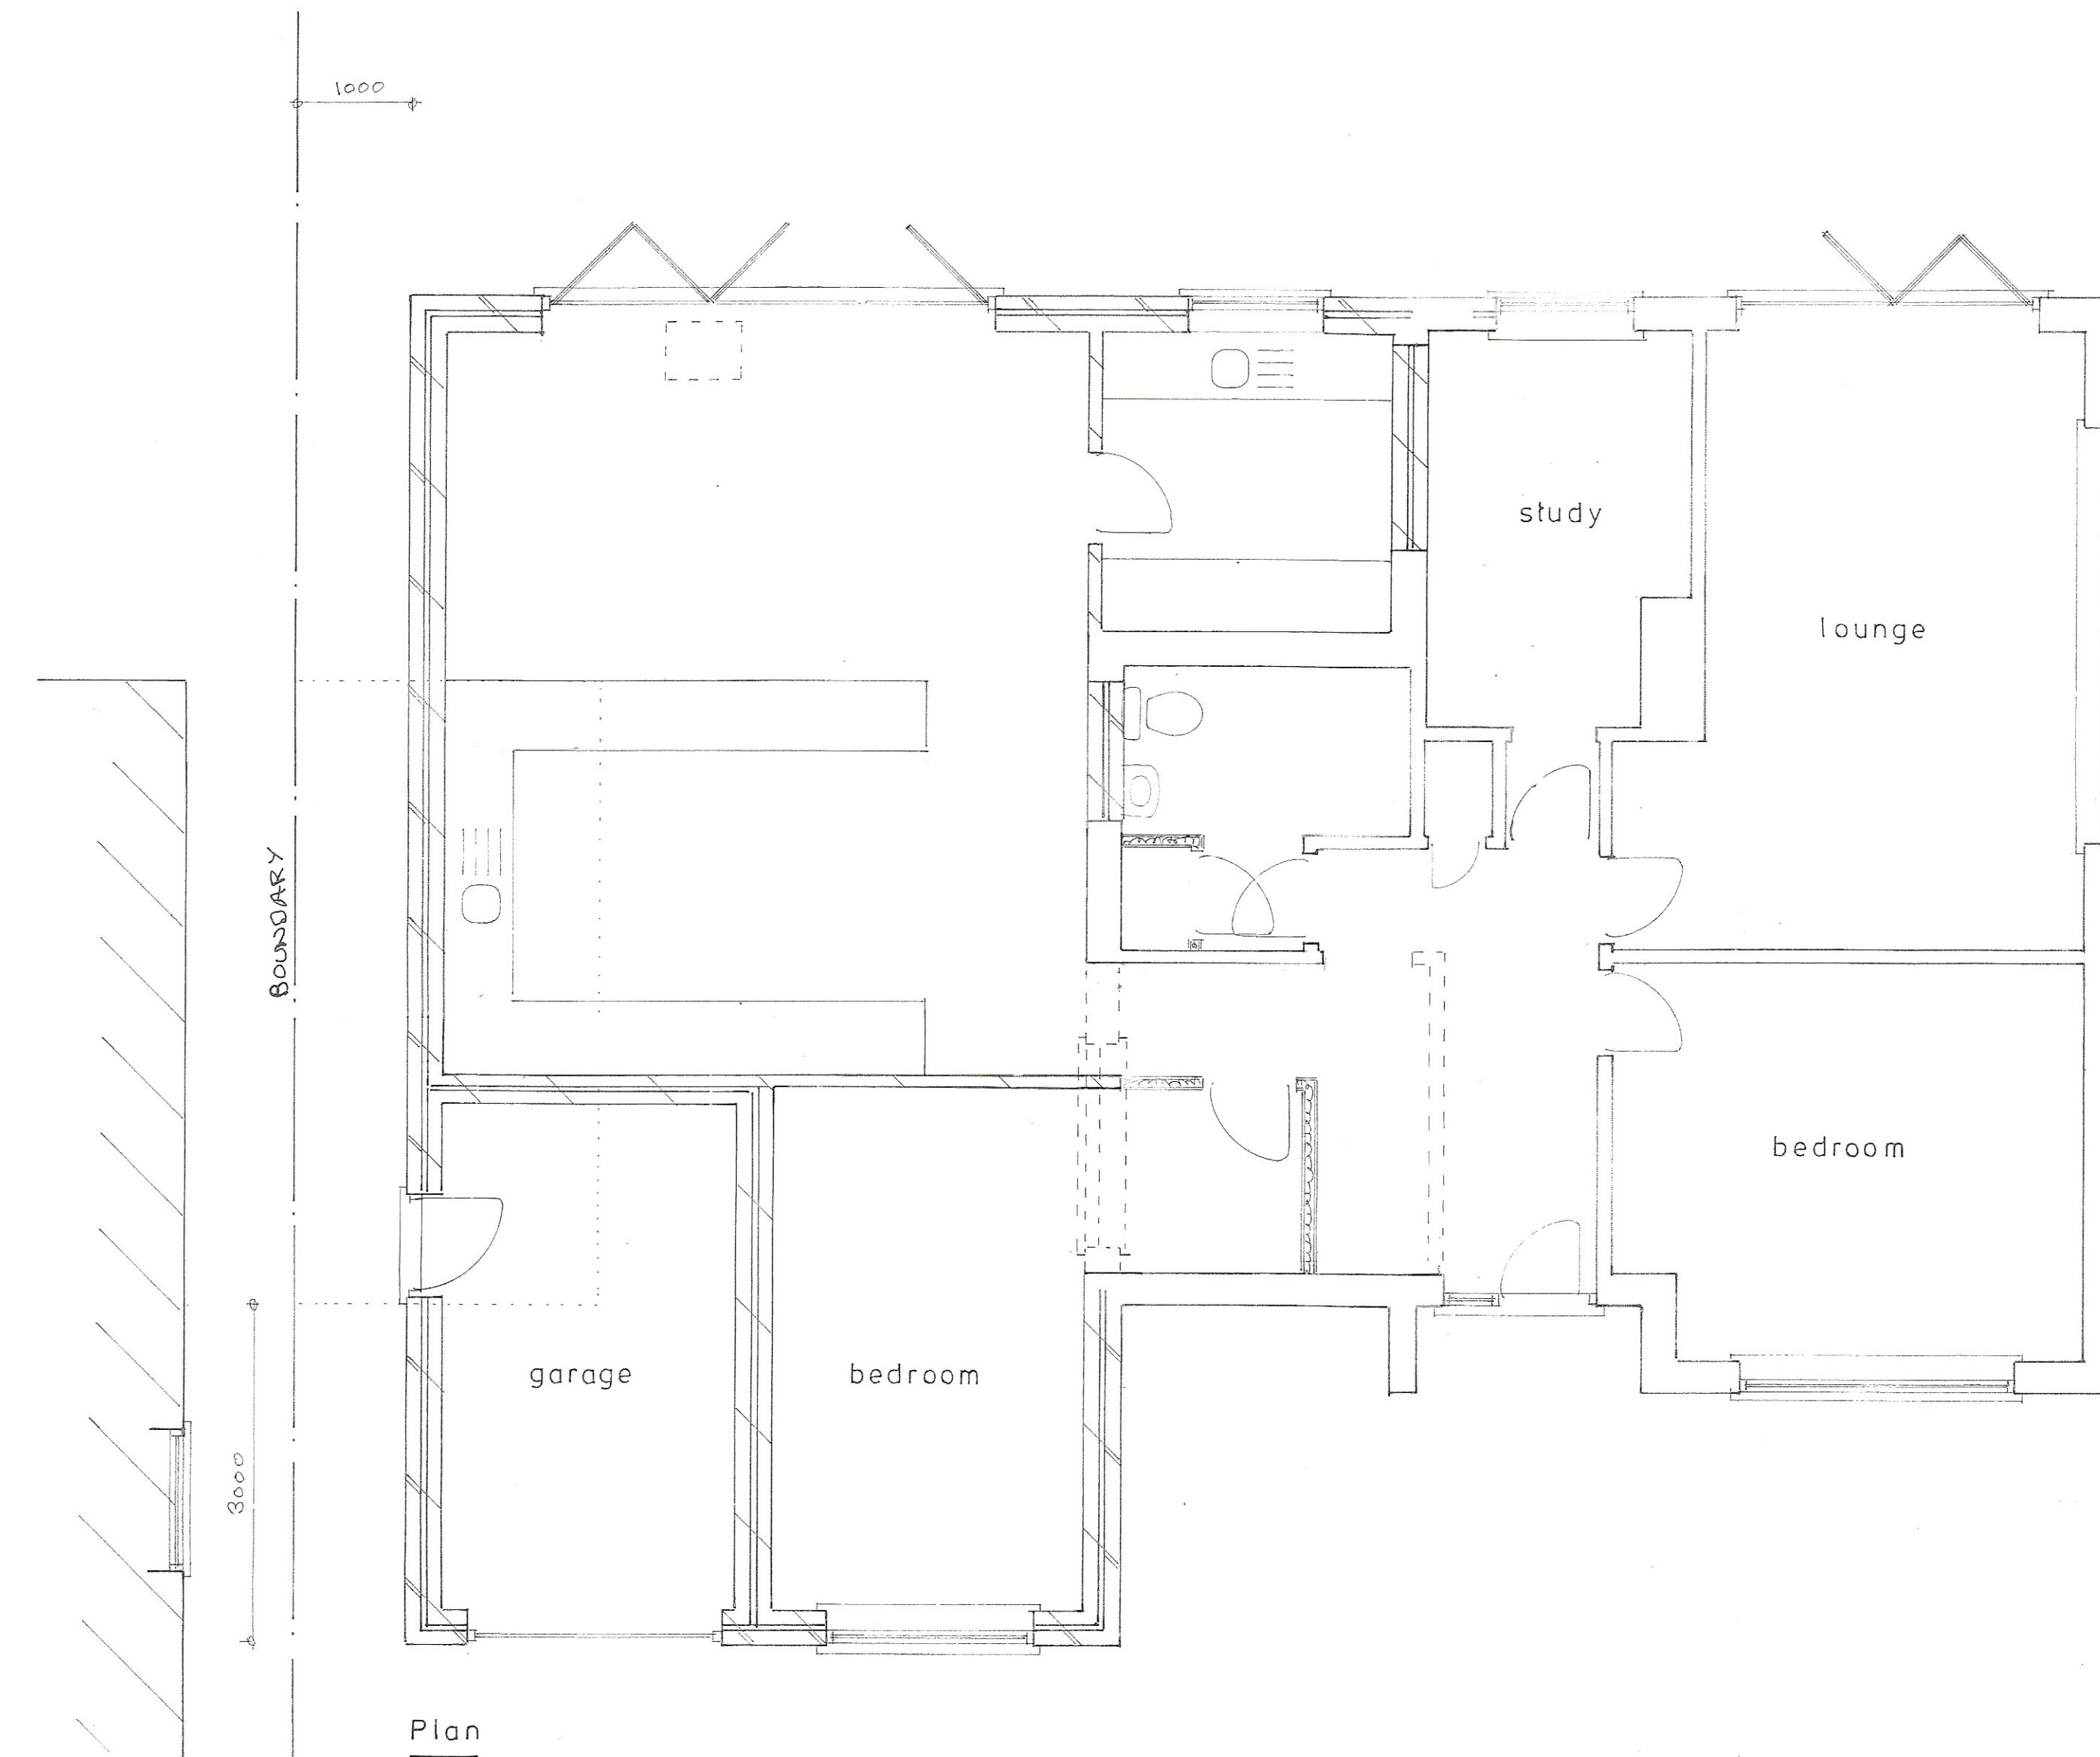

Proposed

PROPOSED SINGLE STOREY EXTENSION AT 5, CHURCH WAY, PAGHAM
FOR MR. & MRS. S. MISSELBROOK.

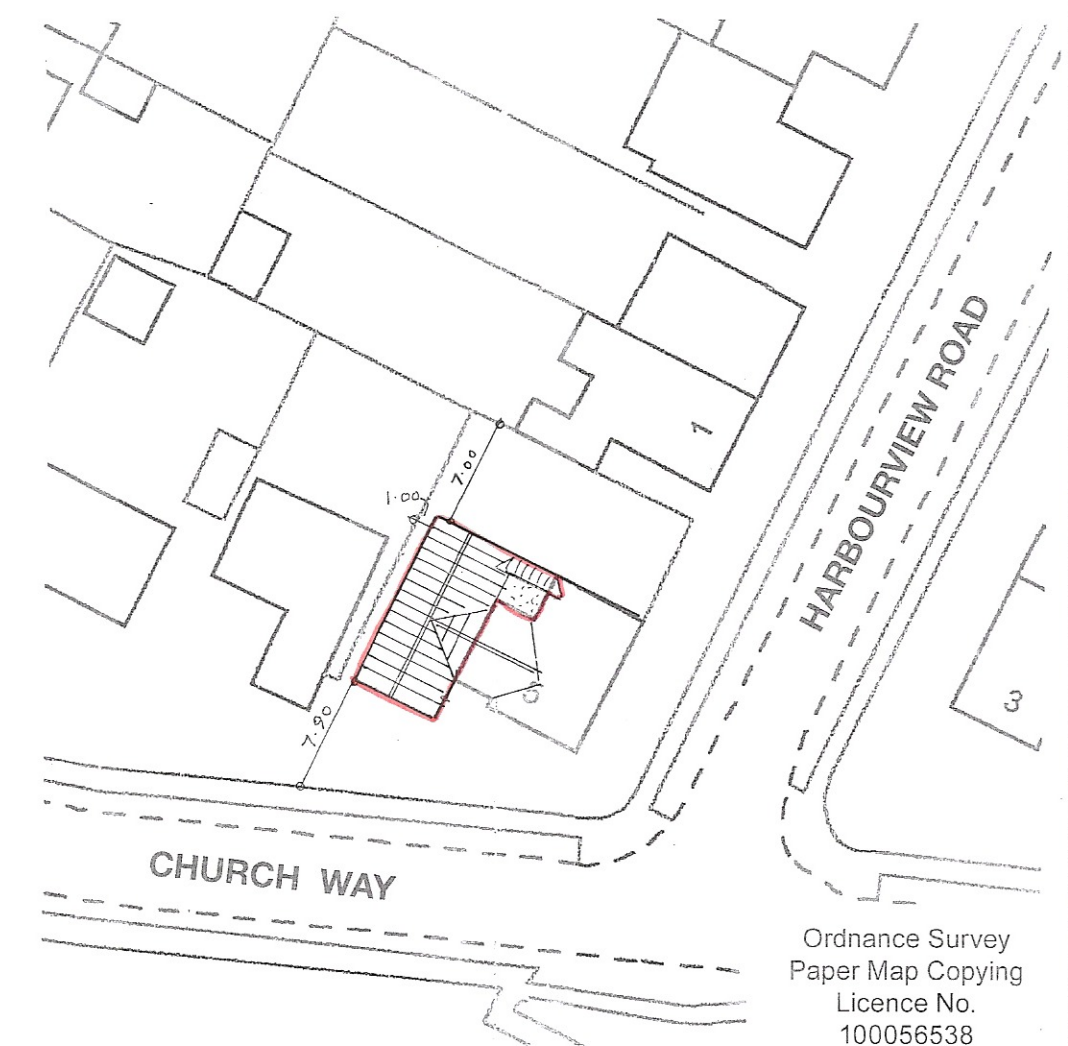

sheet 1 of 3

Bryan Butcher
Rainbow Cottage
Nyetimber Lane PO21 3JX
01243 266871
07973 233442
bryan.butcher@btinternet.com
www.bryanbutcher.com