



NOTES



- ROOF - Interlocking concrete pan tiles to pitched roof.
- WALLS - Mixture of face brick and painted render.
- WINDOWS - White PVC framed double glazed units.
- DOORS - White PVC framed double glazed units.

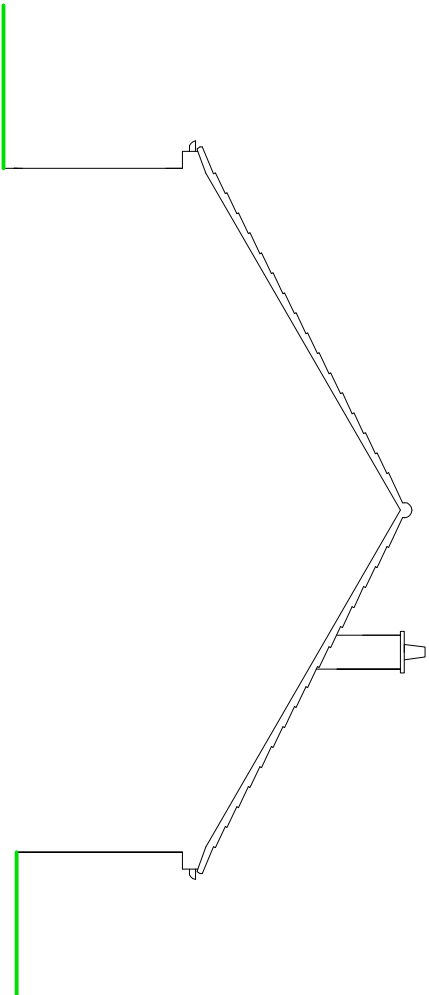

SIDE (SOUTH) ELEVATION

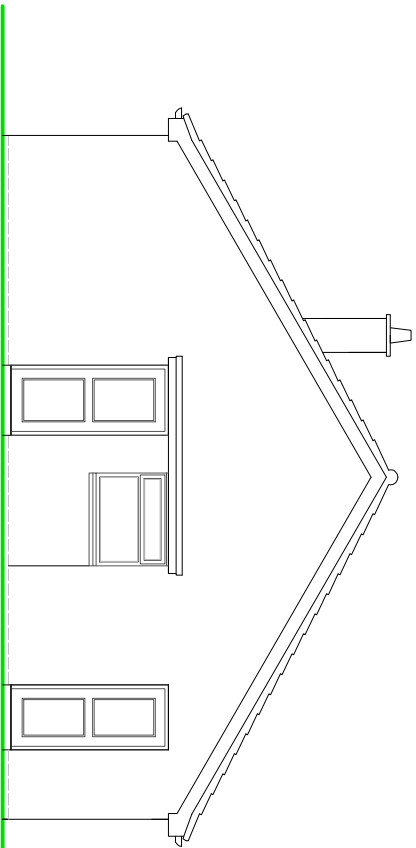

SIDE (NORTH) ELEVATION

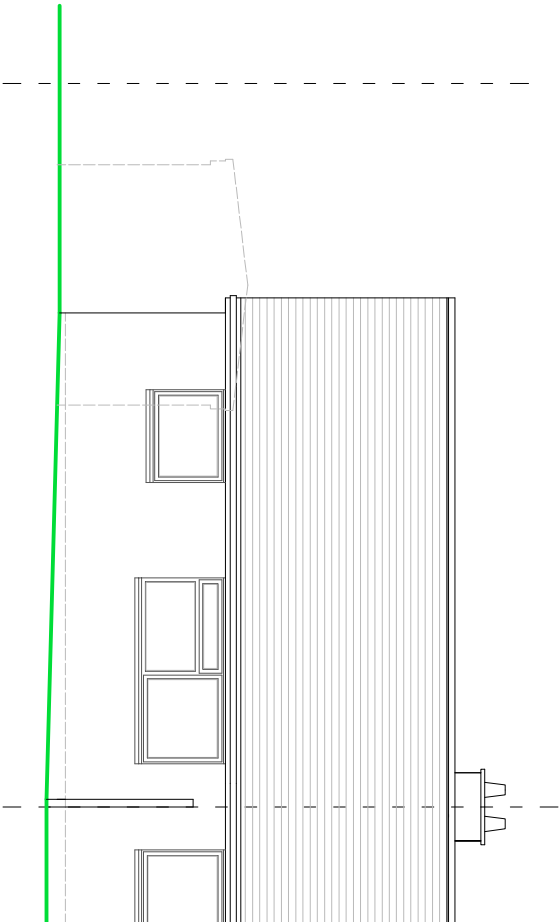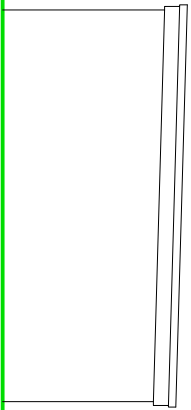

REAR (WEST) ELEVATION

EXISTING ELEVATIONS



Scale 1:100 on A3

SUSSEX BUILDING CONSULTANCY LIMITED

11 BARONS MEAD, PAGHAM,
BOGNOR REGIS, WEST SUSSEX.

SCALE - 1/100 REV - DATE - 12/05/2026

partner
LABC

3 MOORCOTE ROAD
BOGNOR REGIS
PO21 8AZ
TEL - (01243) 861079