




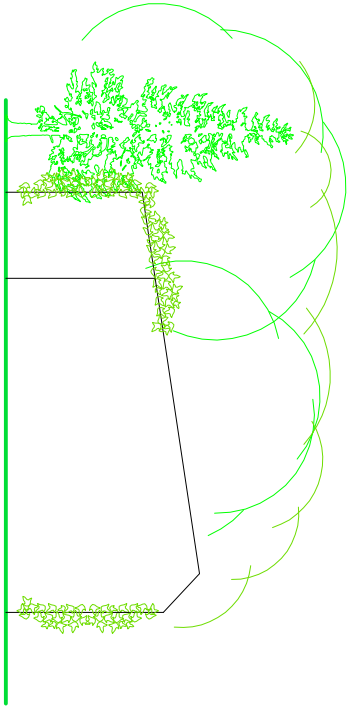


SIDE ELEVATION

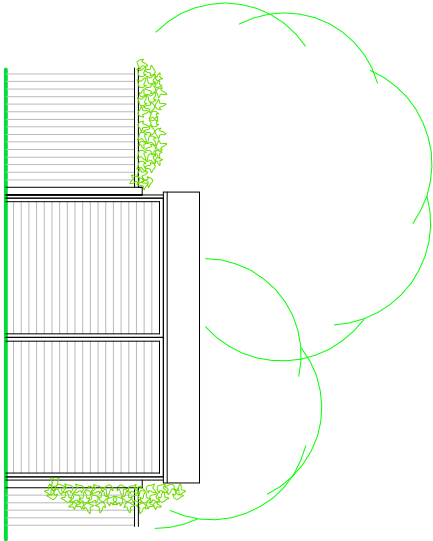

FRONT ELEVATION

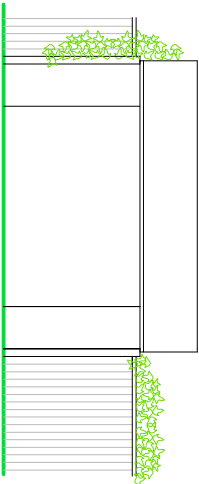


REAR ELEVATION

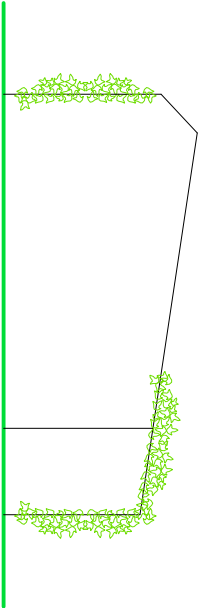

SIDE ELEVATION

EXISTING ELEVATIONS

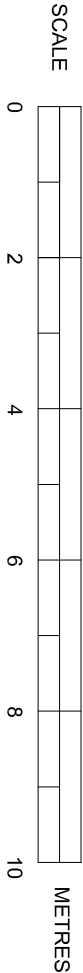

SUSSEX BUILDING CONSULTANCY LIMITED

ROSE COTTAGE, PRIORS WAYE, PAGHAM,
BOGNOR REGIS, WEST SUSSEX.

SCALE - 1/100 REV - DATE - 08/06/2014

LABC
partner

3 NORTHGATE ROAD
BOGNOR REGIS
PO21 3JZ
TEL: 01243 861379