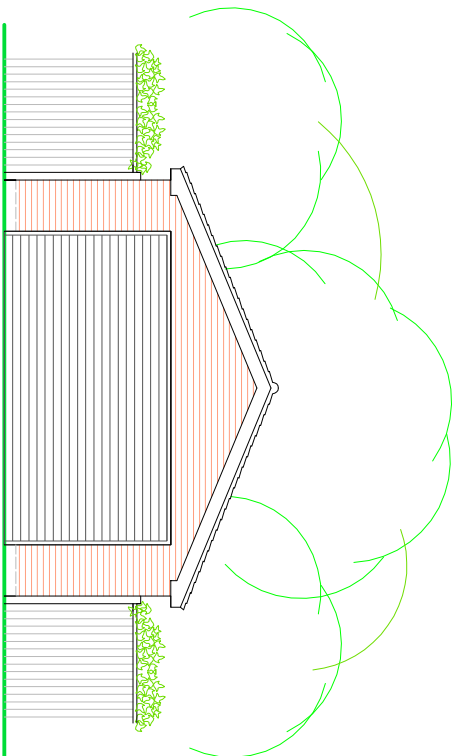
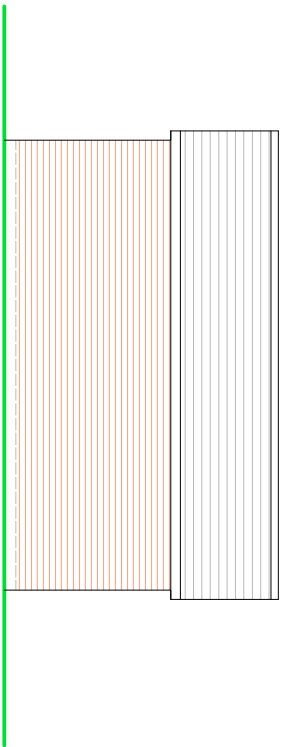


EXISTING ELEVATIONS

	SCALE						METRES
0							
2							
4							
6							
8							
10							

SUSSEX BUILDING CONSULTANCY LIMITED
ROSE COTTAGE, PRIORS WAYE, PAGHAM,
BOGNOR REGIS, WEST SUSSEX.
SCALE - 1/100 REV - B DATE - 18/06/2014