

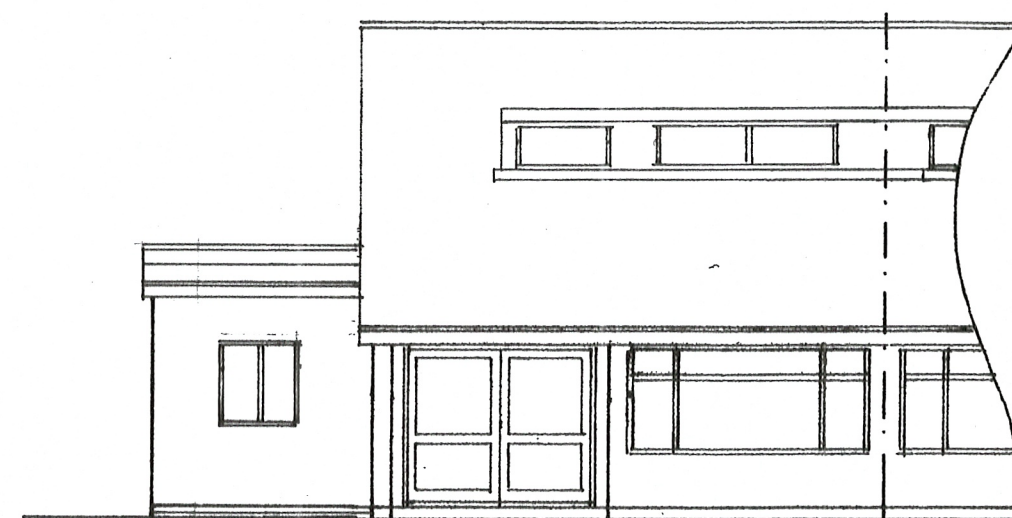


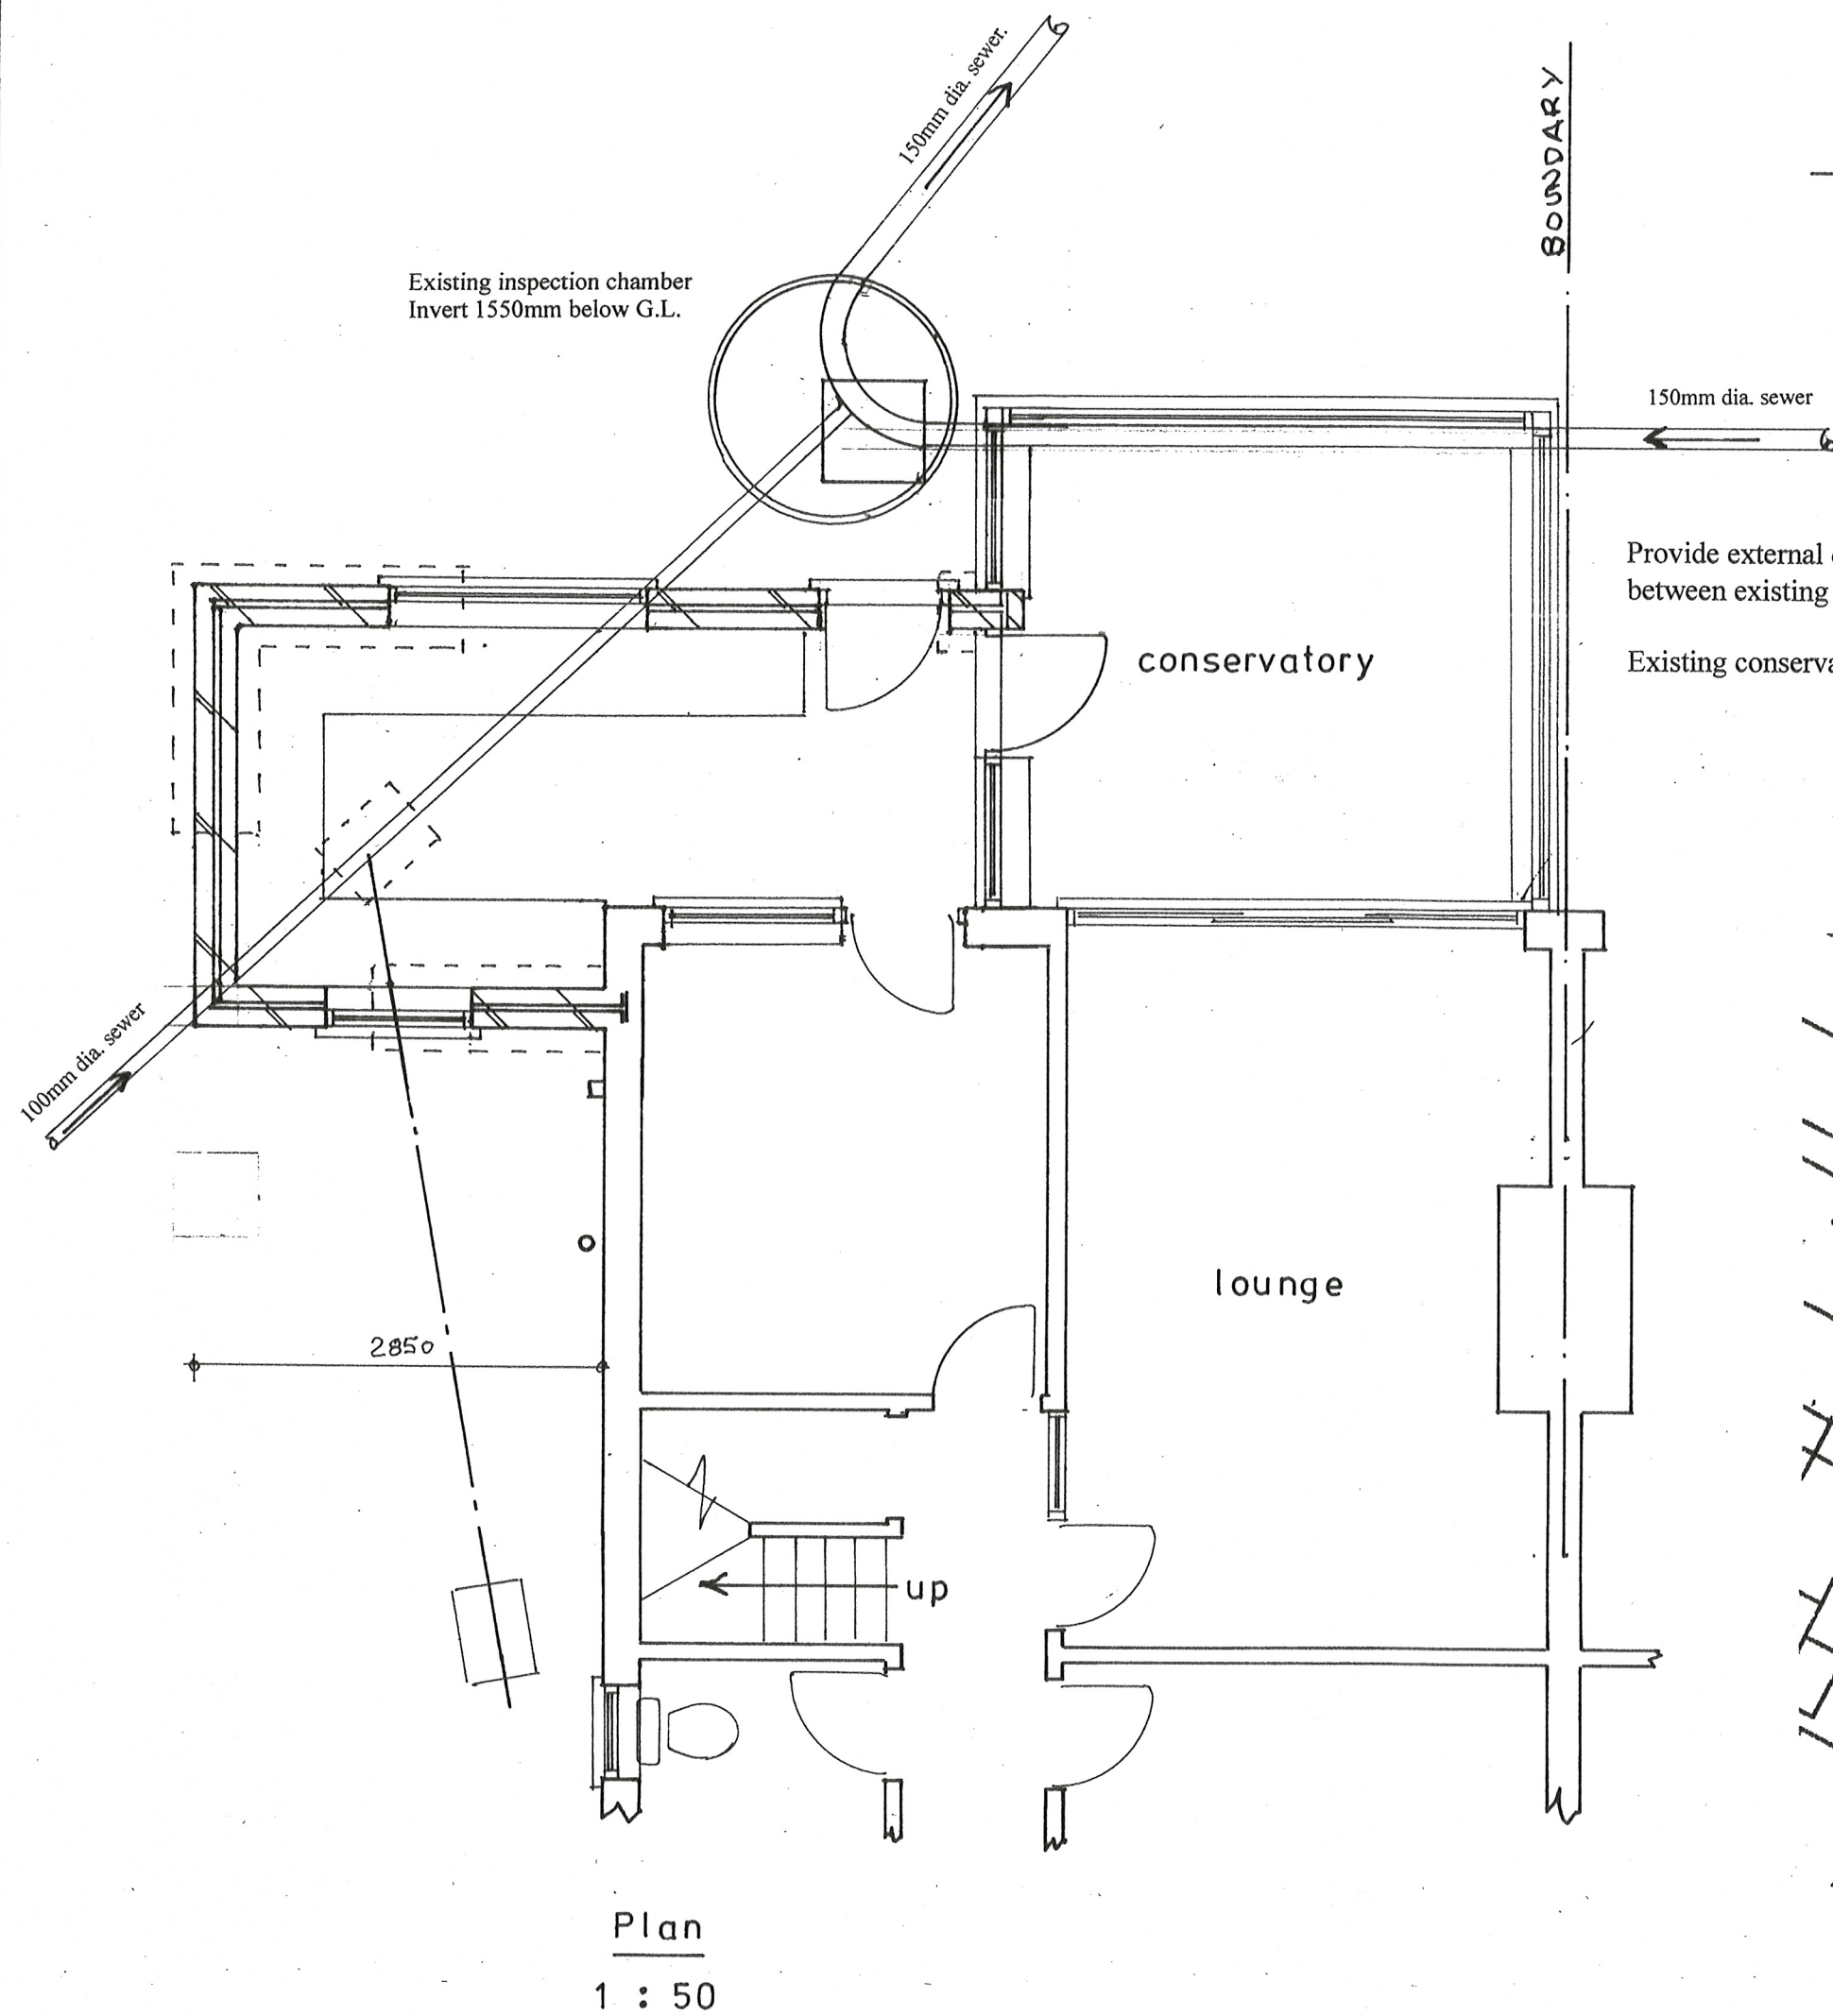


east

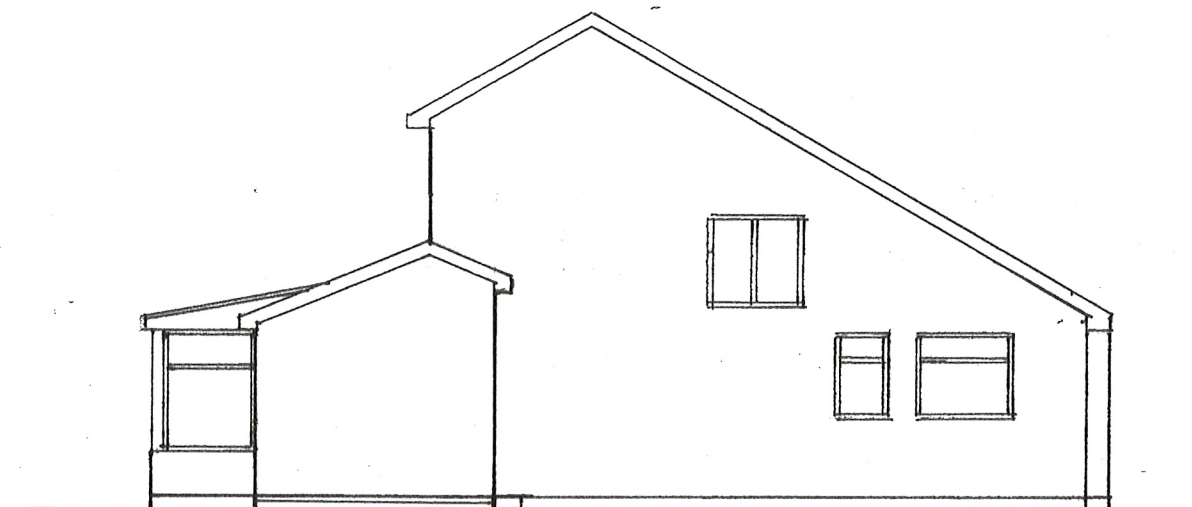


south

1 : 100

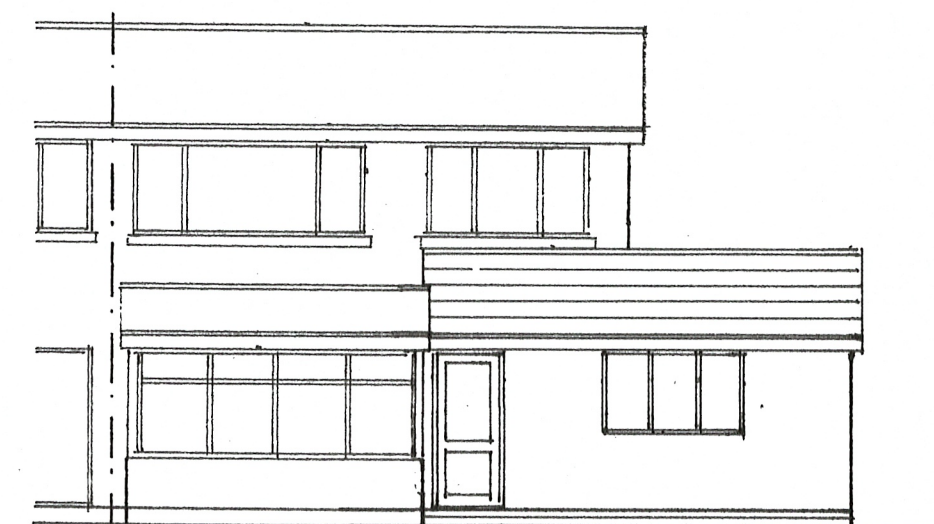

west

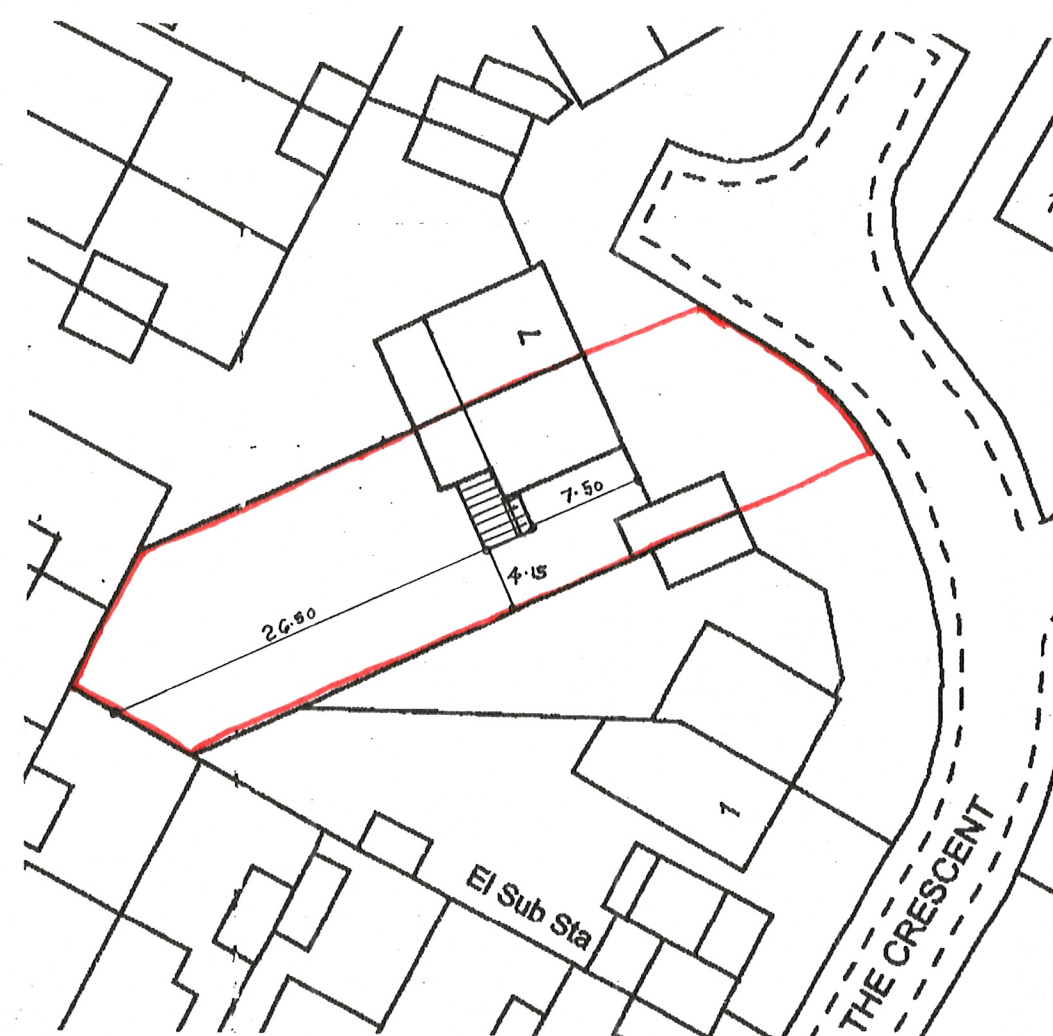

sheet 1 a of 2

Proposed

PROPOSED SINGLE STOREY EXTENSION AT 5, THE CRESCENT, PAGHAM FOR MR.C. ADAMS

Bryan Butcher
Rainbow Cottage
Nyetimber Lane
Bognor Regis PO21 3JX
01243 266871
07973 233442
bryan.butcher@btinternet.com
www.bryanbutcher.com