
Original Drawing Size A1

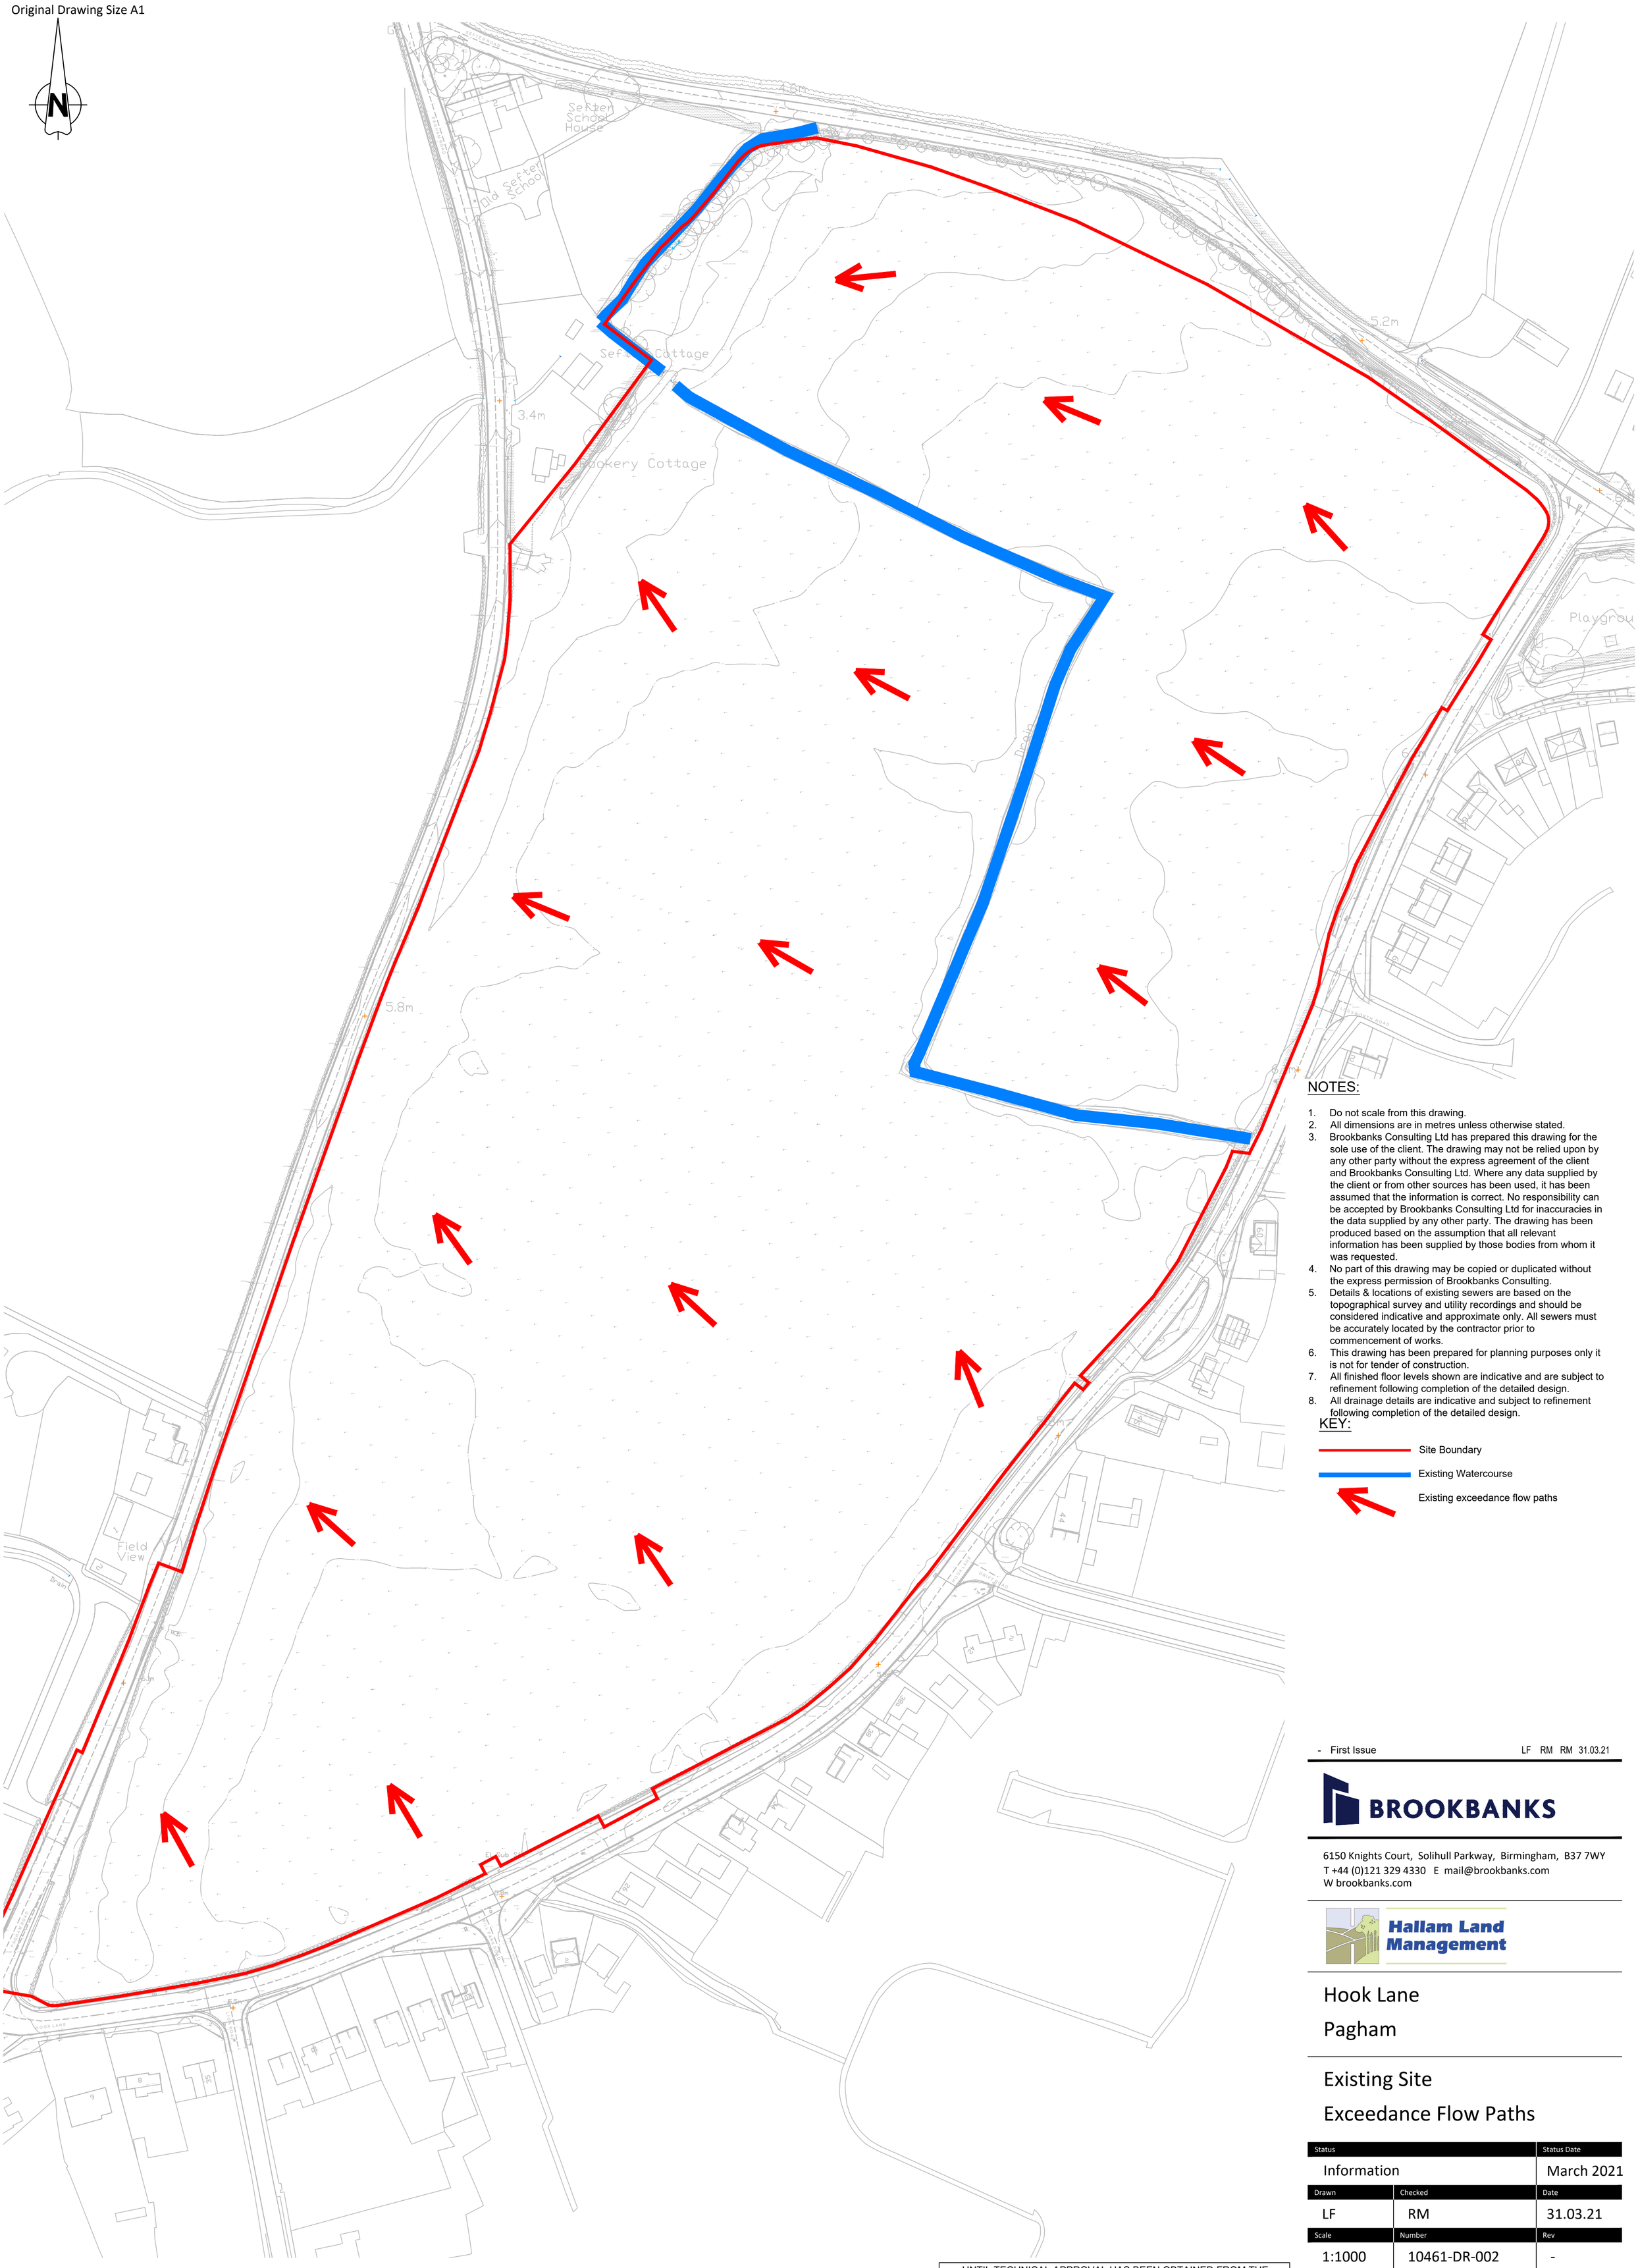

NOTES:

1. Do not scale from this drawing.
2. All dimensions are in metres unless otherwise stated.
3. Brookbanks Consulting Ltd has prepared this drawing for the sole use of the client. The drawing may not be relied upon by any other party without the express agreement of the client and Brookbanks Consulting Ltd. Where any data supplied by the client or from other sources has been used, it has been assumed that the information is correct. No responsibility can be accepted by Brookbanks Consulting Ltd for inaccuracies in the data supplied by any other party. The drawing has been produced based on the assumption that all relevant information has been supplied by those bodies from whom it was requested.
4. No part of this drawing may be copied or duplicated without the express permission of Brookbanks Consulting.
5. Details & locations of existing sewers are based on the topographical survey and utility recordings and should be considered indicative and approximate only. All sewers must be accurately located by the contractor prior to commencement of works.
6. This drawing has been prepared for planning purposes only it is not for tender of construction.
7. All finished floor levels shown are indicative and are subject to refinement following completion of the detailed design.
8. All drainage details are indicative and subject to refinement following completion of the detailed design.

KEY:

- Site Boundary
- Existing Watercourse
- Existing exceedance flow paths

UNTIL TECHNICAL APPROVAL HAS BEEN OBTAINED FROM THE RELEVANT LOCAL AUTHORITIES, IT SHOULD BE UNDERSTOOD THAT ALL DRAWINGS ARE ISSUED AS PRELIMINARY AND NOT FOR CONSTRUCTION. SHOULD THE CONTRACTOR COMMENCE SITE WORK PRIOR TO APPROVAL BEING GIVEN, IT IS ENTIRELY AT HIS OWN RISK.

© Brookbanks Consulting Limited 2020

P:\10461\CAD\BCL\Working Drawings\10461-DR-002 - Existing Site Exceedance Flow Plan.dwg

- First Issue	LF	RM RM 31.03.21

BROOKBANKS

6150 Knights Court, Solihull Parkway, Birmingham, B37 7WY
T +44 (0)121 329 4330 E mail@brookbanks.com
W brookbanks.com

Hallam Land Management

Hook Lane
Pagham

Existing Site
Exceedance Flow Paths

Status	Status Date
Information	March 2021

Drawn	Checked	Date
LF	RM	31.03.21

Scale	Number	Rev
1:1000	10461-DR-002	-

0 20 40 60 80 100
METRES

ARUN DISTRICT COUNCIL P/68/22/DOC