



New inspection chamber to have continuous channel bend [NO DROPS]

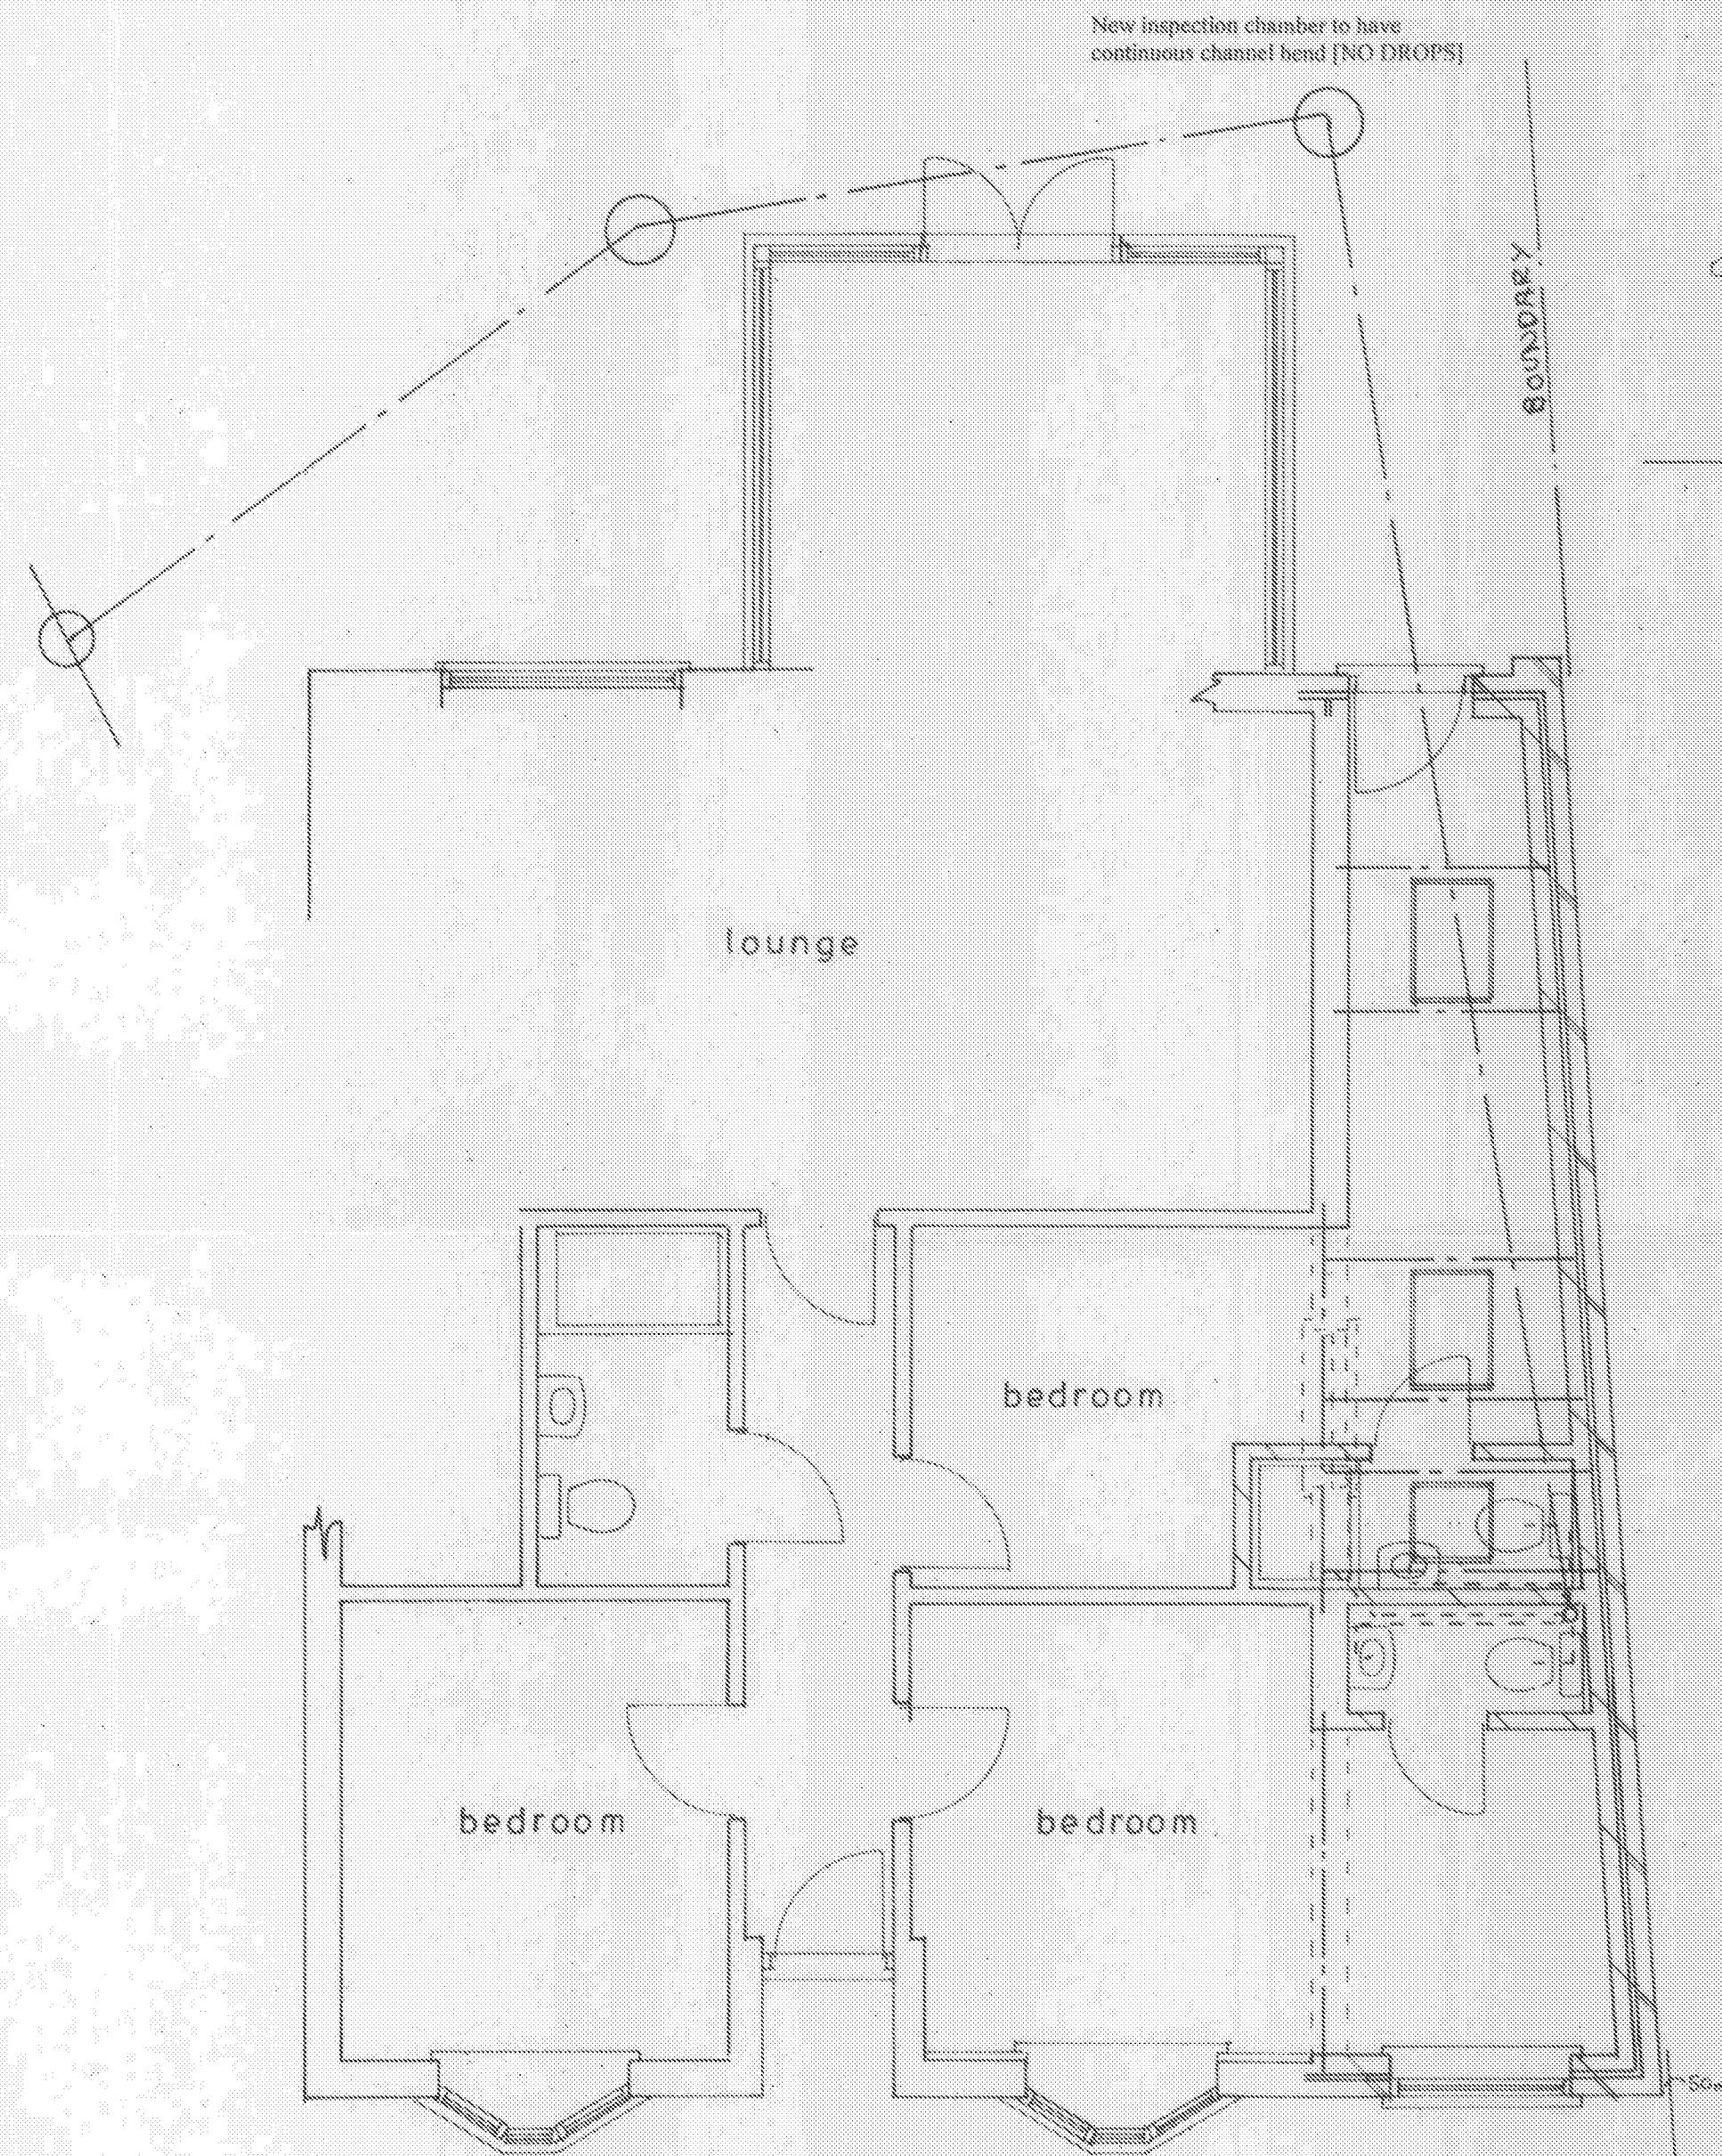


Plan
1 : 50




front
1 : 100

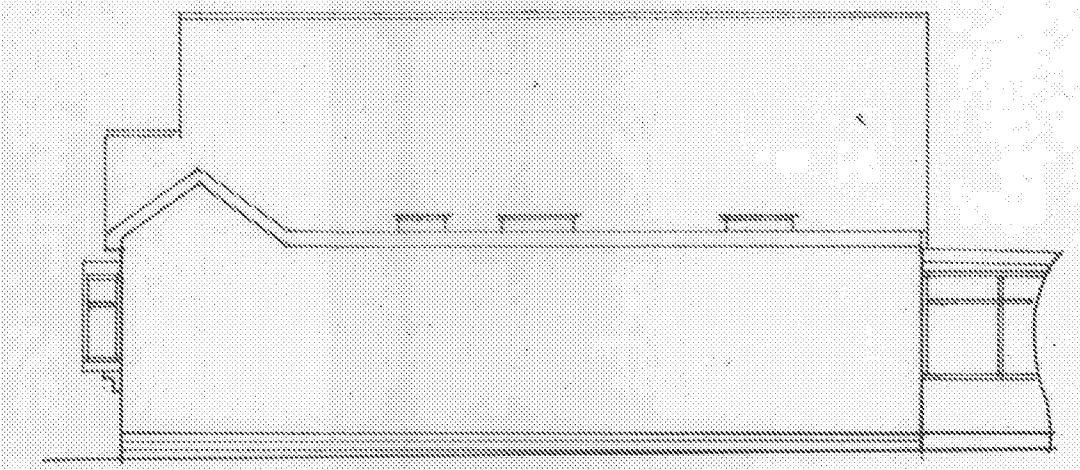

side

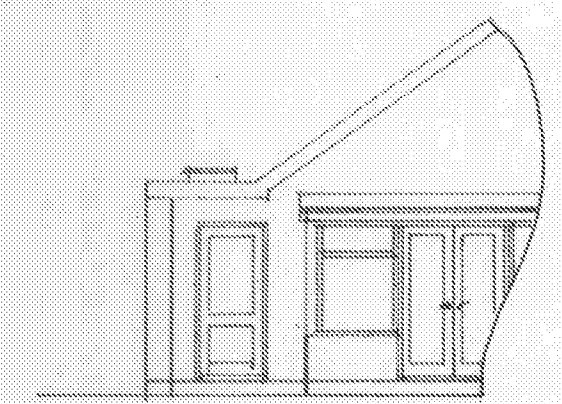


rear

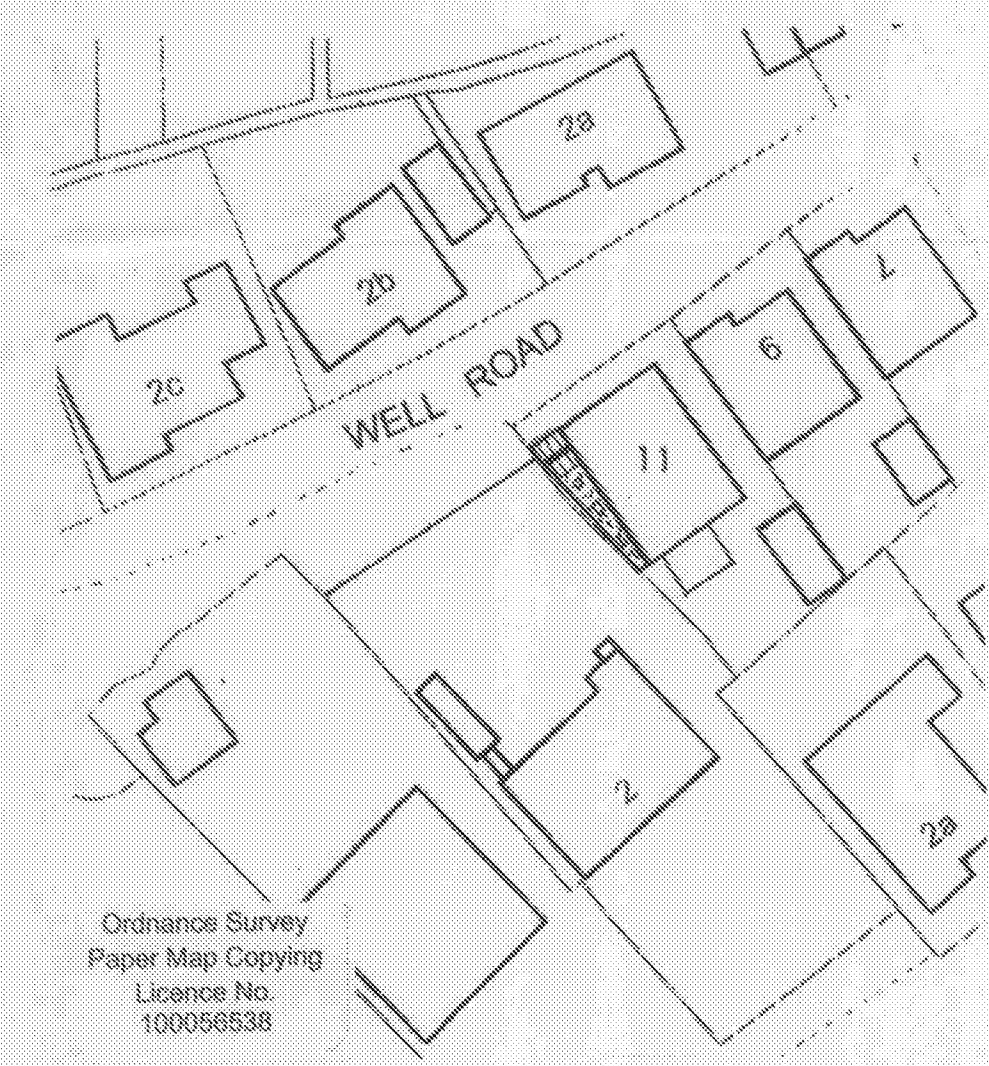

Ordnance Survey
Paper Map Copying
Licence No.
100056538

block plan
1 : 500

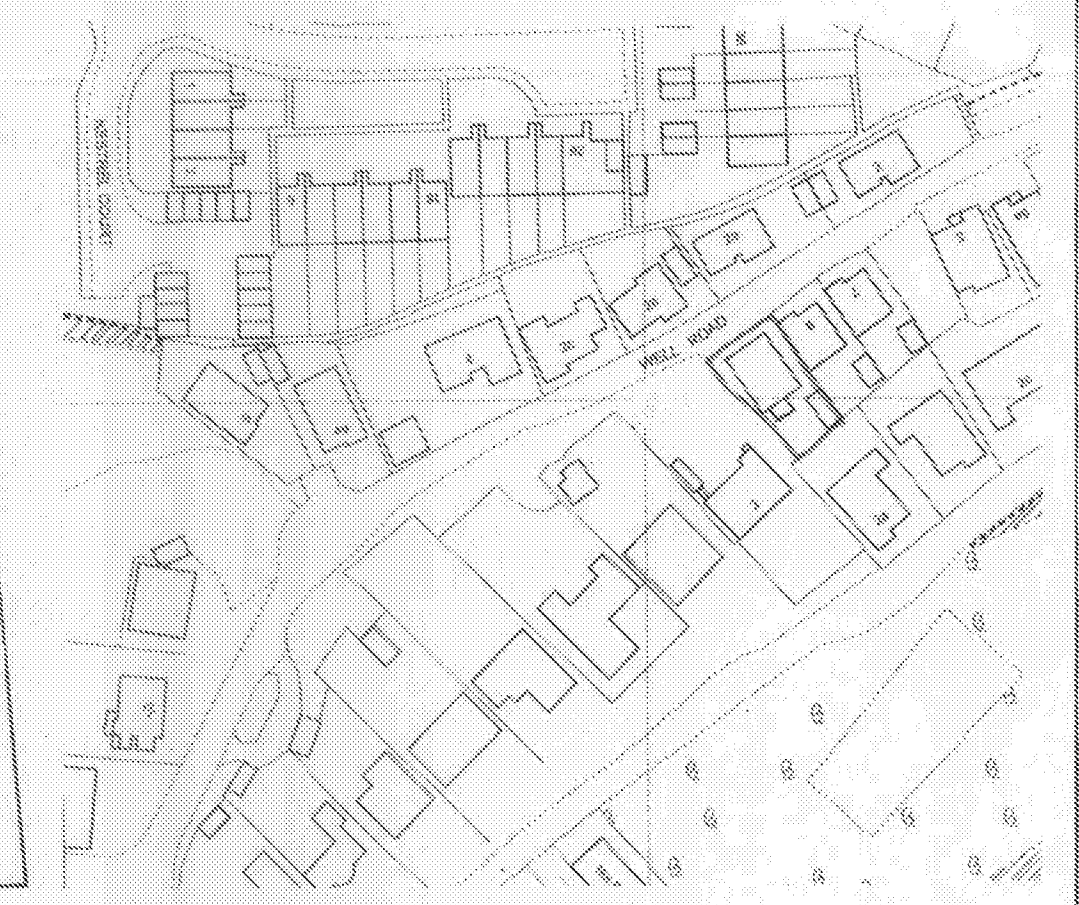

location plan
1 : 1250
sheet 1 of 2

Proposed

PROPOSED SINGLE STOREY EXTENSION AT 11, WELL ROAD, PAGHAM FOR MR. P. BACON.

Bryan Butcher
Rainbow Cottage
Nyetimber Lane
Bognor Regis PO21 3JX

