


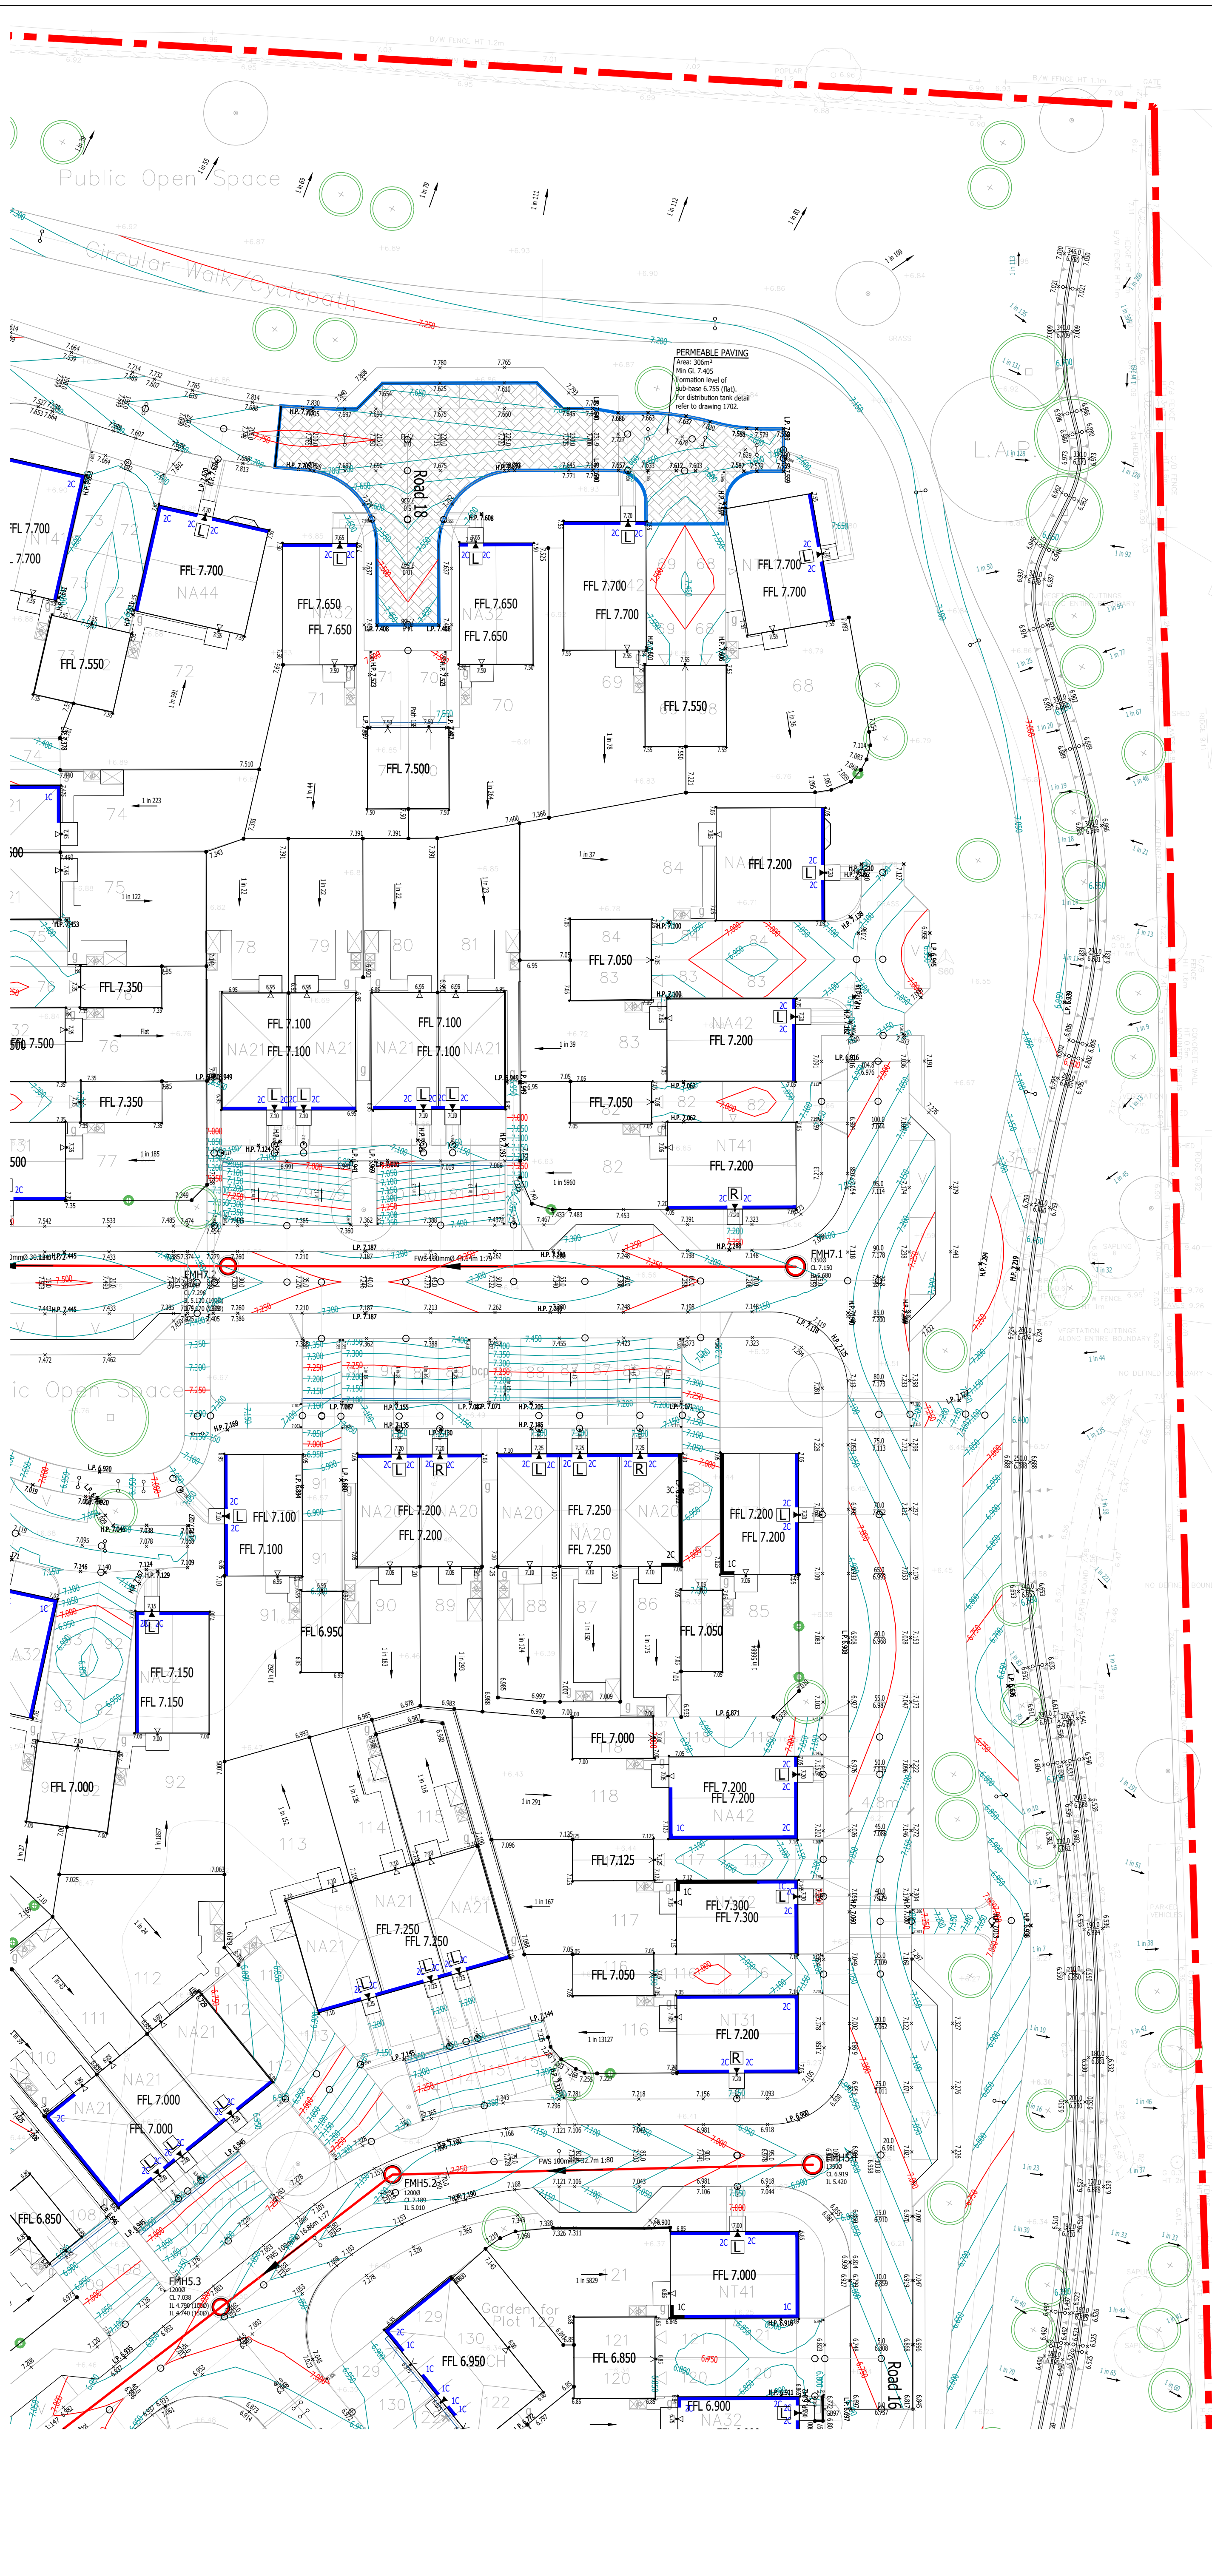

Bund	Channel (m)	Easting (m)	Northing (m)	Level (m)	Curve/Straight	Left Channel Northing (m)	Left Channel Easting (m)	Left Channel Level (m)	Right Channel Easting (m)	Right Channel Northing (m)	Right Channel Level (m)

[illegible]

1. The location, size, depth and identification of existing services that may be shown or relied on this drawing have been assessed from non intrusive observations, records drawings or the like. The client is responsible for ensuring that the services shown are correct and for any errors or omissions commencing work to satisfy himself that it is safe to proceed and that the assessments are accurate. Any discrepancies shall be notified to a safe prior to works commencing.
2. Record or billing drawings shall not be used for construction or the ordering of materials.
3. Do not scale. All dimensions and levels to be scale confirmed.
4. This drawing shall be read in conjunction with all relevant architects, consultants drawings and specifications, together with H&S plan requirements
5. Copyright: This drawing must not be copied, amended nor reproduced without the prior written agreement of the client.
6. All drawings specifications and recommendations made by a fee are subject to Local Authority and other relevant Statutory Authorities approval. Any works or services made abortive due to the client proceeding prior to these approvals is considered wholly at the Clients risk, fee hold no responsibility for resulting costs.

C2	Certain areas of bund removed to the east. Construction Issue	55/05/26 29/04/29	NS	HR	
Rev	Amendments	Date	Drawn	CIN	
Status	CONSTRUCTION				
Client					
Architect					
Project	SEFTER ROAD BOGNOR REGIS				
Title	DITCH/BUND SECTIONS AND SETTING OUT SHEET 3				
Date	April 2026	Scale by A30	Plan 1/250 / Section 1/50 / 1/10		
Client's Ref.	Project Ref.		10768		
 Glooucester House, 65a Church Walk, Burgess Hill, West Sussex, BN15 9AG Tel:01404 671444 Web: www.gtacivils.co.uk					
Drawing Number	10768/1642			Rev.	C2