


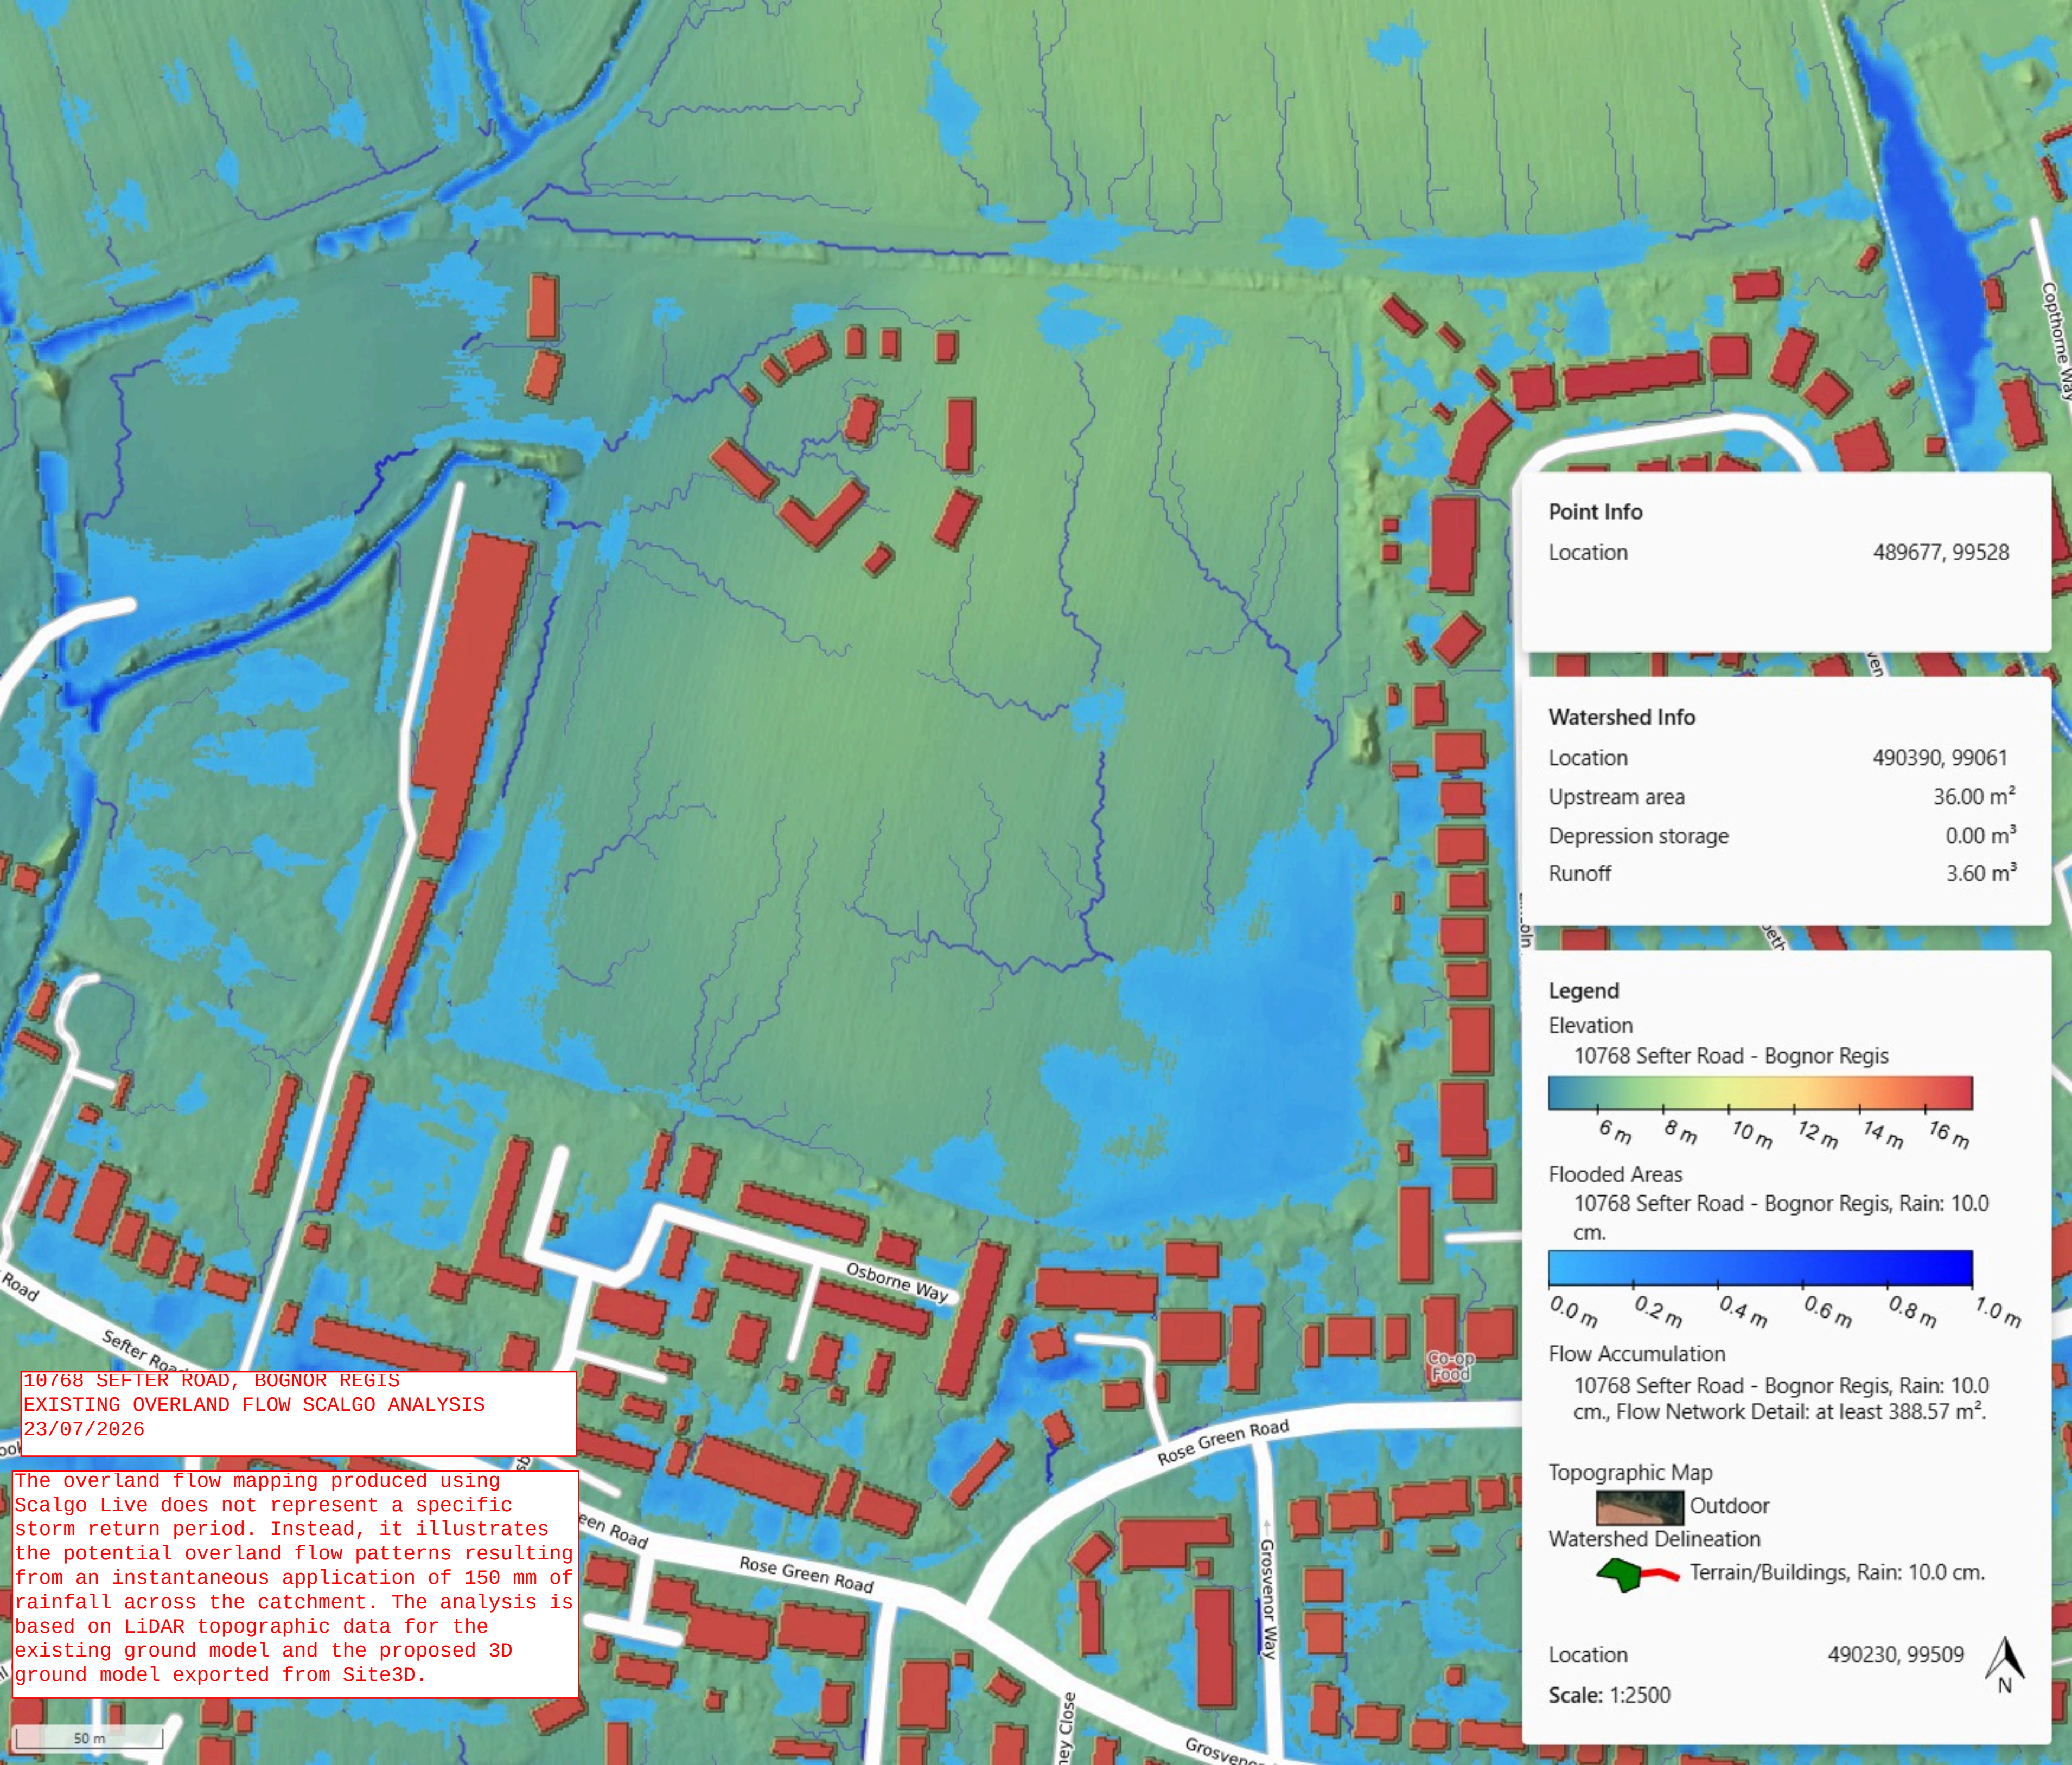

Point Info

Location	489677, 99528
----------	---------------

Watershed Info

Location	490390, 99061
Upstream area	36.00 m ²
Depression storage	0.00 m ³
Runoff	3.60 m ³

Legend

Elevation
10768 Seftor Road - Bognor Regis

6 m 8 m 10 m 12 m 14 m 16 m

Flooded Areas
10768 Seftor Road - Bognor Regis, Rain: 10.0 cm.

0.0 m 0.2 m 0.4 m 0.6 m 0.8 m 1.0 m

Flow Accumulation
10768 Seftor Road - Bognor Regis, Rain: 10.0 cm., Flow Network Detail: at least 388.57 m².

Topographic Map
 Outdoor

Watershed Delineation
 Terrain/Buildings, Rain: 10.0 cm.

Location 490230, 99509

Scale: 1:2500

10768 SEFTER ROAD, BOGNOR REGIS
EXISTING OVERLAND FLOW SCALGO ANALYSIS
23/07/2026

The overland flow mapping produced using Scalgo Live does not represent a specific storm return period. Instead, it illustrates the potential overland flow patterns resulting from an instantaneous application of 150 mm of rainfall across the catchment. The analysis is based on LiDAR topographic data for the existing ground model and the proposed 3D ground model exported from Site3D.

50 m