



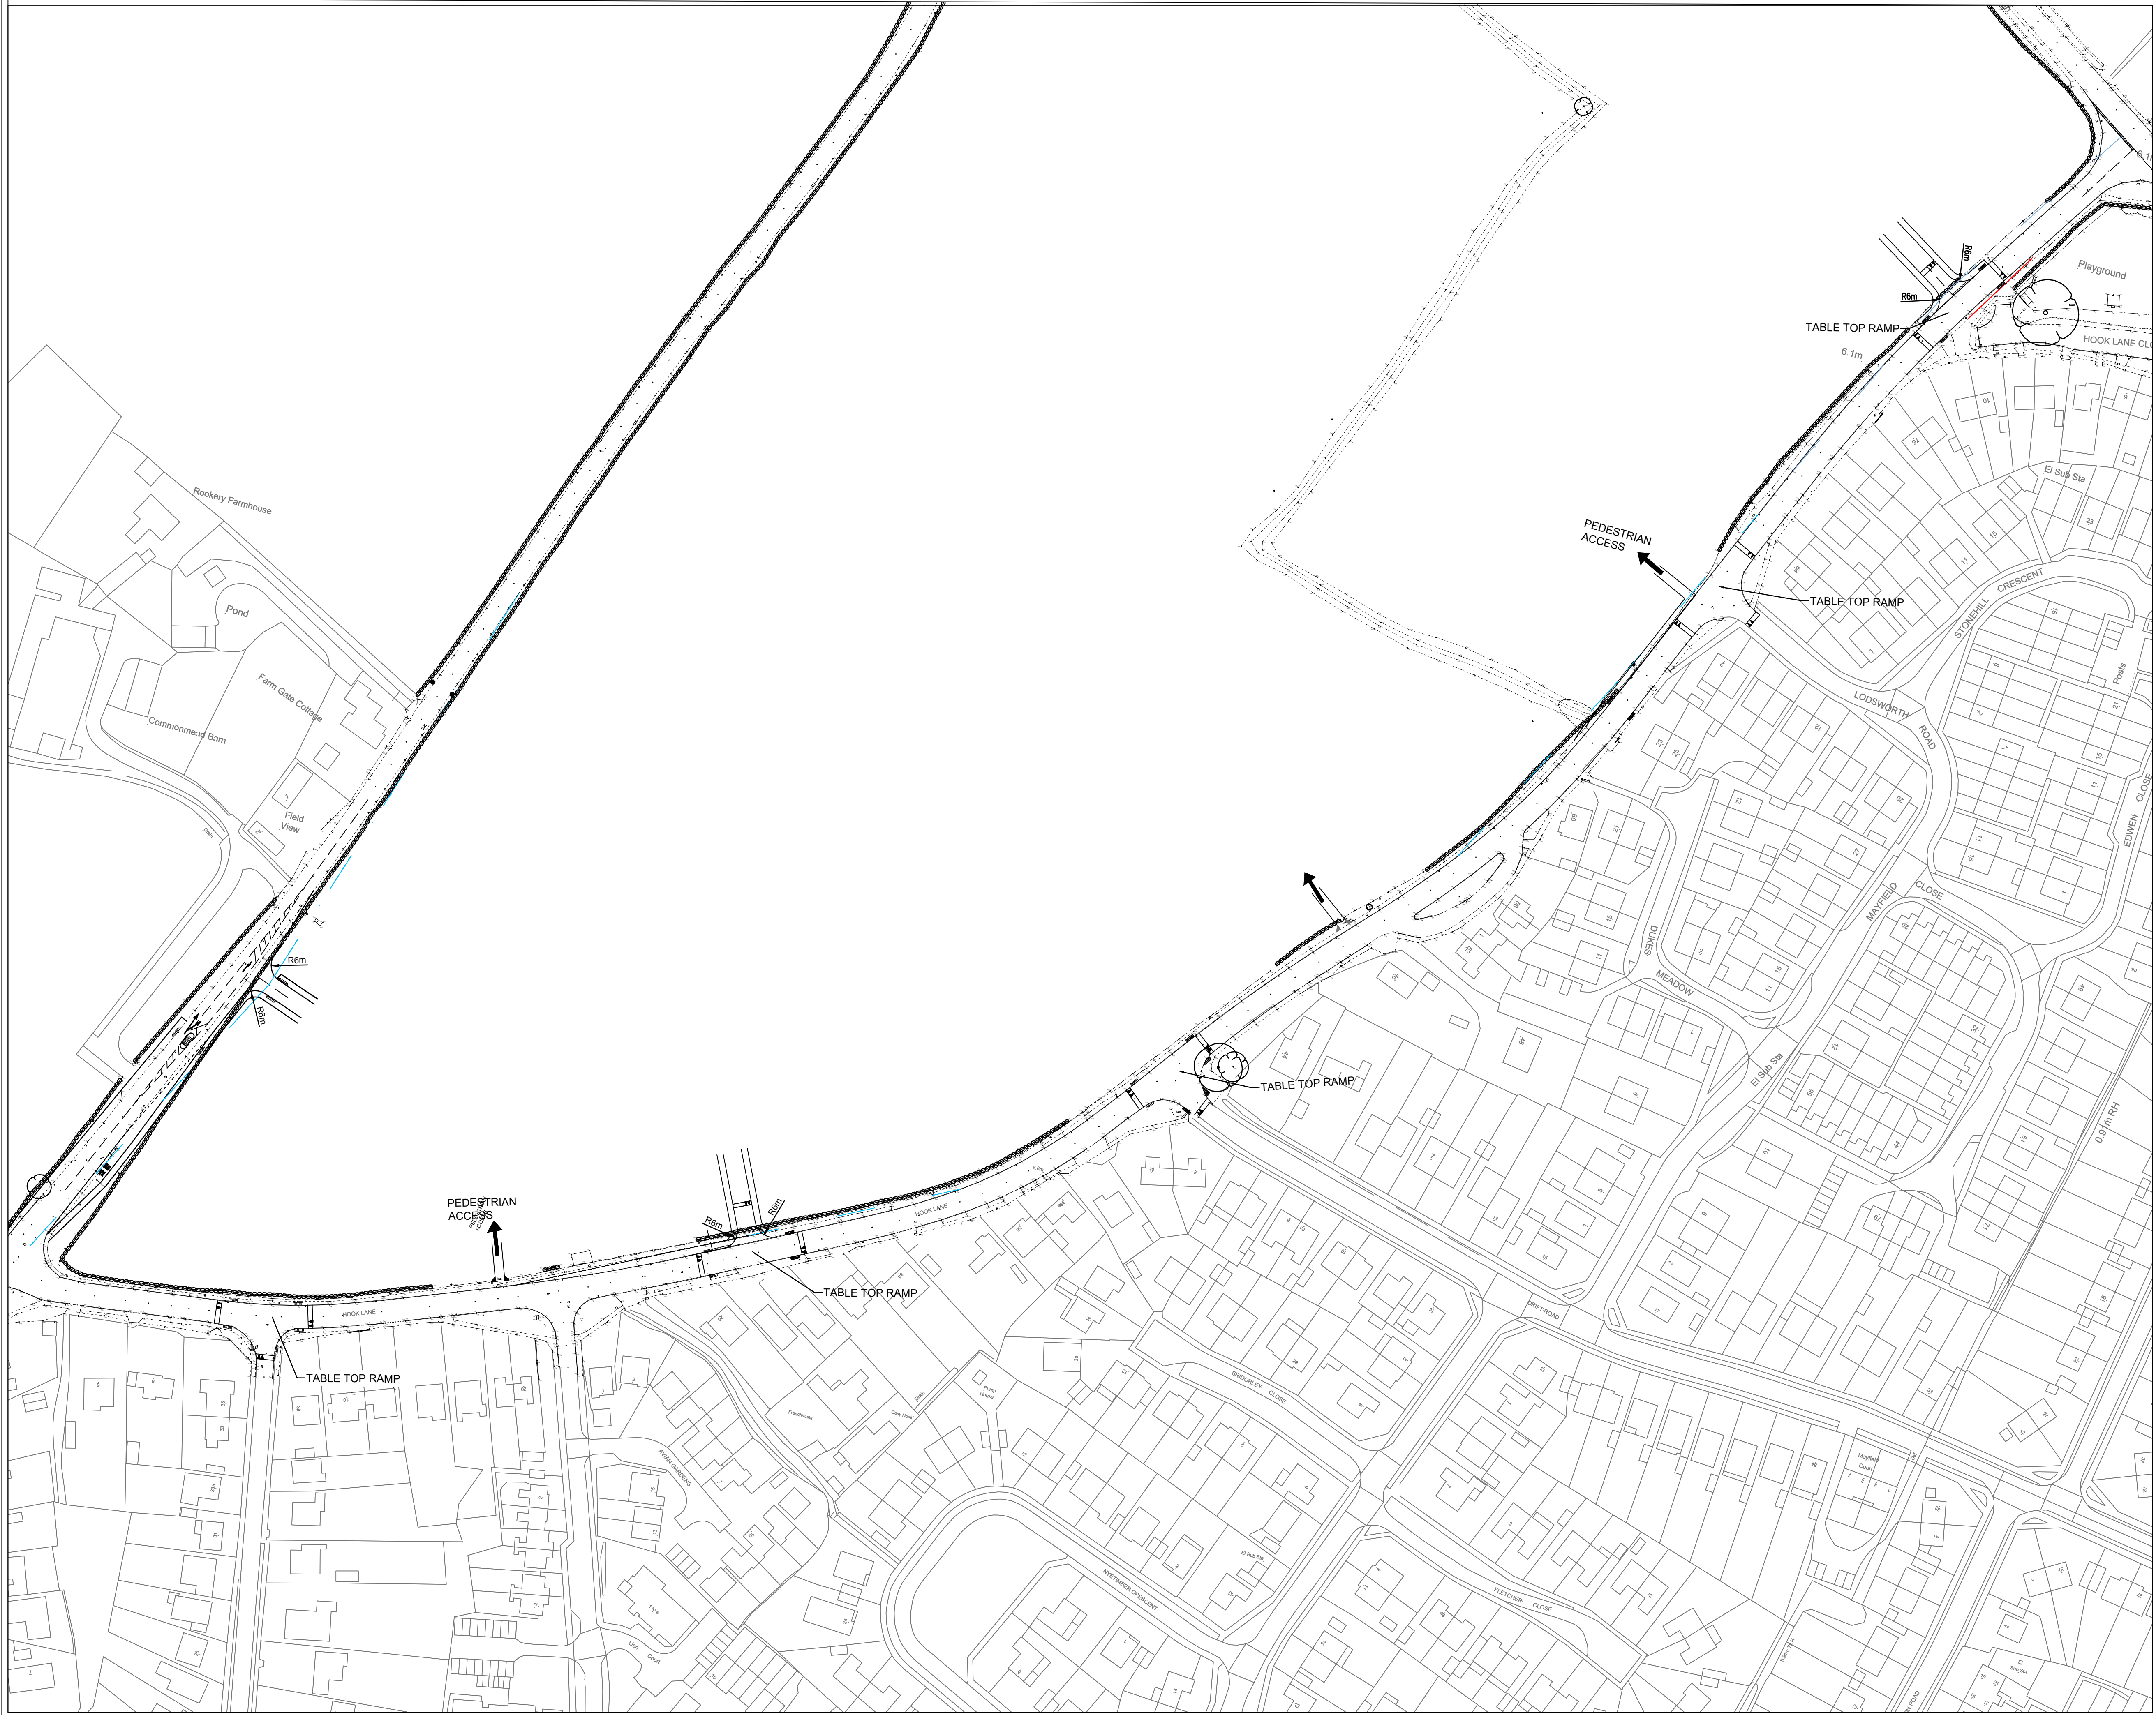

- NOTES
1. This drawing has been prepared in accordance with the scope of RPS's appointment with its client and is subject to the terms and conditions of that appointment. RPS accepts no liability for any use of this document other than by its client and only for the purposes for which it was prepared and provided.
 2. If received electronically it is the recipients responsibility to print to correct scale. Only written dimensions should be used. DO NOT SCALE.

A	pedestrian accesses adjusted	06/01/17	MRA	MRA
Rev	Description	Date	Initial	Checked

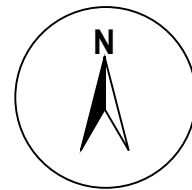

140 London Wall
London, EC2Y 5DN
T: +44(0)20 7280 3300 E: transport@rpsgroup.com

Client Hallam Land Management

Project Land West of Hook Lane
Pagham

Title POTENTIAL TRAFFIC CALMING
MEASURES ALONG HOOK LANE

Status	Drawn By	Checked by
Information	MRA	MRA
Project Number	Scale @ A1	Date Created
JNY8840	1:1000	12/12/2016

Drawing Number	Rev
JNY8840-11	A