


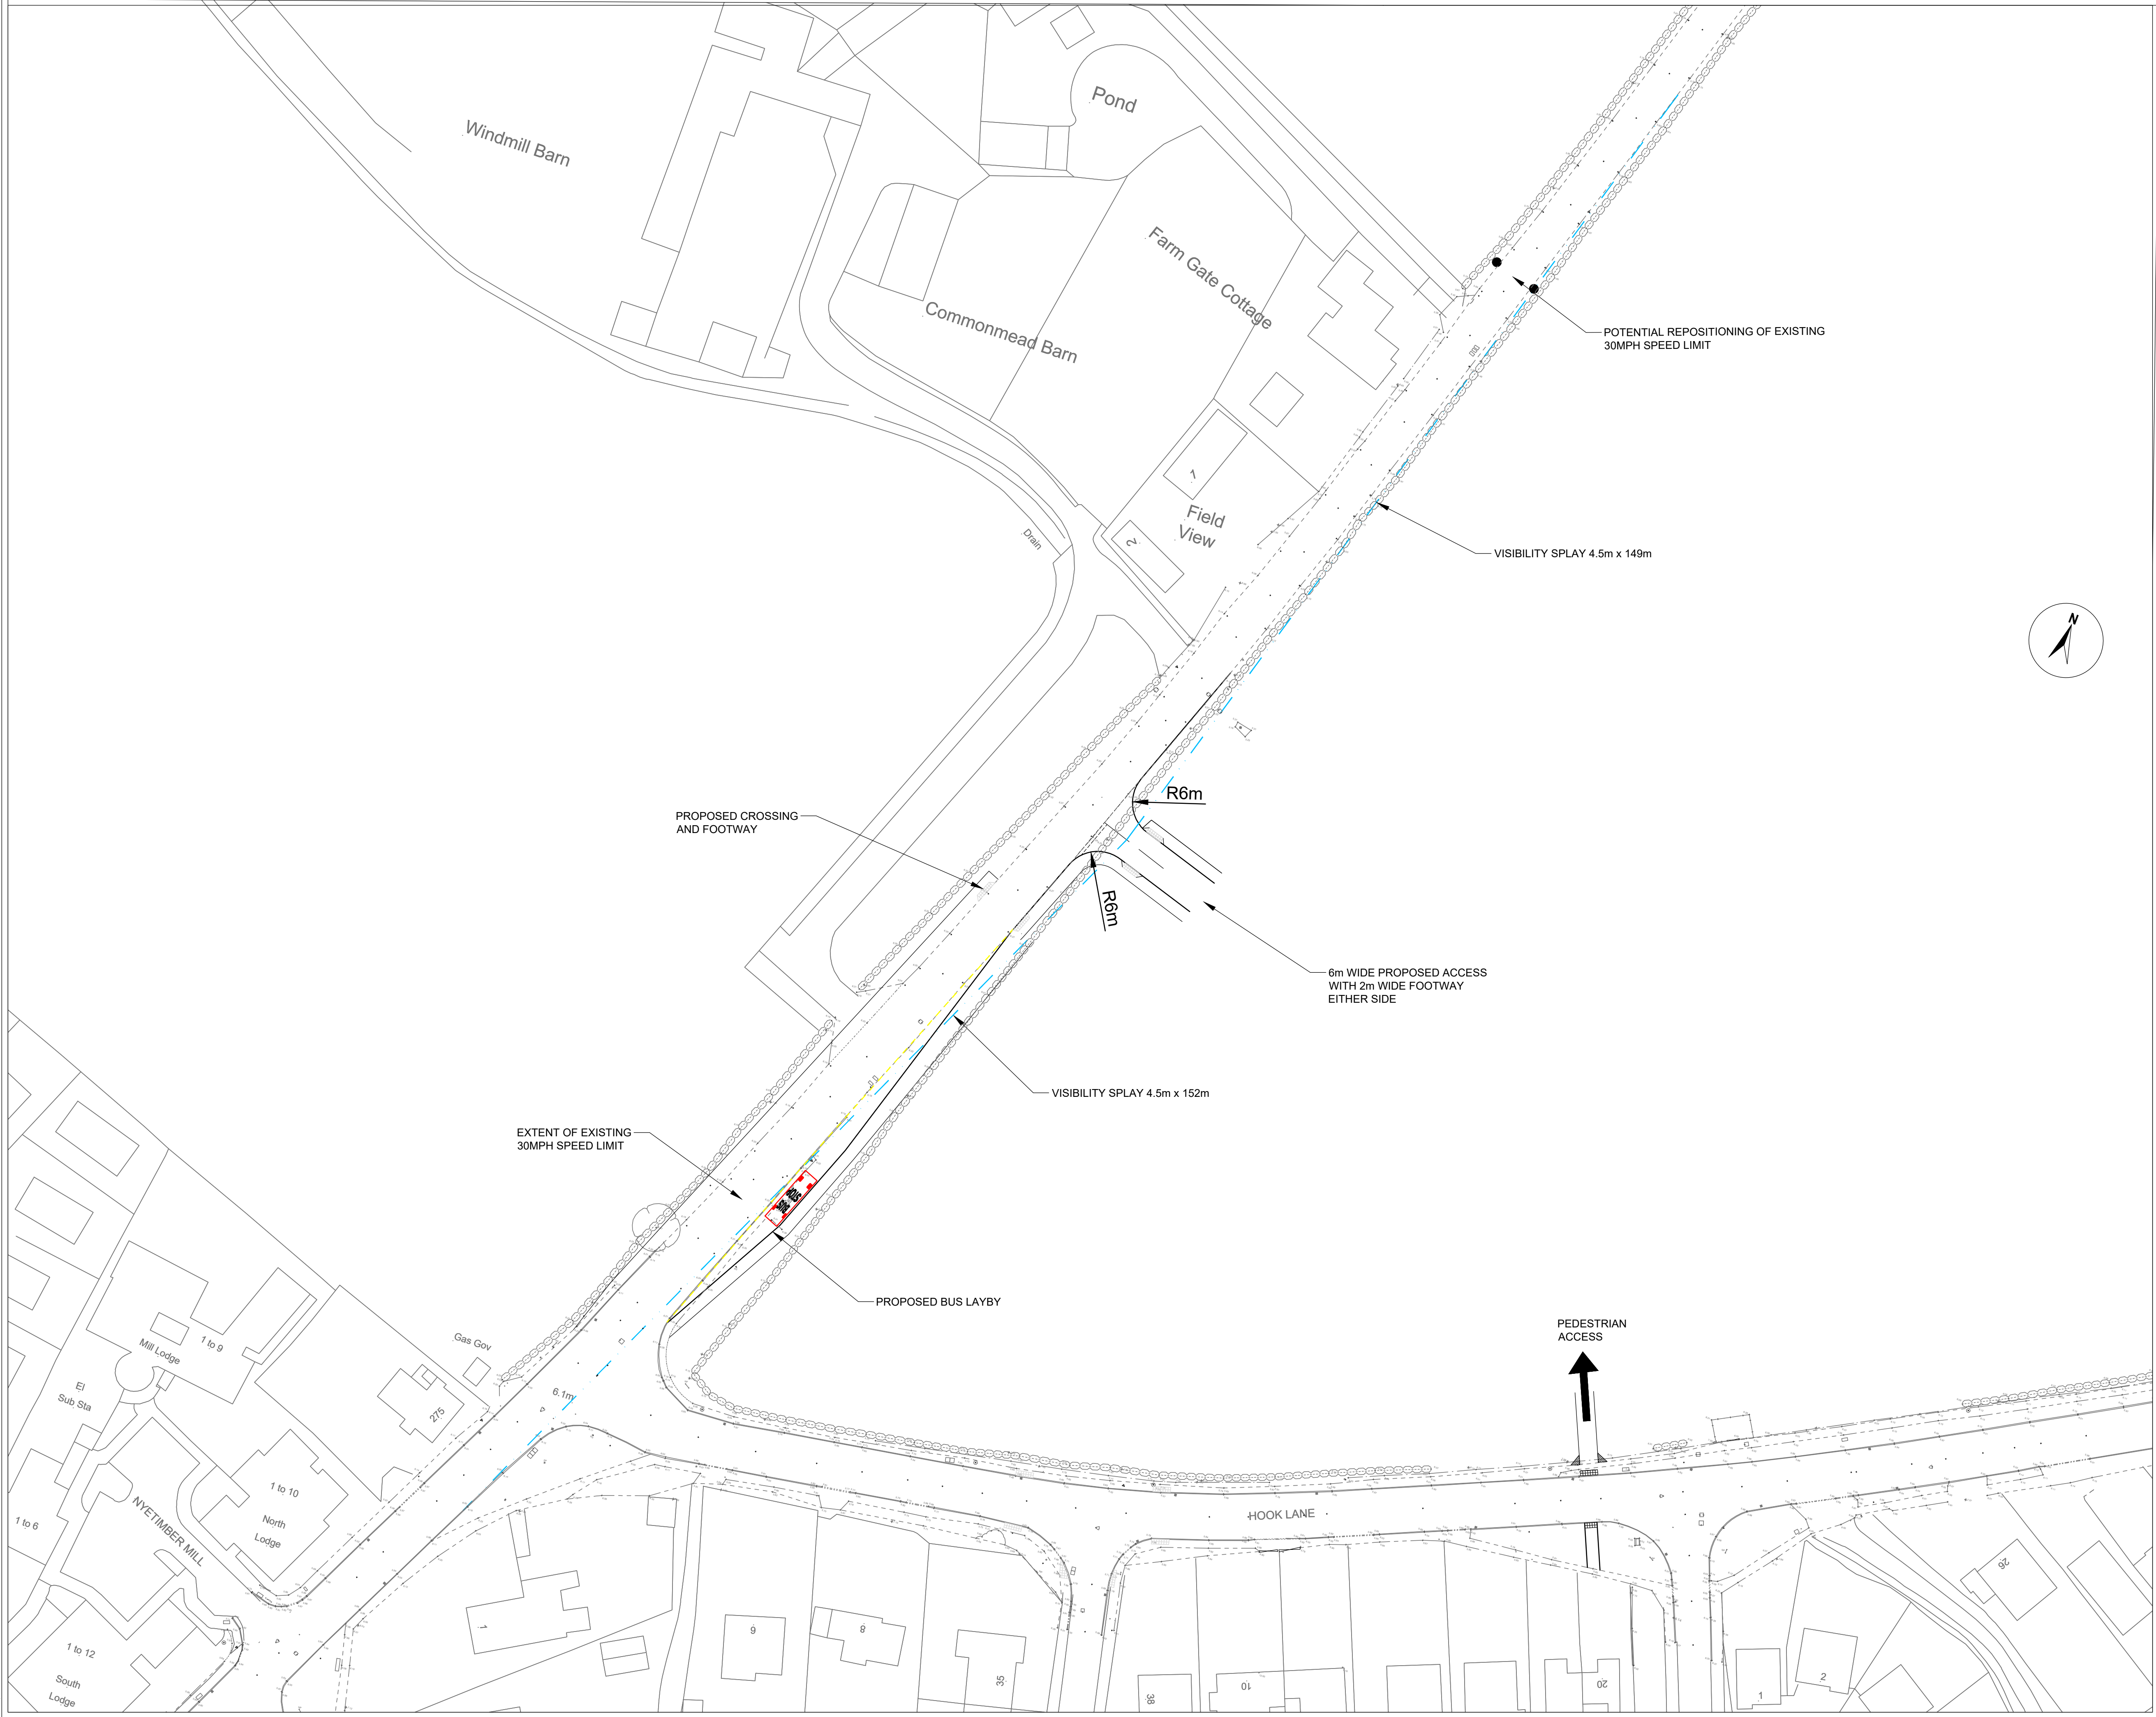

- NOTES
1. This drawing has been prepared in accordance with the scope of RPS's appointment with its client and is subject to the terms and conditions of that appointment. RPS accepts no liability for any use of this document other than by its client and only for the purposes for which it was prepared and provided.
 2. If received electronically it is the recipients responsibility to print to correct scale. Only written dimensions should be used. DO NOT SCALE.

A	Tactile Paving adjusted & Hook Lane South Access removed	13/03/17	MRA	BRP
Rev	Description	Date	Initial	Checked



140 London Wall
London, EC2Y 5DN
T: +44(0)20 7280 3300 E: transport@rpsgroup.com

Client **Hallam Land Management**

Project **Land West of Hook Lane Pagham**

Title **PROPOSED ACCESS ARRANGEMENT PAGHAM ROAD WITHOUT RIGHT TURN LANE**

Status Information	Drawn By JEY	Checked by MRA
Project Number JNY8840	Scale @ A1 1:500	Date Created 16/02/17

Drawing Number JNY8840-12	Rev A
---------------------------	-------

© 2016 RPS Group

rpsgroup.com